

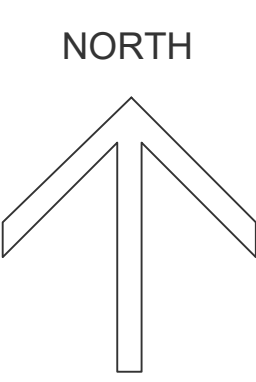


Serial number: 299953

© Crown copyright and database right 2024
Ordnance Survey licence AC0000848283
Reproduction in whole or in part is prohibited
without the prior permission of Ordnance Survey.

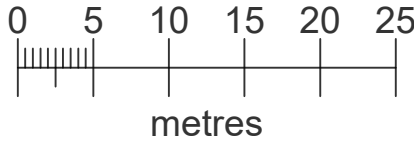

Block Plan 1:500
Existing

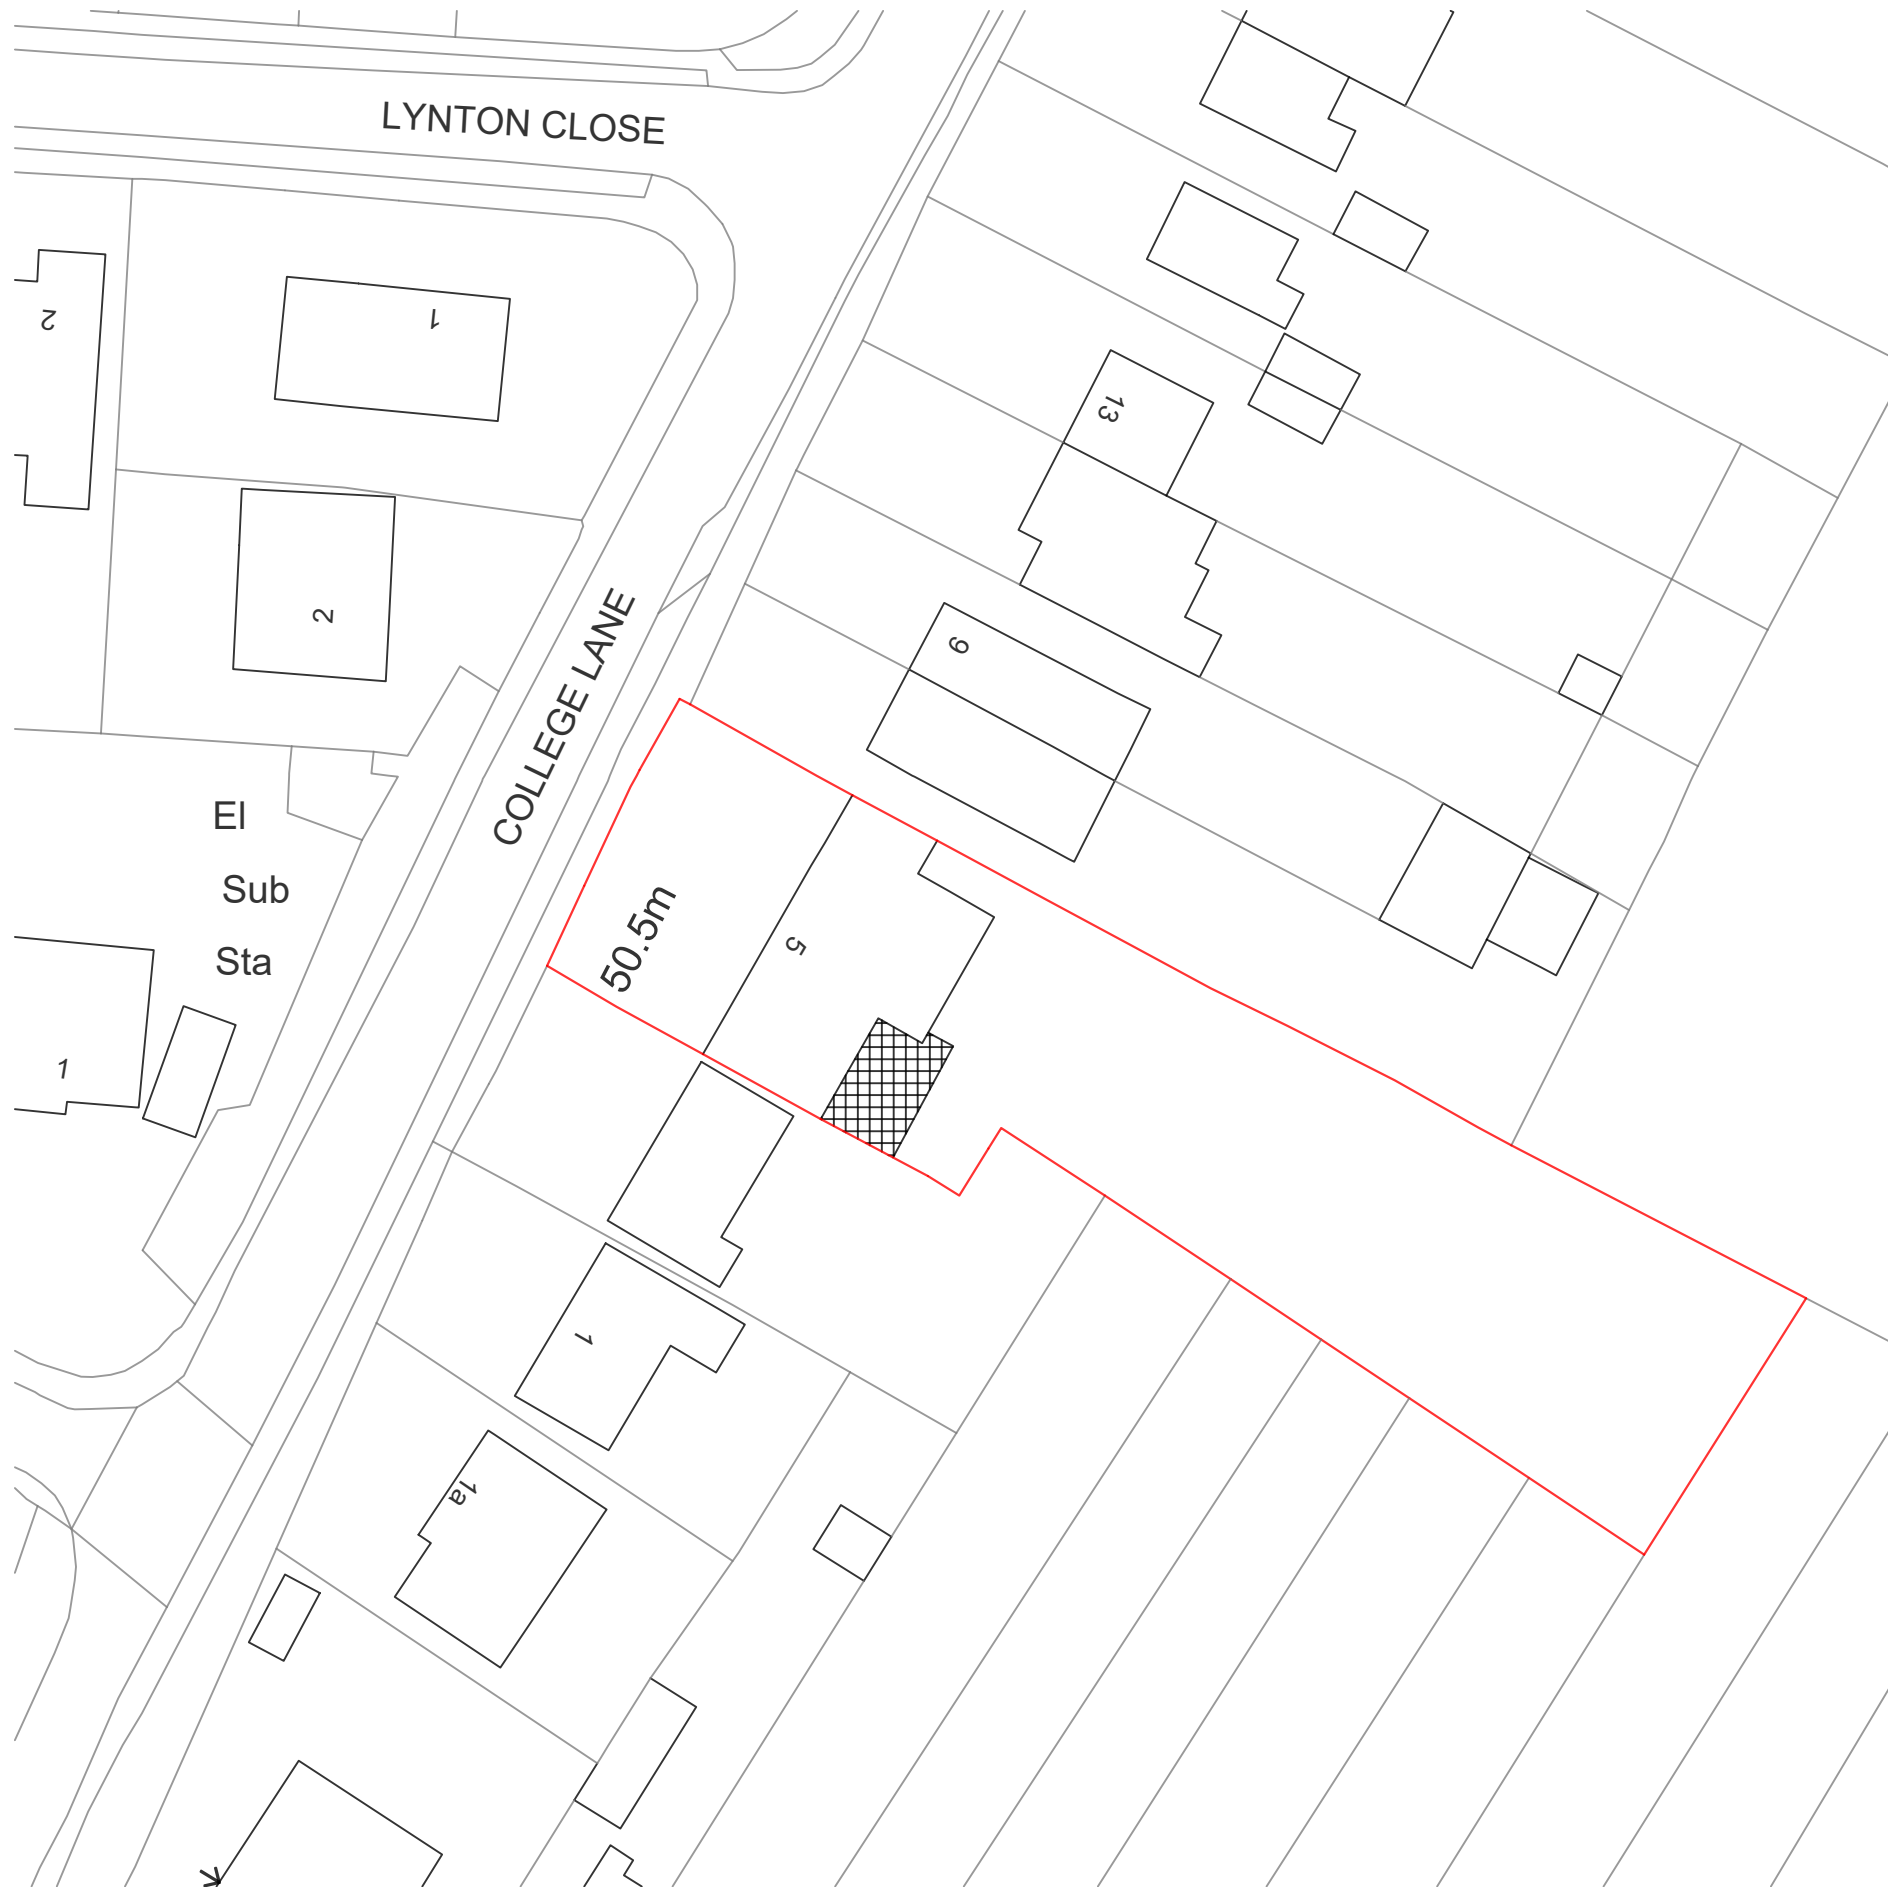

Block Plan 1:500
Proposed



Location Plan 1:1250
Existing



Location Plan 1:1250
Proposed

BUCHAN RUM ARCHITECTS

SKETCH
DRAWING

- NOTES:
- © Copyright of this drawing remains the property of Buchan Rum Architects Ltd and should not be reproduced in full or parts or re-used without written permission from Buchan Rum Architects Ltd.
 - These drawings must be used in conjunction with the structural engineers drawings & details, and with all other consultants, sub-contractor and specialist's drawings & details.
 - All dimensions are in millimetres, unless stated otherwise.
 - All goods materials workmanship to conform with current building regulations BBS and COPIs.
 - All dimensions must be checked on site, and any discrepancies verified with the architect.
 - Do not scale from the drawing.
 - Any discrepancies between the drawings, details and specification must be reported to the architect immediately before work is put in hand.
 - All works to be carried out in full accordance with current Building Regulations, British Standards and all Health & Safety Regulations.
 - If in doubt please ask.

rev.	date	comment
------	------	---------

amendments

Client

Site address

5 College Lane
Hurstpierpoint, Hassocks
BN6 9AB

Job Title:
Extension and refurbishment

Proposed block plan and
location plan

buchan rum
9 SAVILL ROAD
LINDFIELD
WEST SUSSEX RH162NY
E : info@buchanrumarchitects.co.uk

Scale	Size
1:1250 1:500	A1

Size	Rev.
A1	00

Drawn By	Rev.
BR	00

Drawing number	Rev.
24_187_PL_105	00