




The Contractor is to verify all dimensions, alignment, levels and datums prior to commencement of work.
Any discrepancies are to be reported immediately to the Surveyor.
Variations and modifications to the work shown on these drawings are not to be carried out without the written permission of the Surveyor.
This drawing is the property of Domus Design and Construction Ltd and must not be copied or reproduced except with their express permission nor may the design or any information thereon be disclosed to any third party.

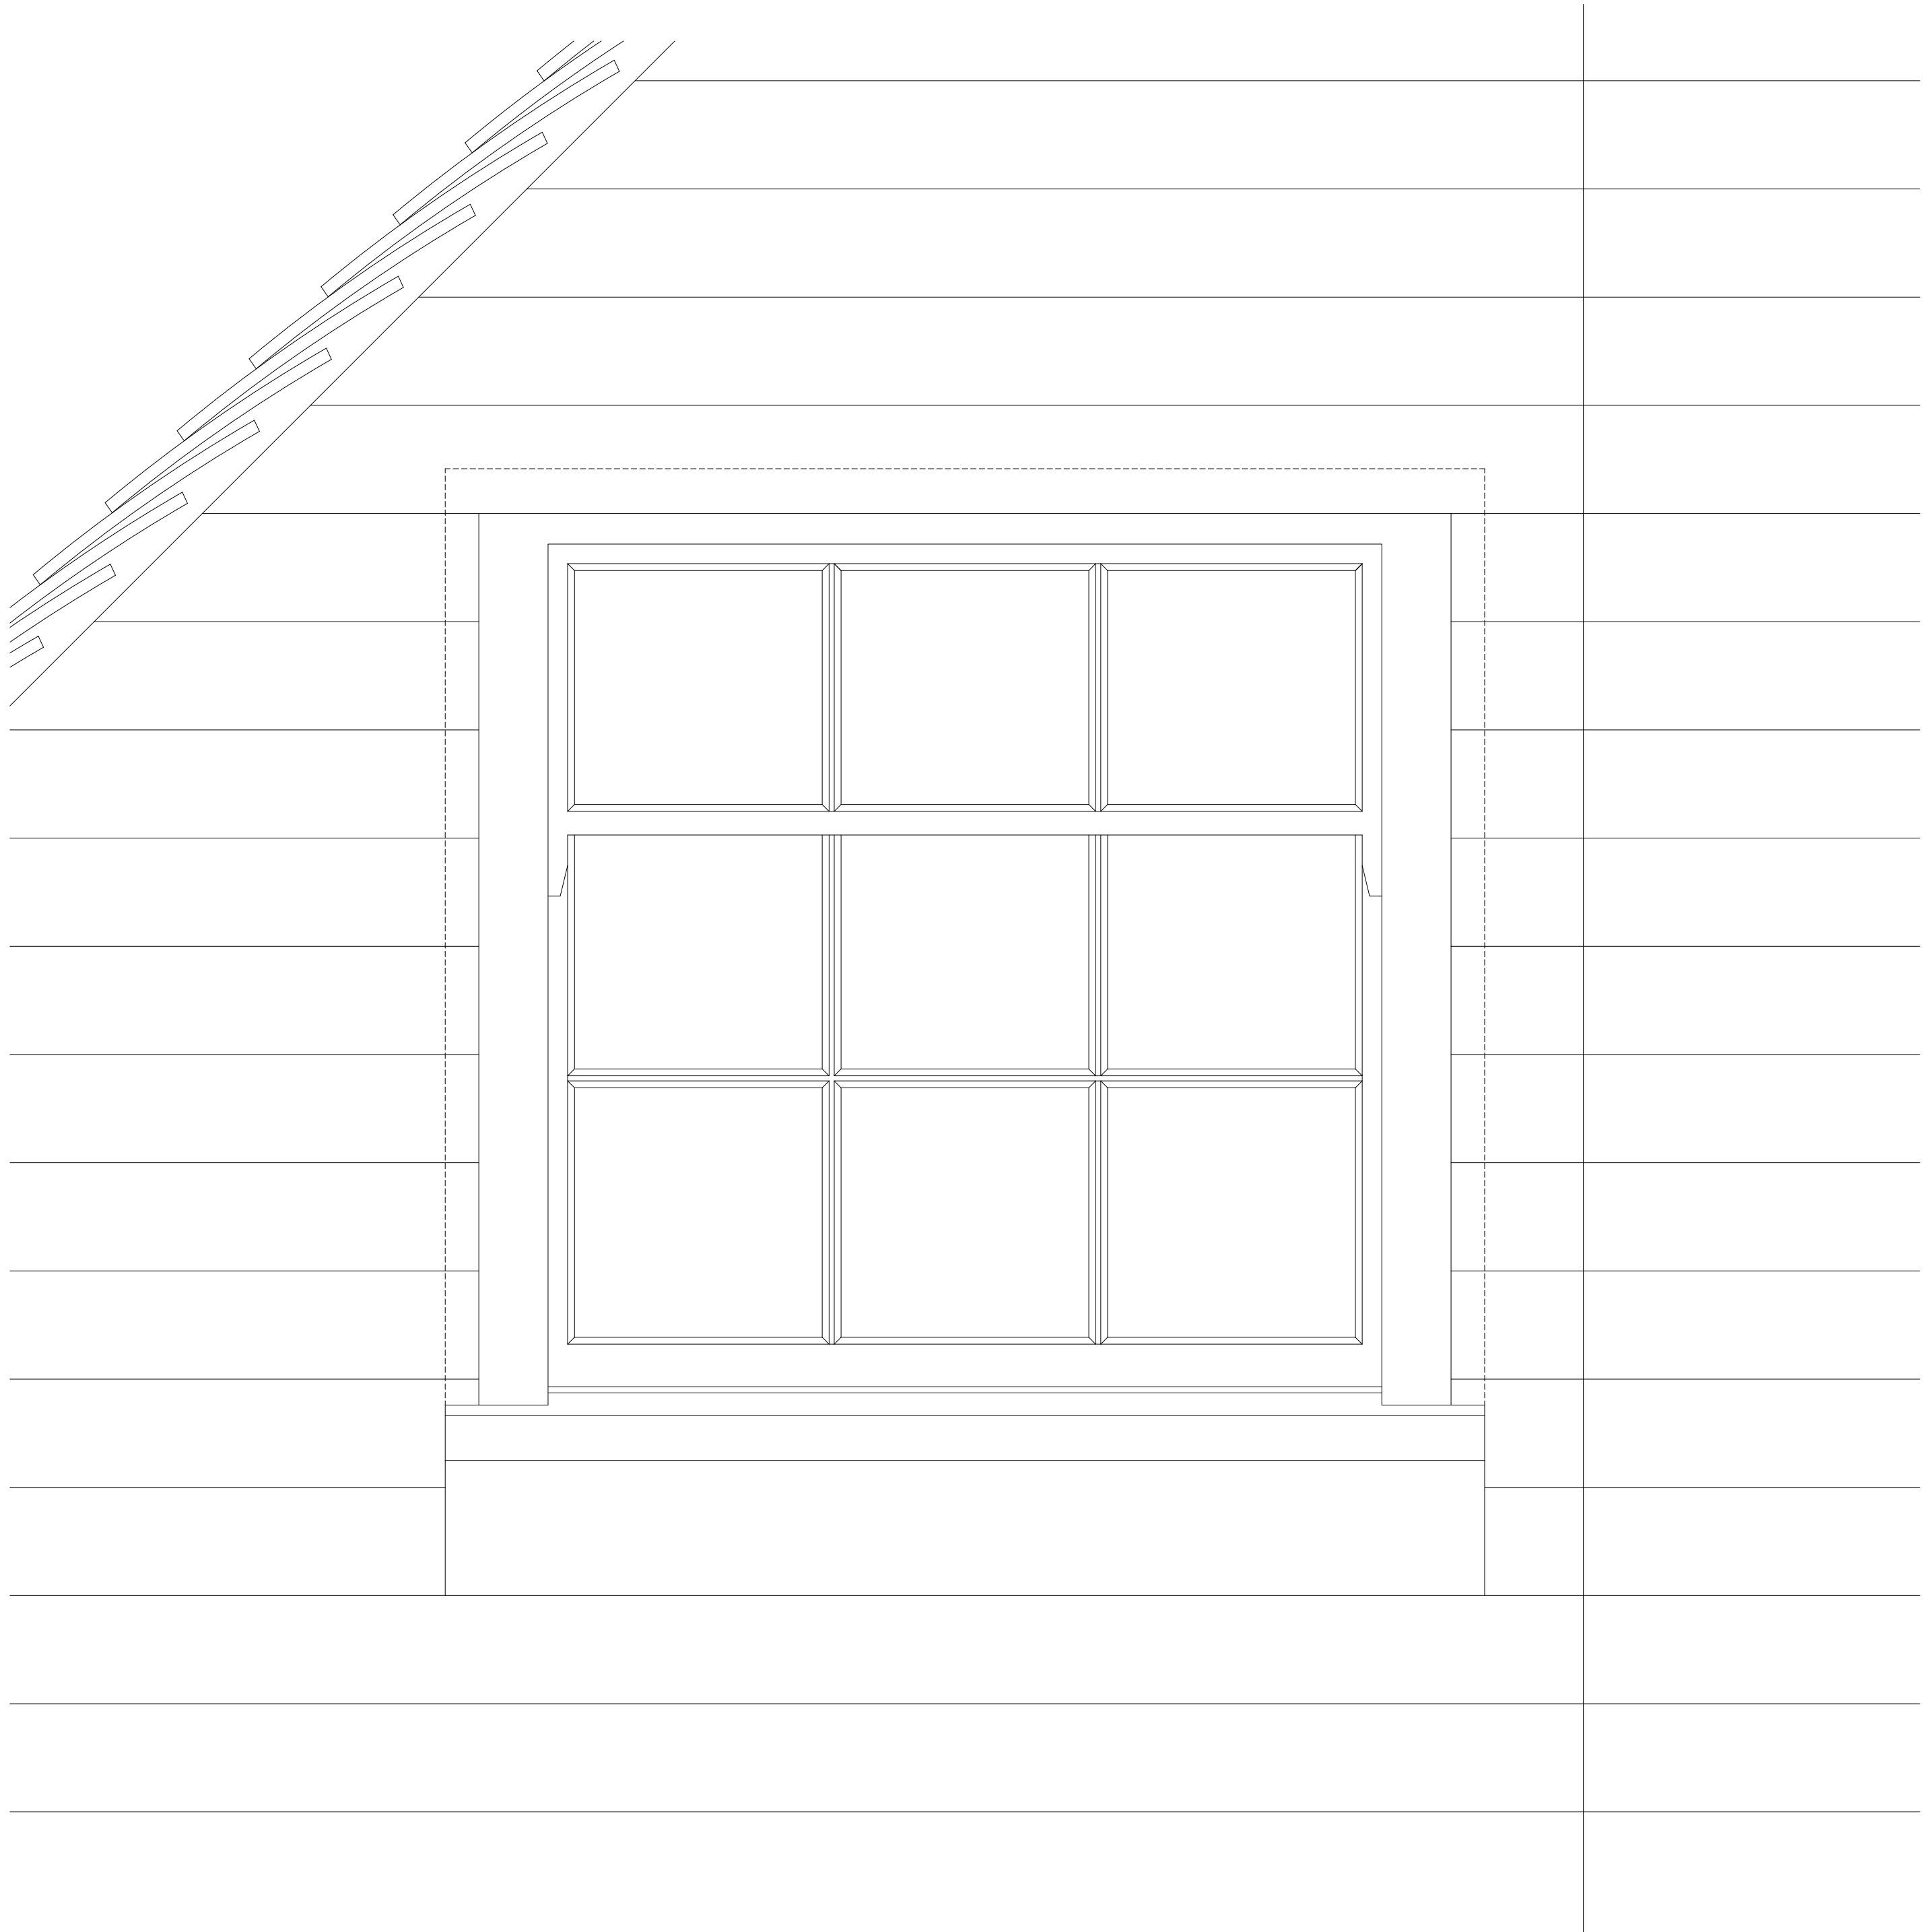


window 2 – elevation

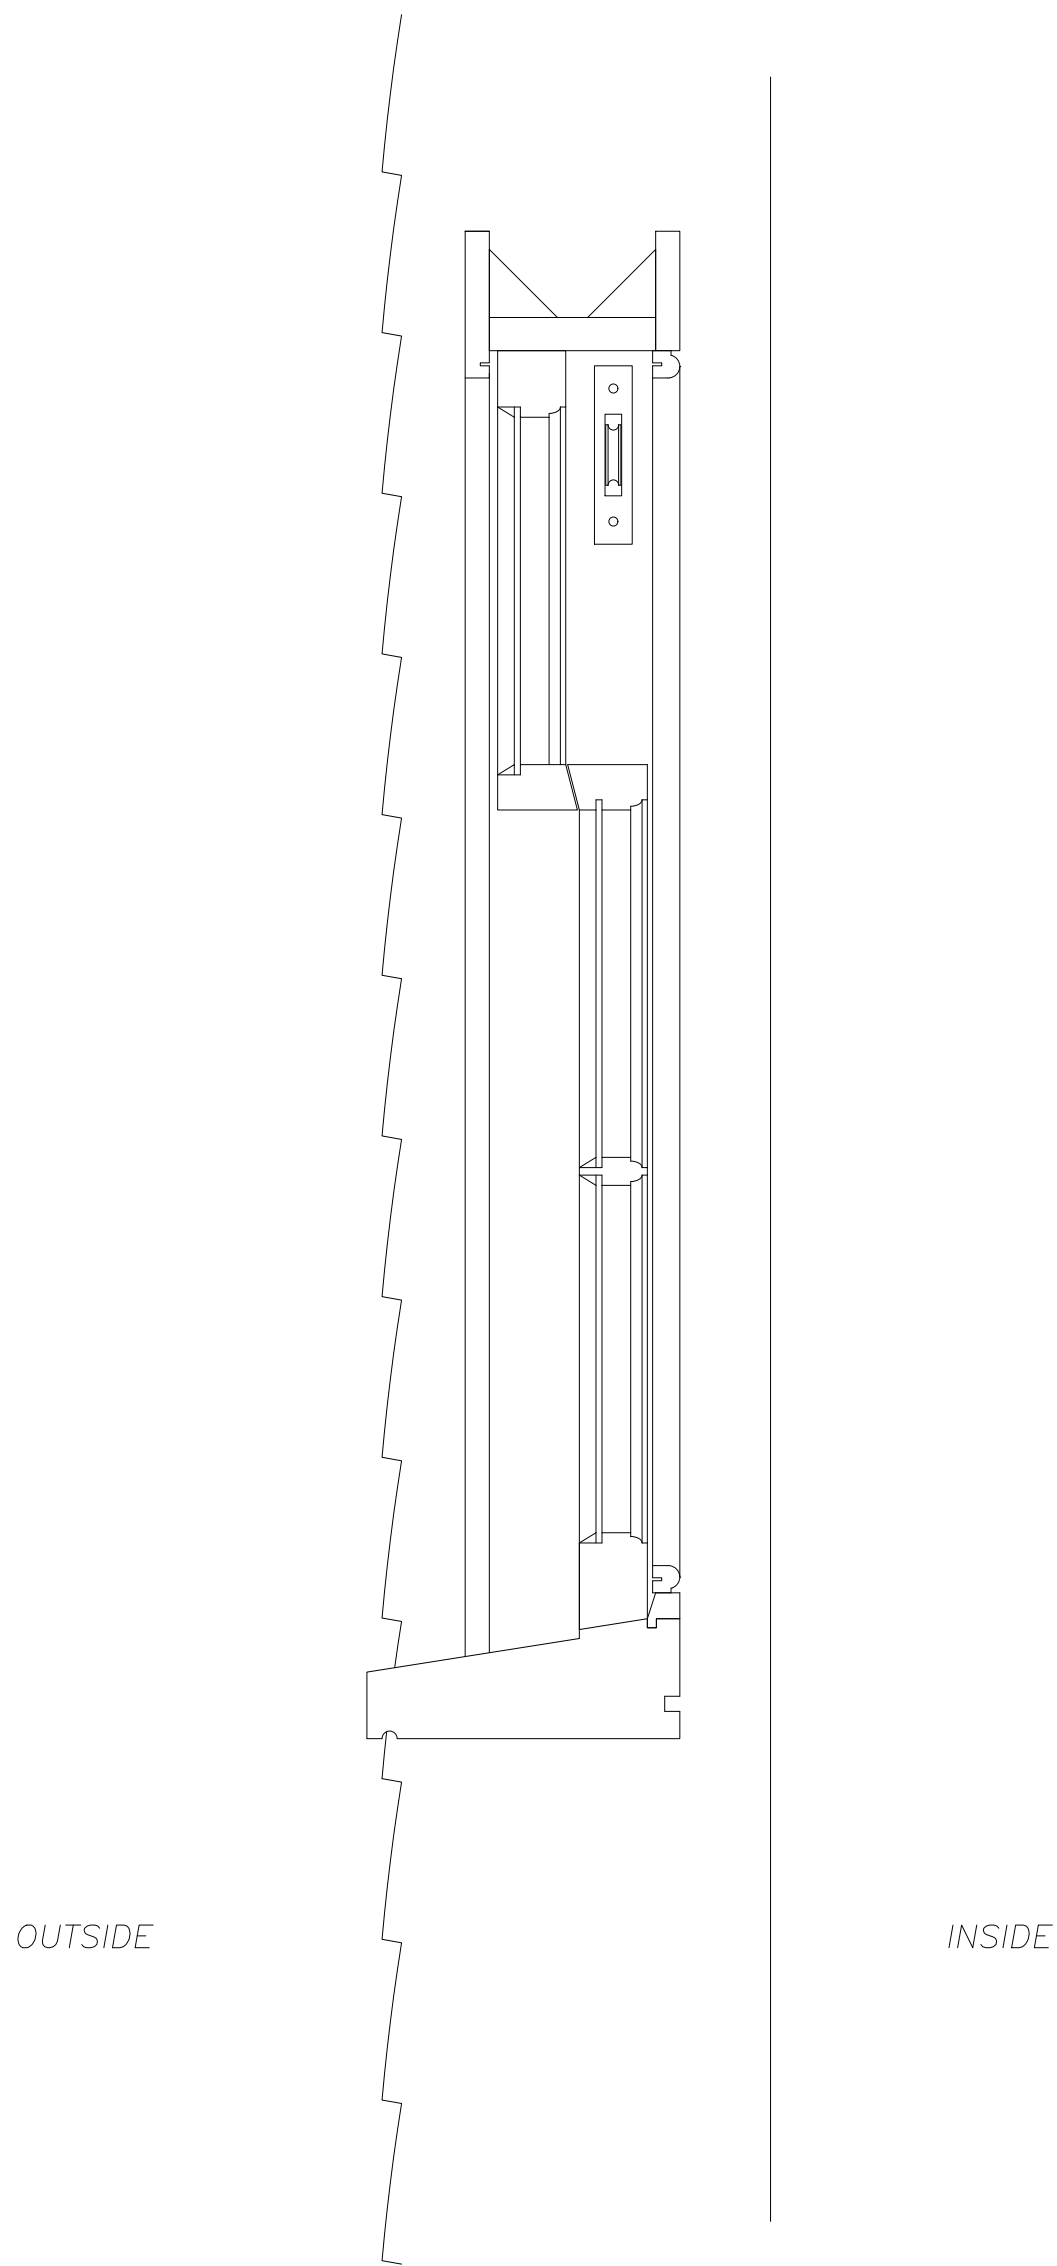


window 2 – section

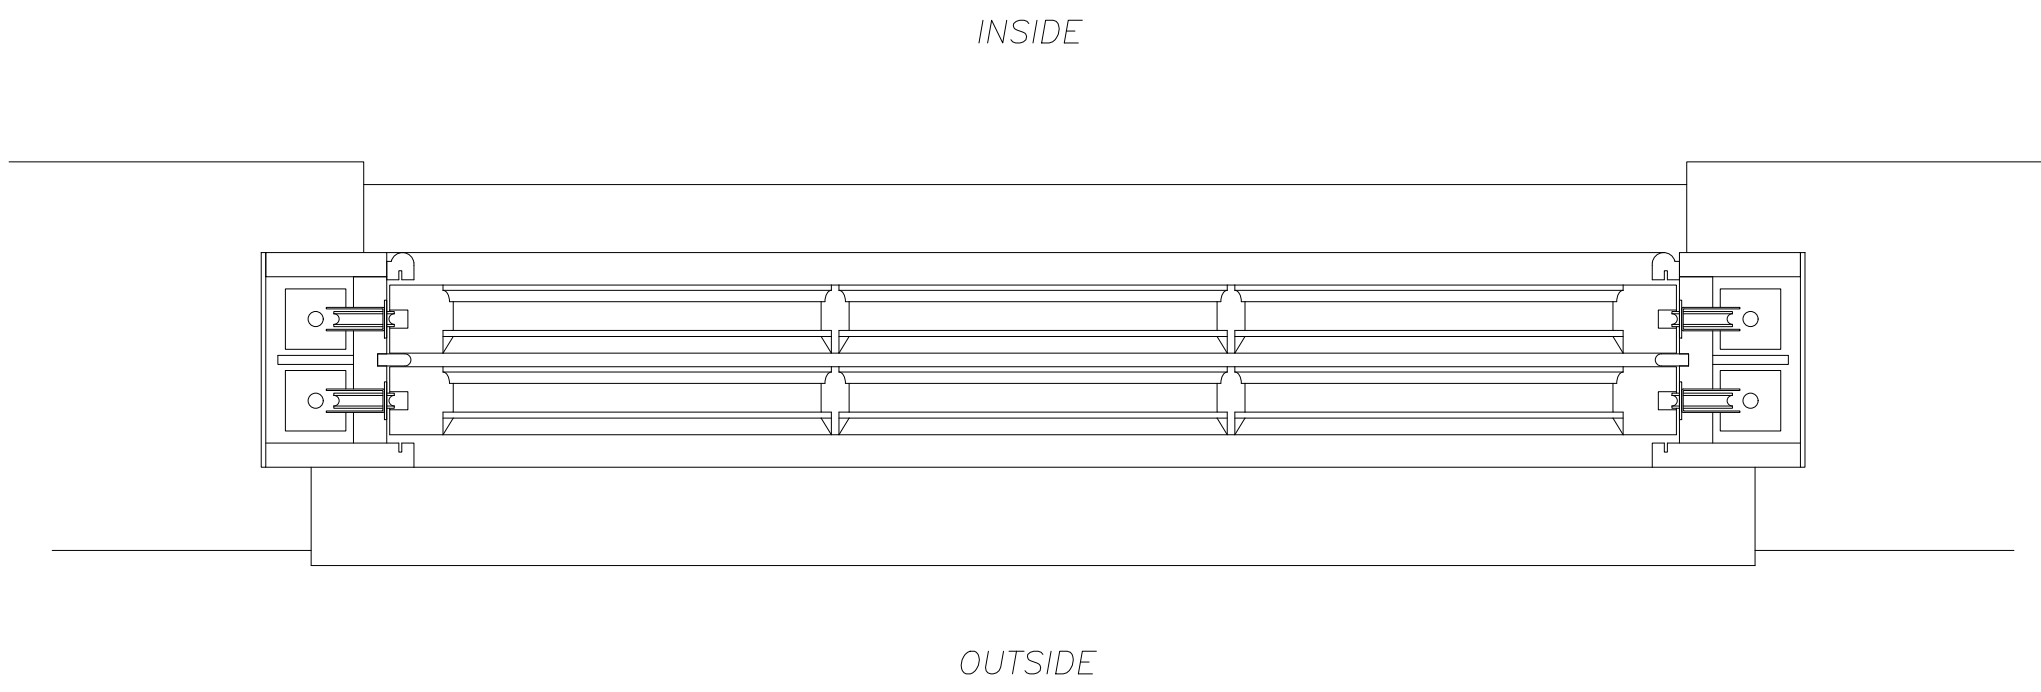


window 2 – plan

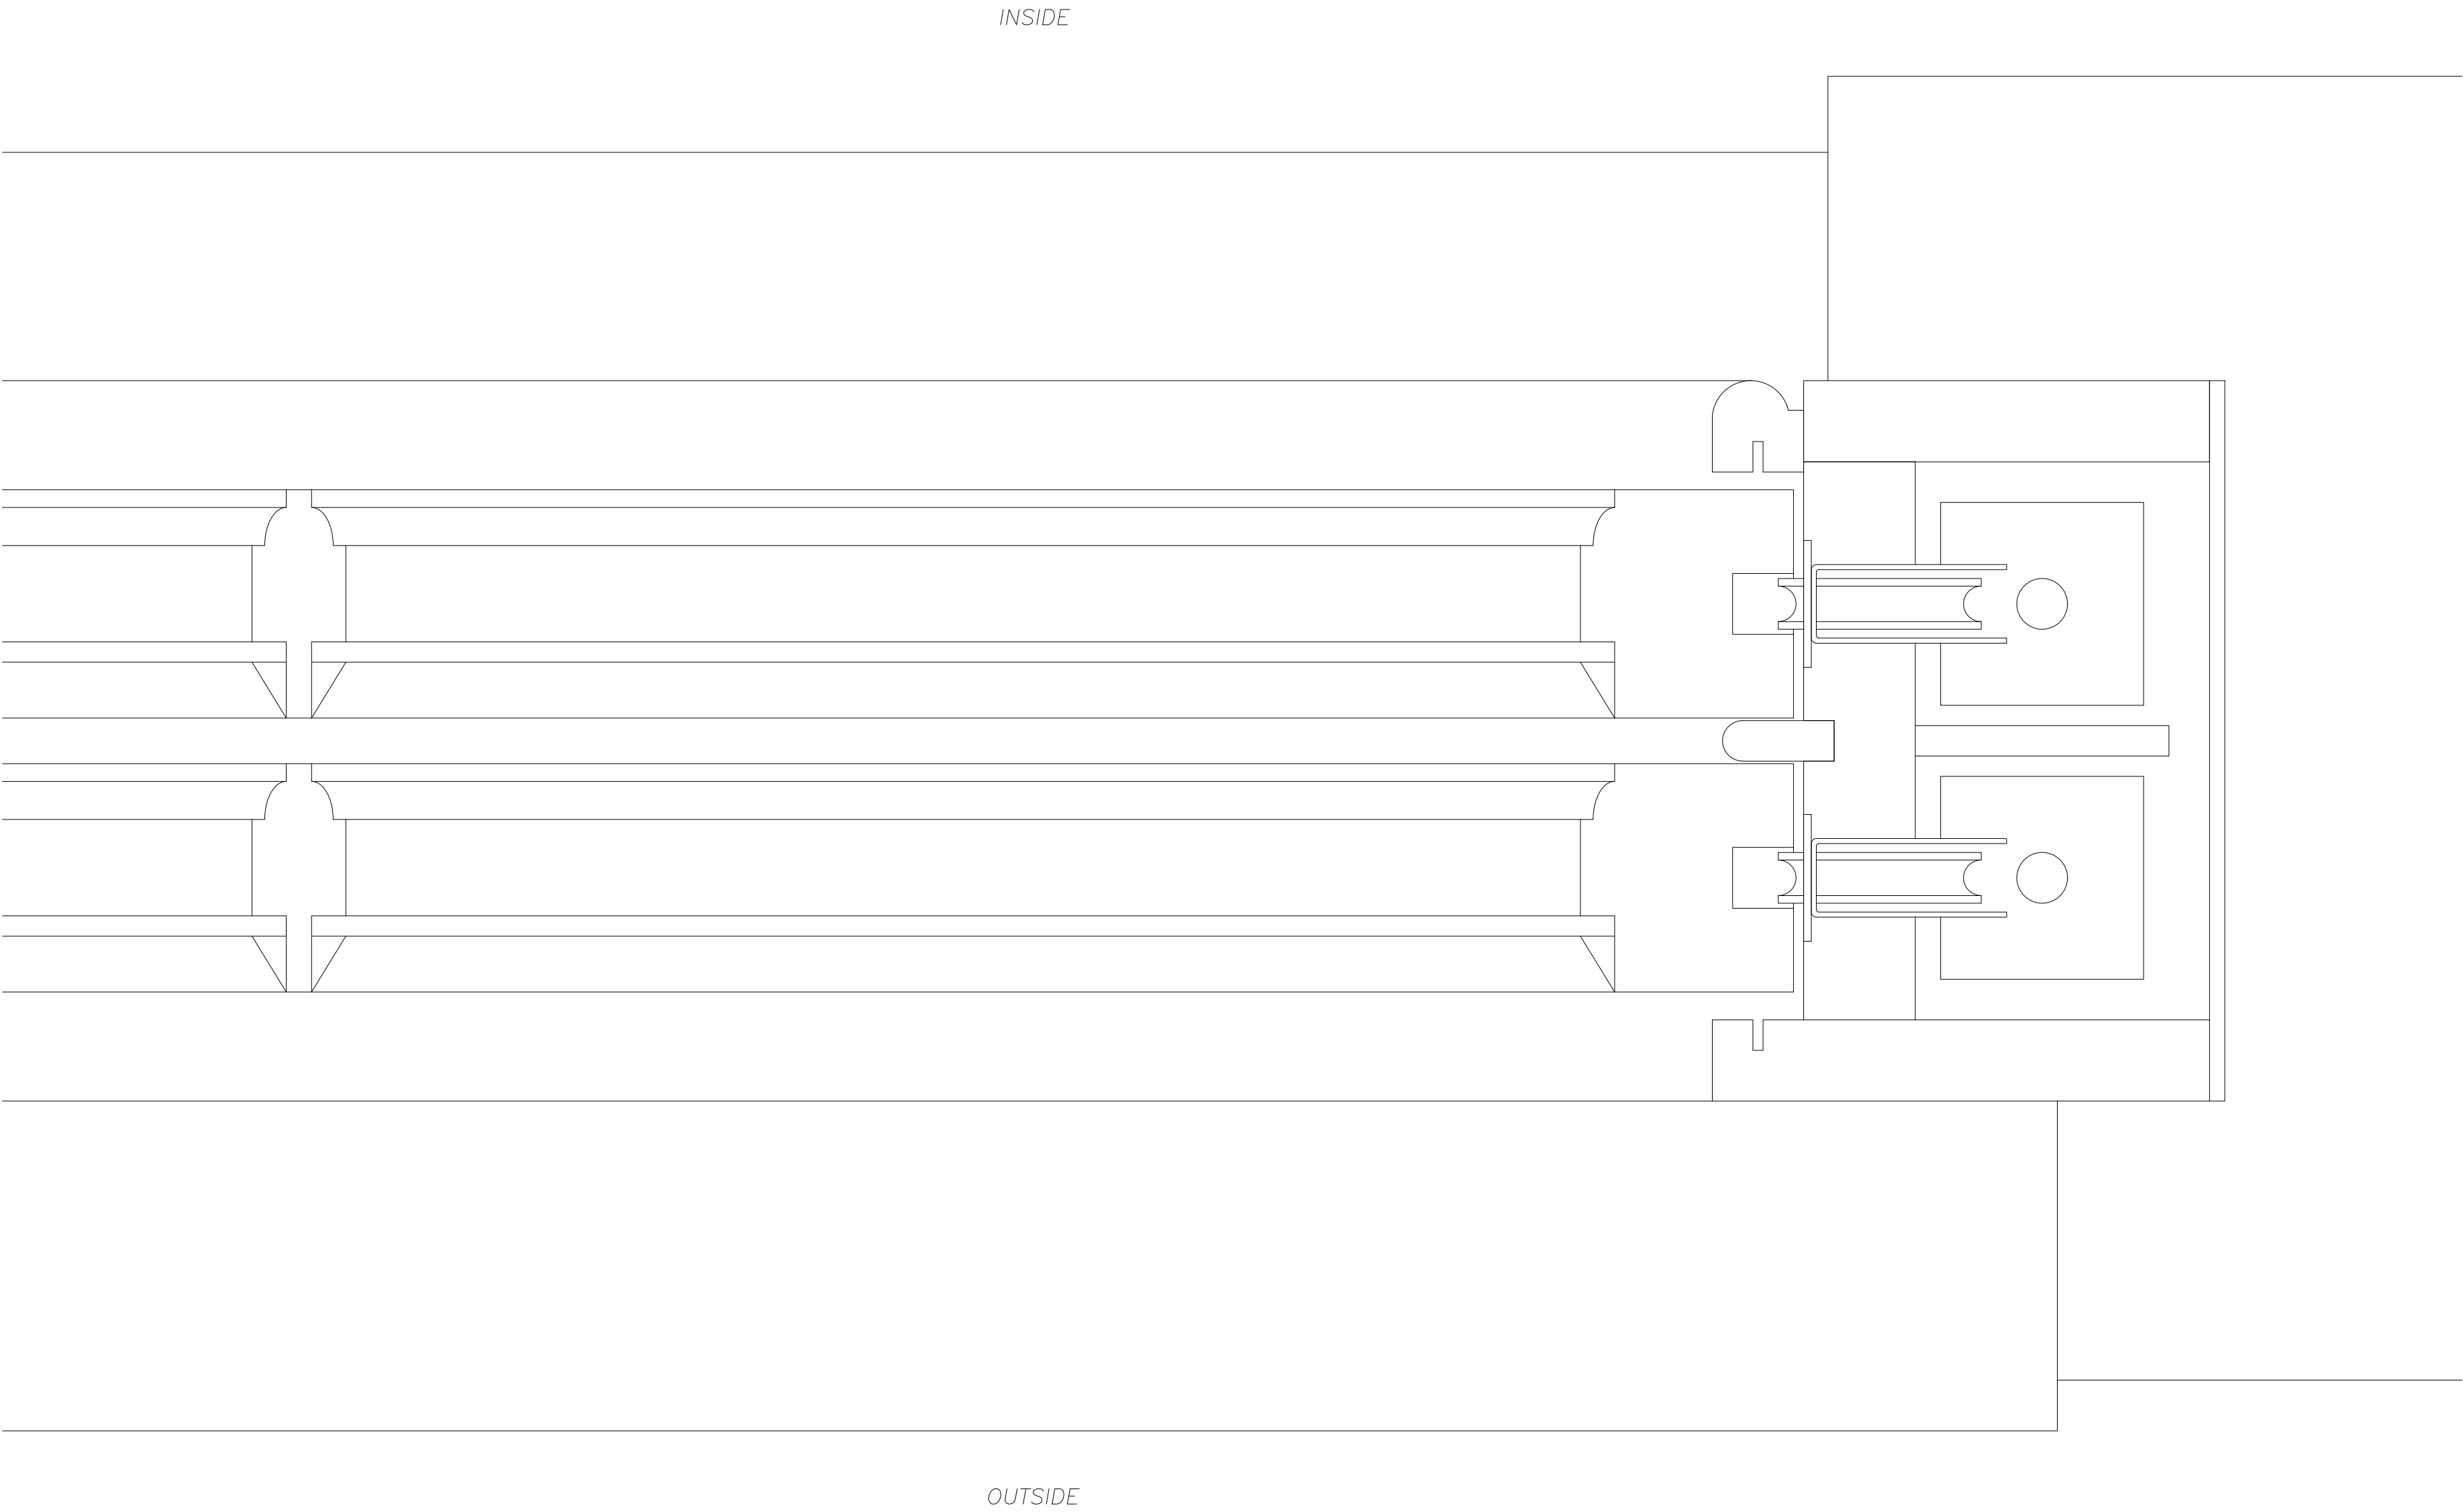

window 2 – full size plan

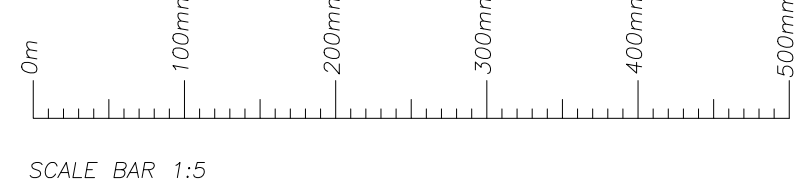

SCALE BAR 1:5

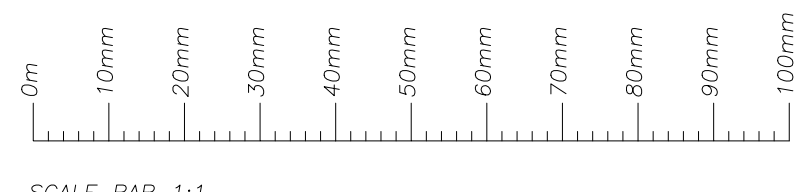

SCALE BAR 1:1

REVISION	BY	DATE	DETAILS



Domus DC Ltd Unit 1 Nursery Lane
Haywards Heath West Sussex RH17 5JS

PROJECT ADDRESS
The Old Rectory
Church Lane
Albourne Hassocks
West Sussex BN6 9BY

DRAWING TITLE
Window 2
Existing Details

DRAWN BY DJB	Scales (original on A3 to crop marks): Plan 1:5 Section 1:5 Elevation 1:5 Plan Detail 1:1
DATE May 2025	

DRAWING No.	REV	 Protected By the Copyright, Designs & Patents ACT 1988
25-011-WE2	-	