



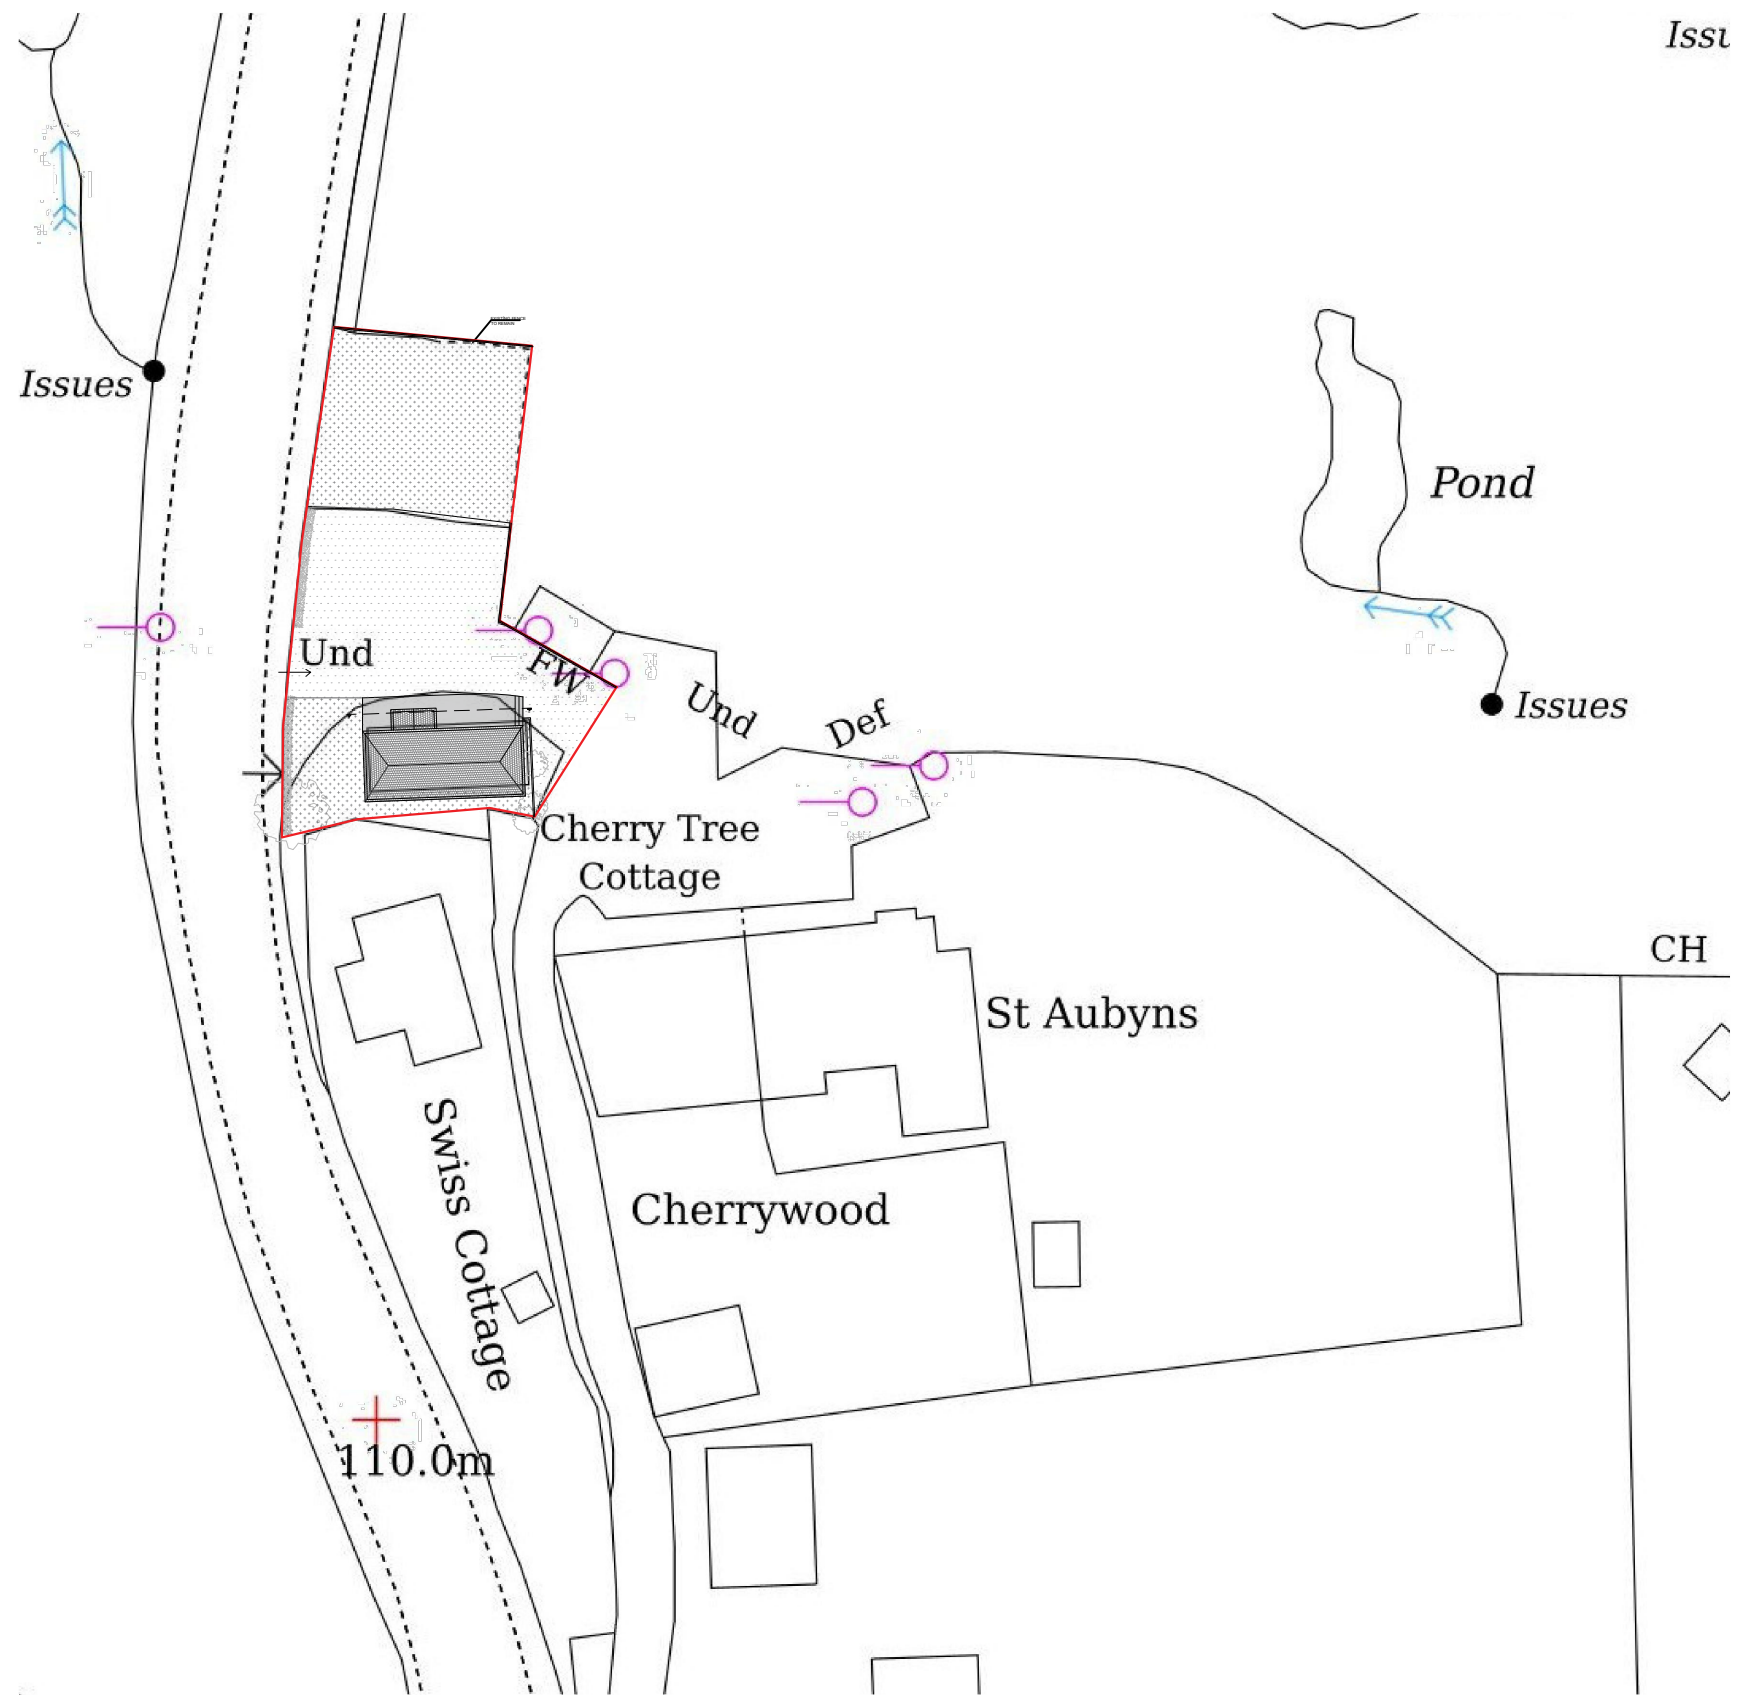

Any dimensions shown should be checked on site.
Designs are not coordinated with engineer projects.
Not for construction purposes.

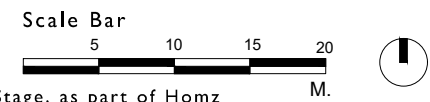

These drawings are intended exclusively for the Planning Stage, as part of Homz quoted services. They are not to be repurposed for any other application or use.

HOMZ
DESIGN | PLAN | BUILD
www.homz.uk / 0 330 818 3001

Drawing Title: Existing Block Plan
Drawing: H-0833 -02_CherryTreeCottage_ExistingBlock
Drawing Number: H-0833 Plan_V2
Site Address: Cherry Tree Cottage, Lingfield Road, East
Grinstead, RH19 2ED

Scale : 1/500 at A3
Revision : V2
Date : 07.09.2026

Block Plans are scaled from the Ordnance Survey Location Maps.
Please see the licence number for the Os Maps in the Location Plans