
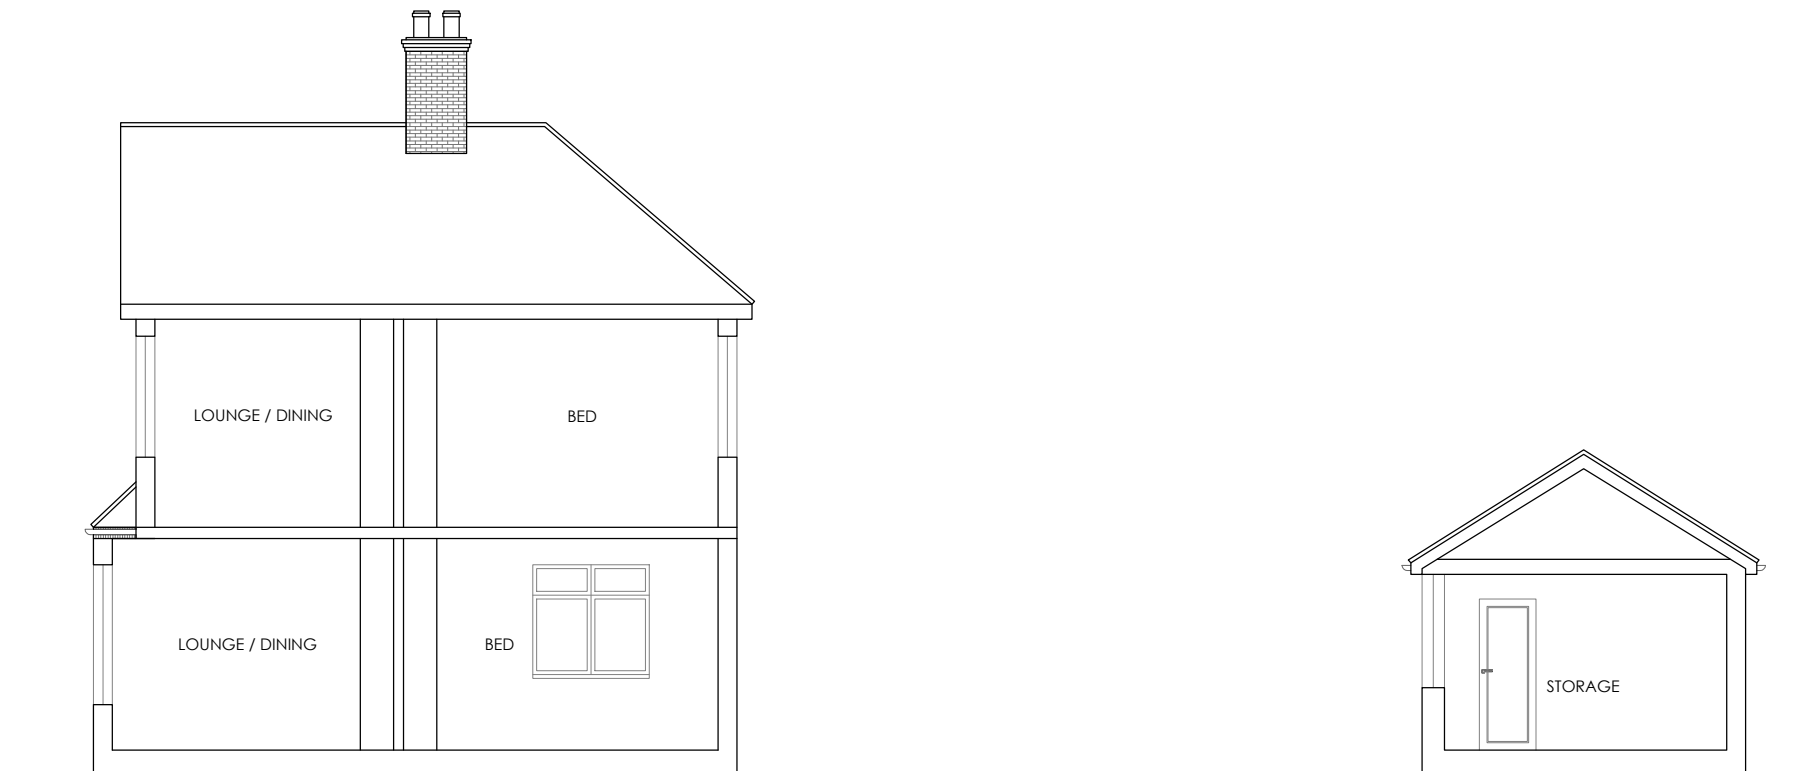


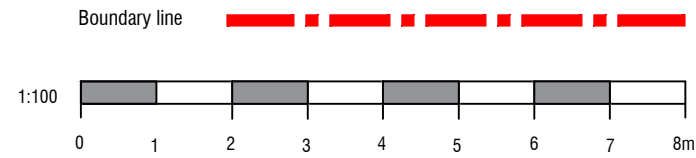

EXISTING SECTION A-A
Scale 1:100