


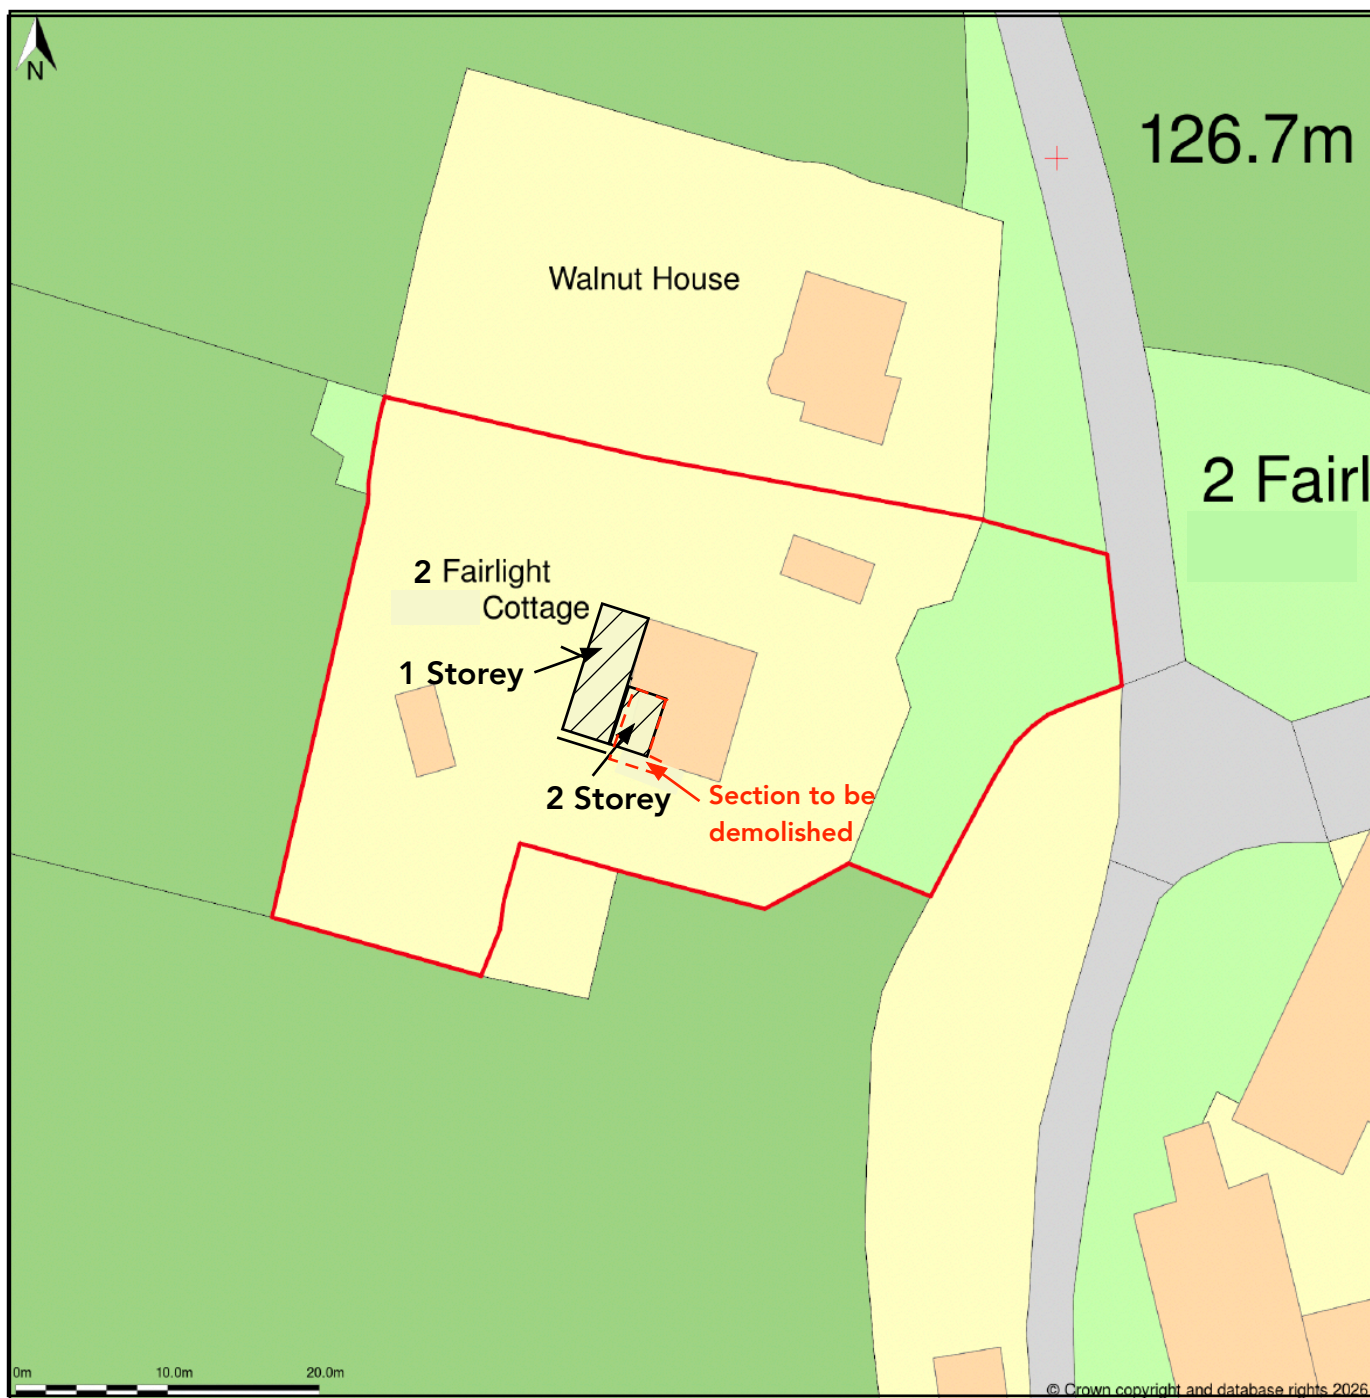

RM Consult

2 Fairlight Cottage

Block Plan

Drawing No. 2 FLC P03_R1

Scale 1:500

Date 15th September 2026