


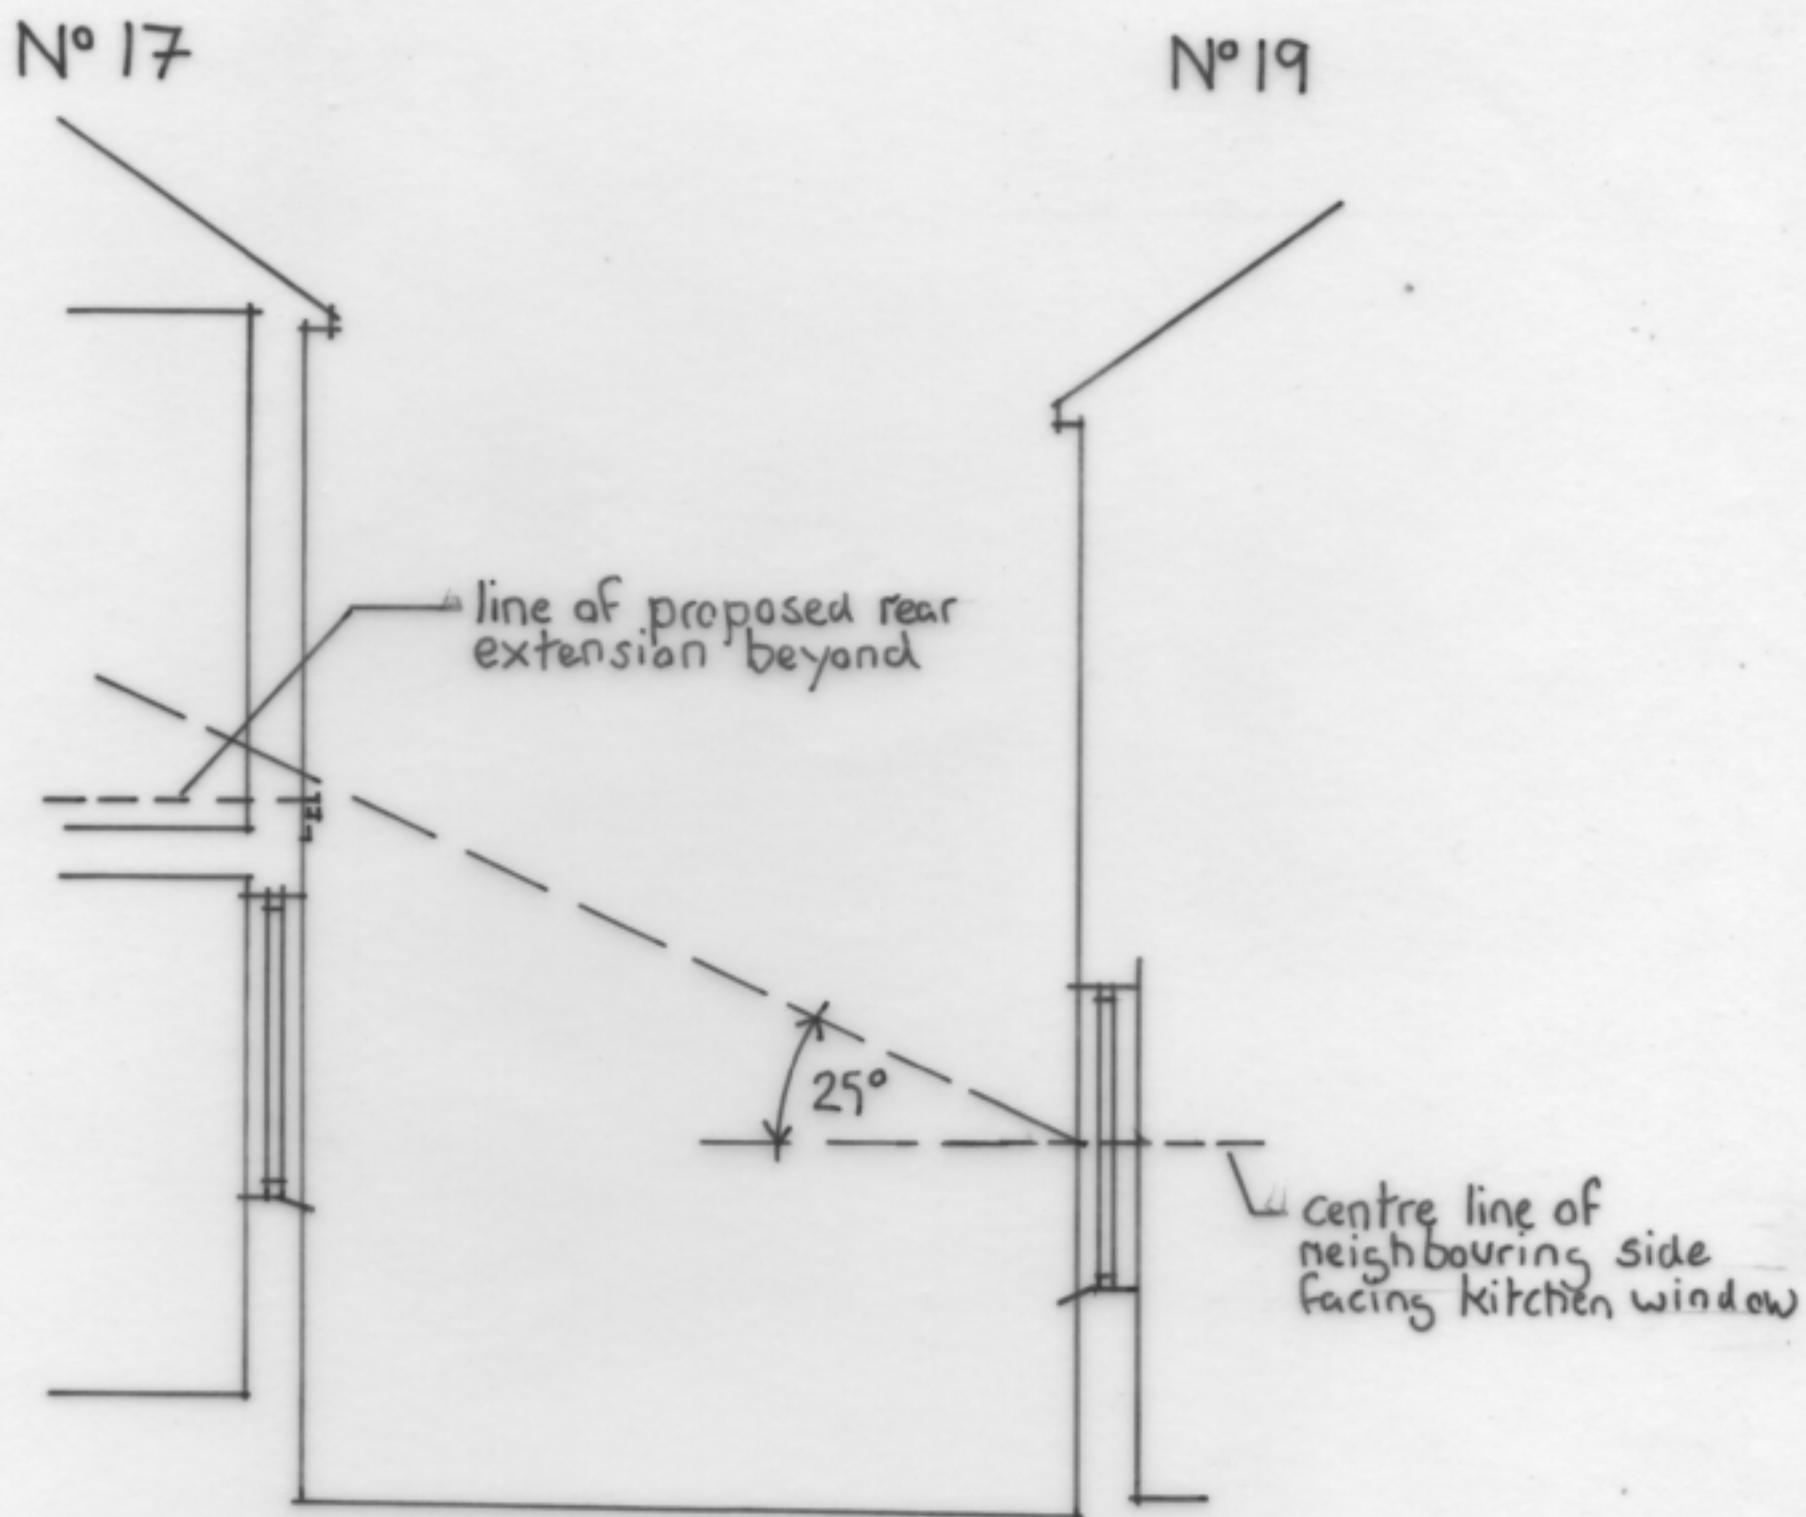

BRE 25° TEST

RE: PROPOSED SINGLE STOREY REAR EXTENSION AT:
17 DELLNEY AVENUE, HAYWARDS MEATH