


Burgess Hill Town Fc

Stadia AGP



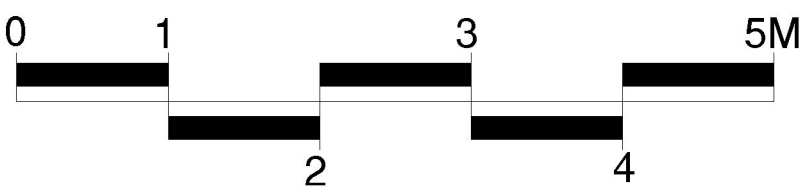


Surfacing Standards Limited
SPORTS PITCH CONSULTANTS

CONSULTANTS
Surfacing Standards Ltd
Office: 5, Longway House,
Keston Road, Loughborough, LE15 9AT
(01509 400 012)


1. DO NOT SCALE FROM DRAWING UNLESS FOR PLANNING PURPOSES ONLY. ALL
DIMENSIONS TO BE CHECKED ON SITE PRIOR TO COMMENCEMENT OF WORKS.
2. THIS DRAWING IS COPYRIGHT TO SURFACING STANDARDS LTD.
3. ALL PERSONNEL SHOULD BE AWARE OF THE HEALTH AND SAFETY PLAN WHICH IS
RETAINED IN THE SITE MANAGERS OFFICE.

Existing Elevation

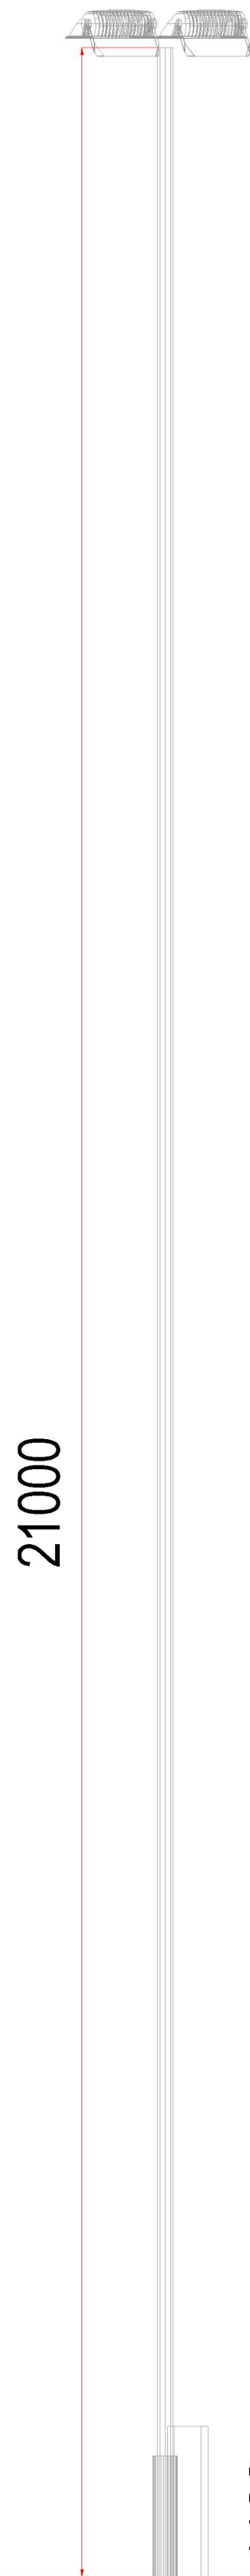

15m Floodlight 1.1m High Fence

Proposed Elevation

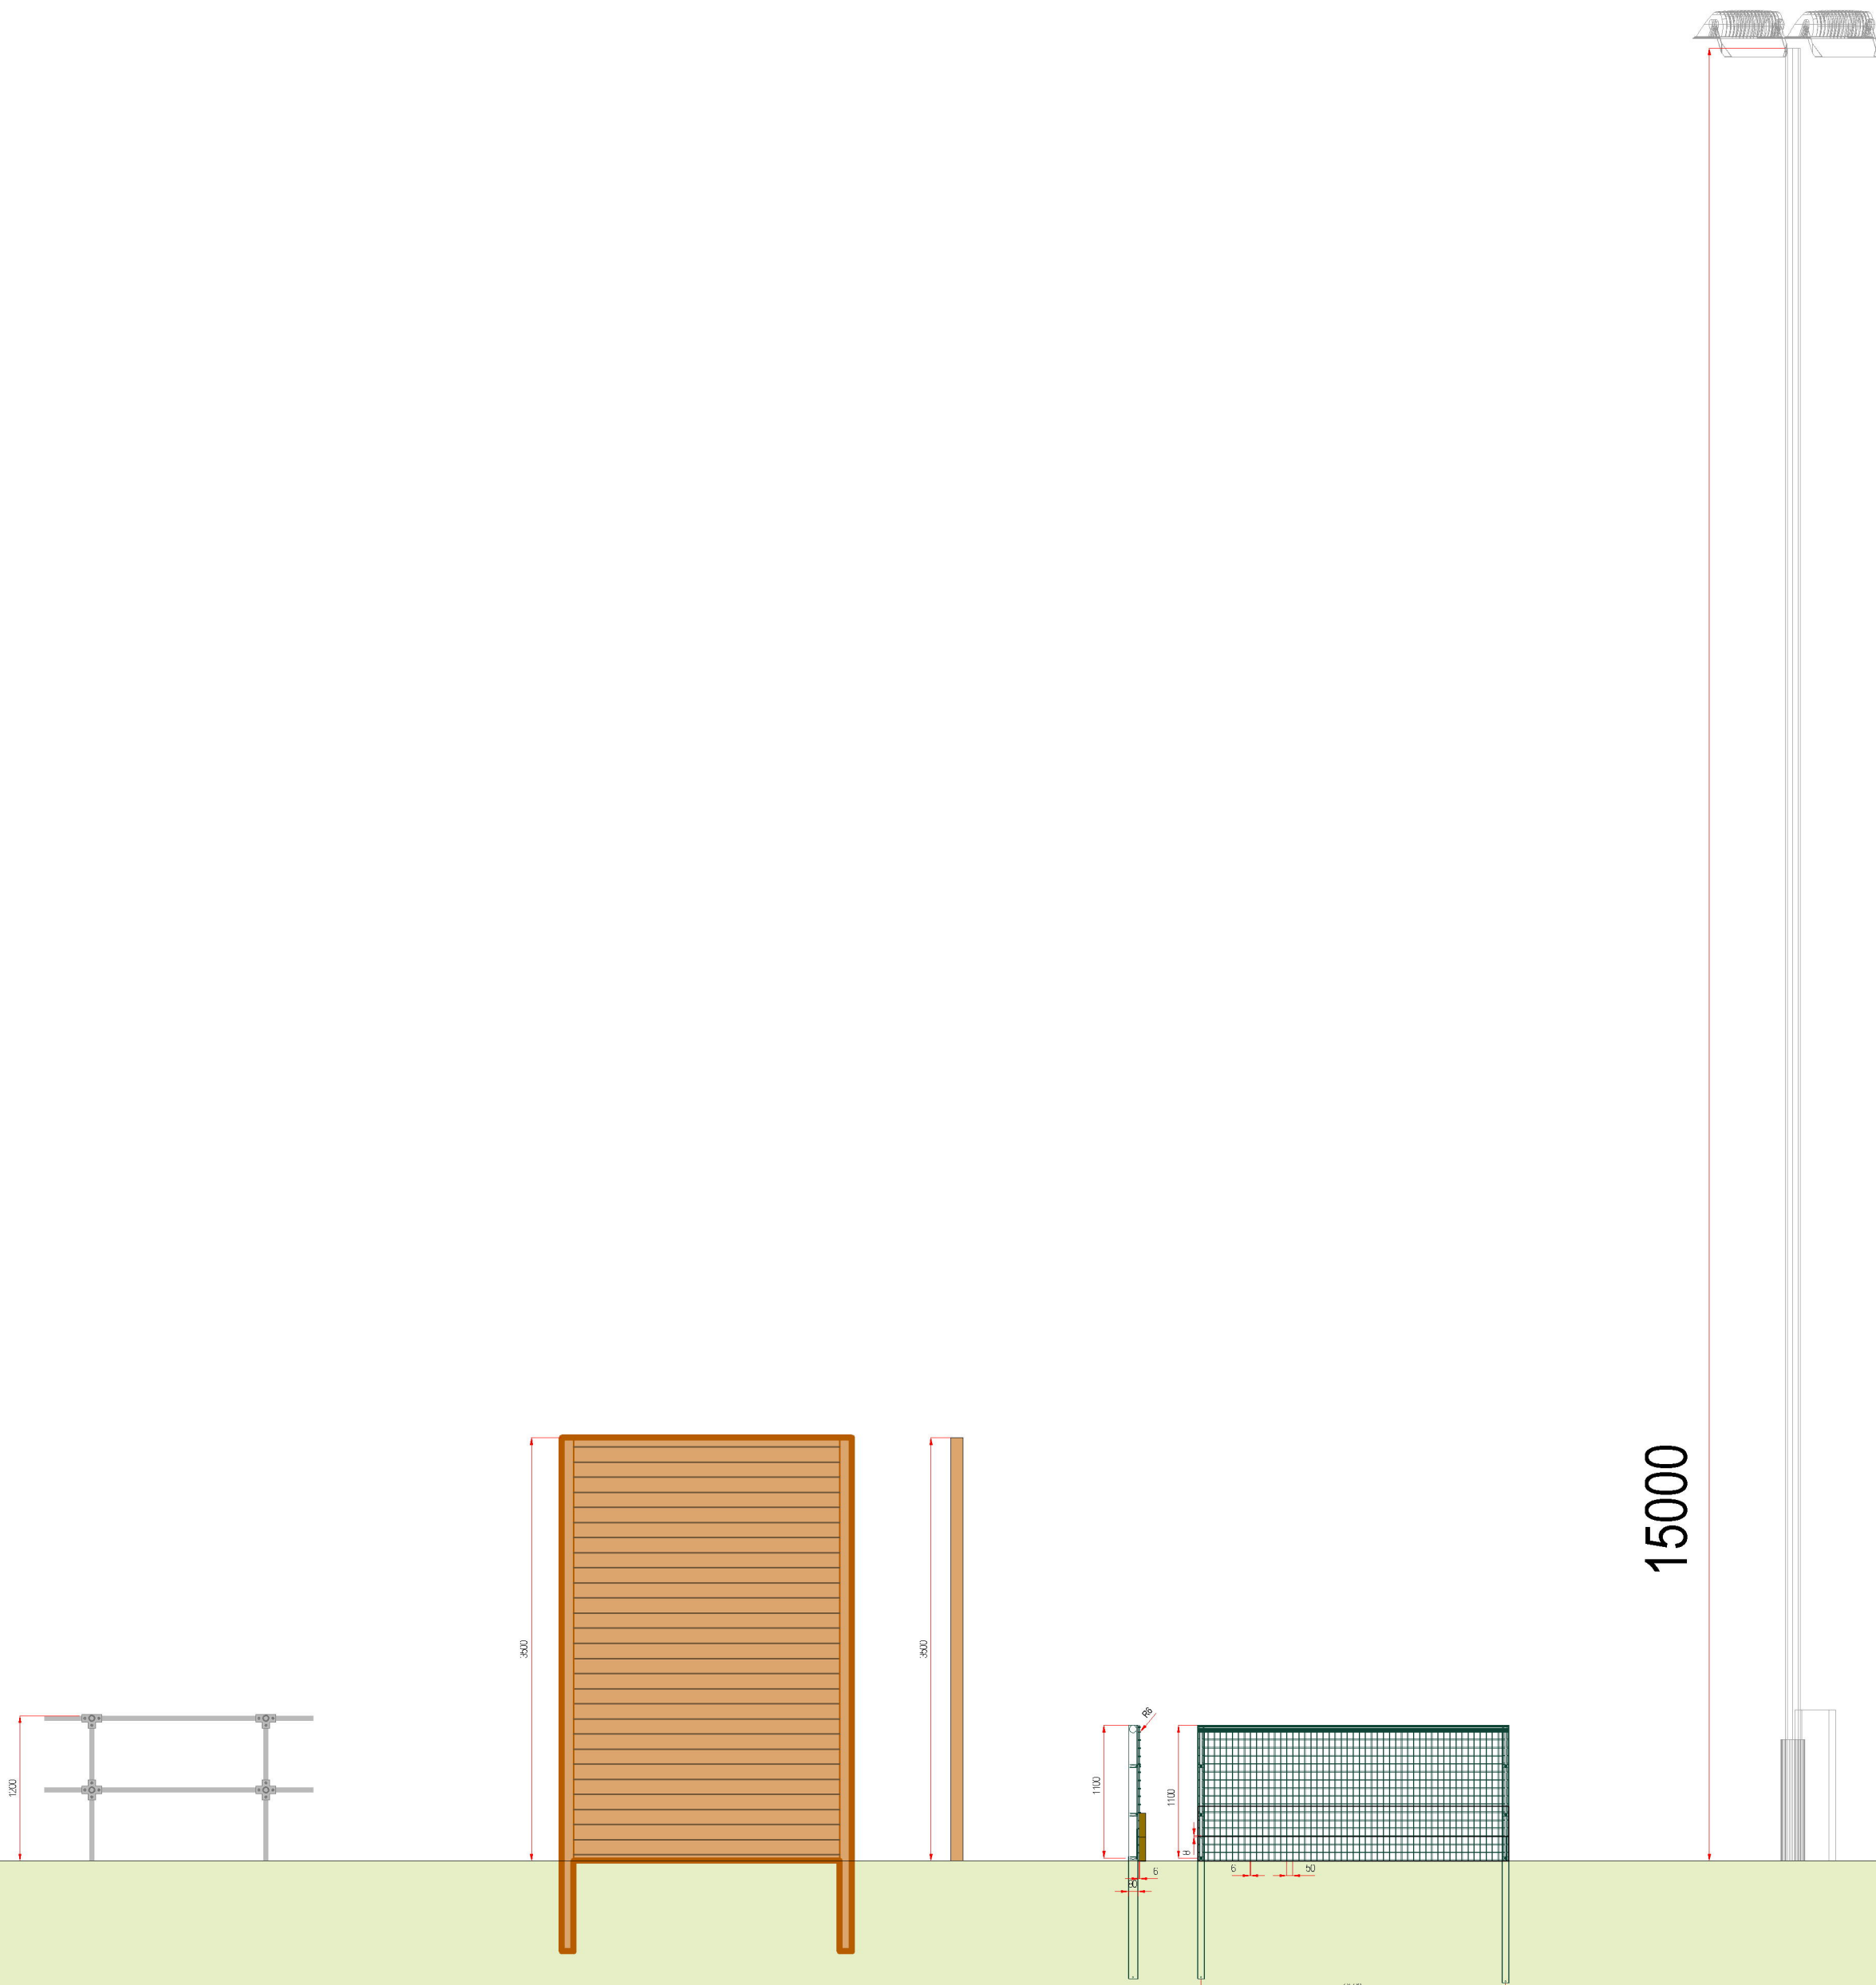


1.2m High Kee-Klamp Safety Fence 3.5m High Acoustic Fence Line 1.1m High AGP Fence Line 15m Floodlight

00	PLANNING ISSUE	LS	17.12.24
REV	DESCRIPTION	REV	CK DATE



Surfacing Standards Limited
SPORTS PITCH CONSULTANTS

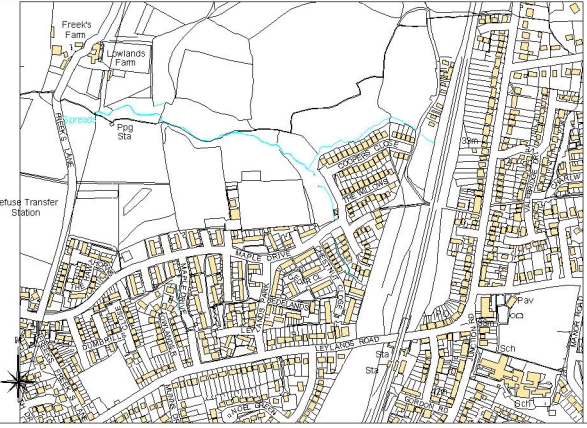

AUTHOR
LS

TITLE
Burgess Hill Town Fc
Stadia AGP
Proposed Elevation

PROJECT	SCALE	SIZE
SSL3402	1:50	A1
DRAWING No	REVISION	
05	00	