
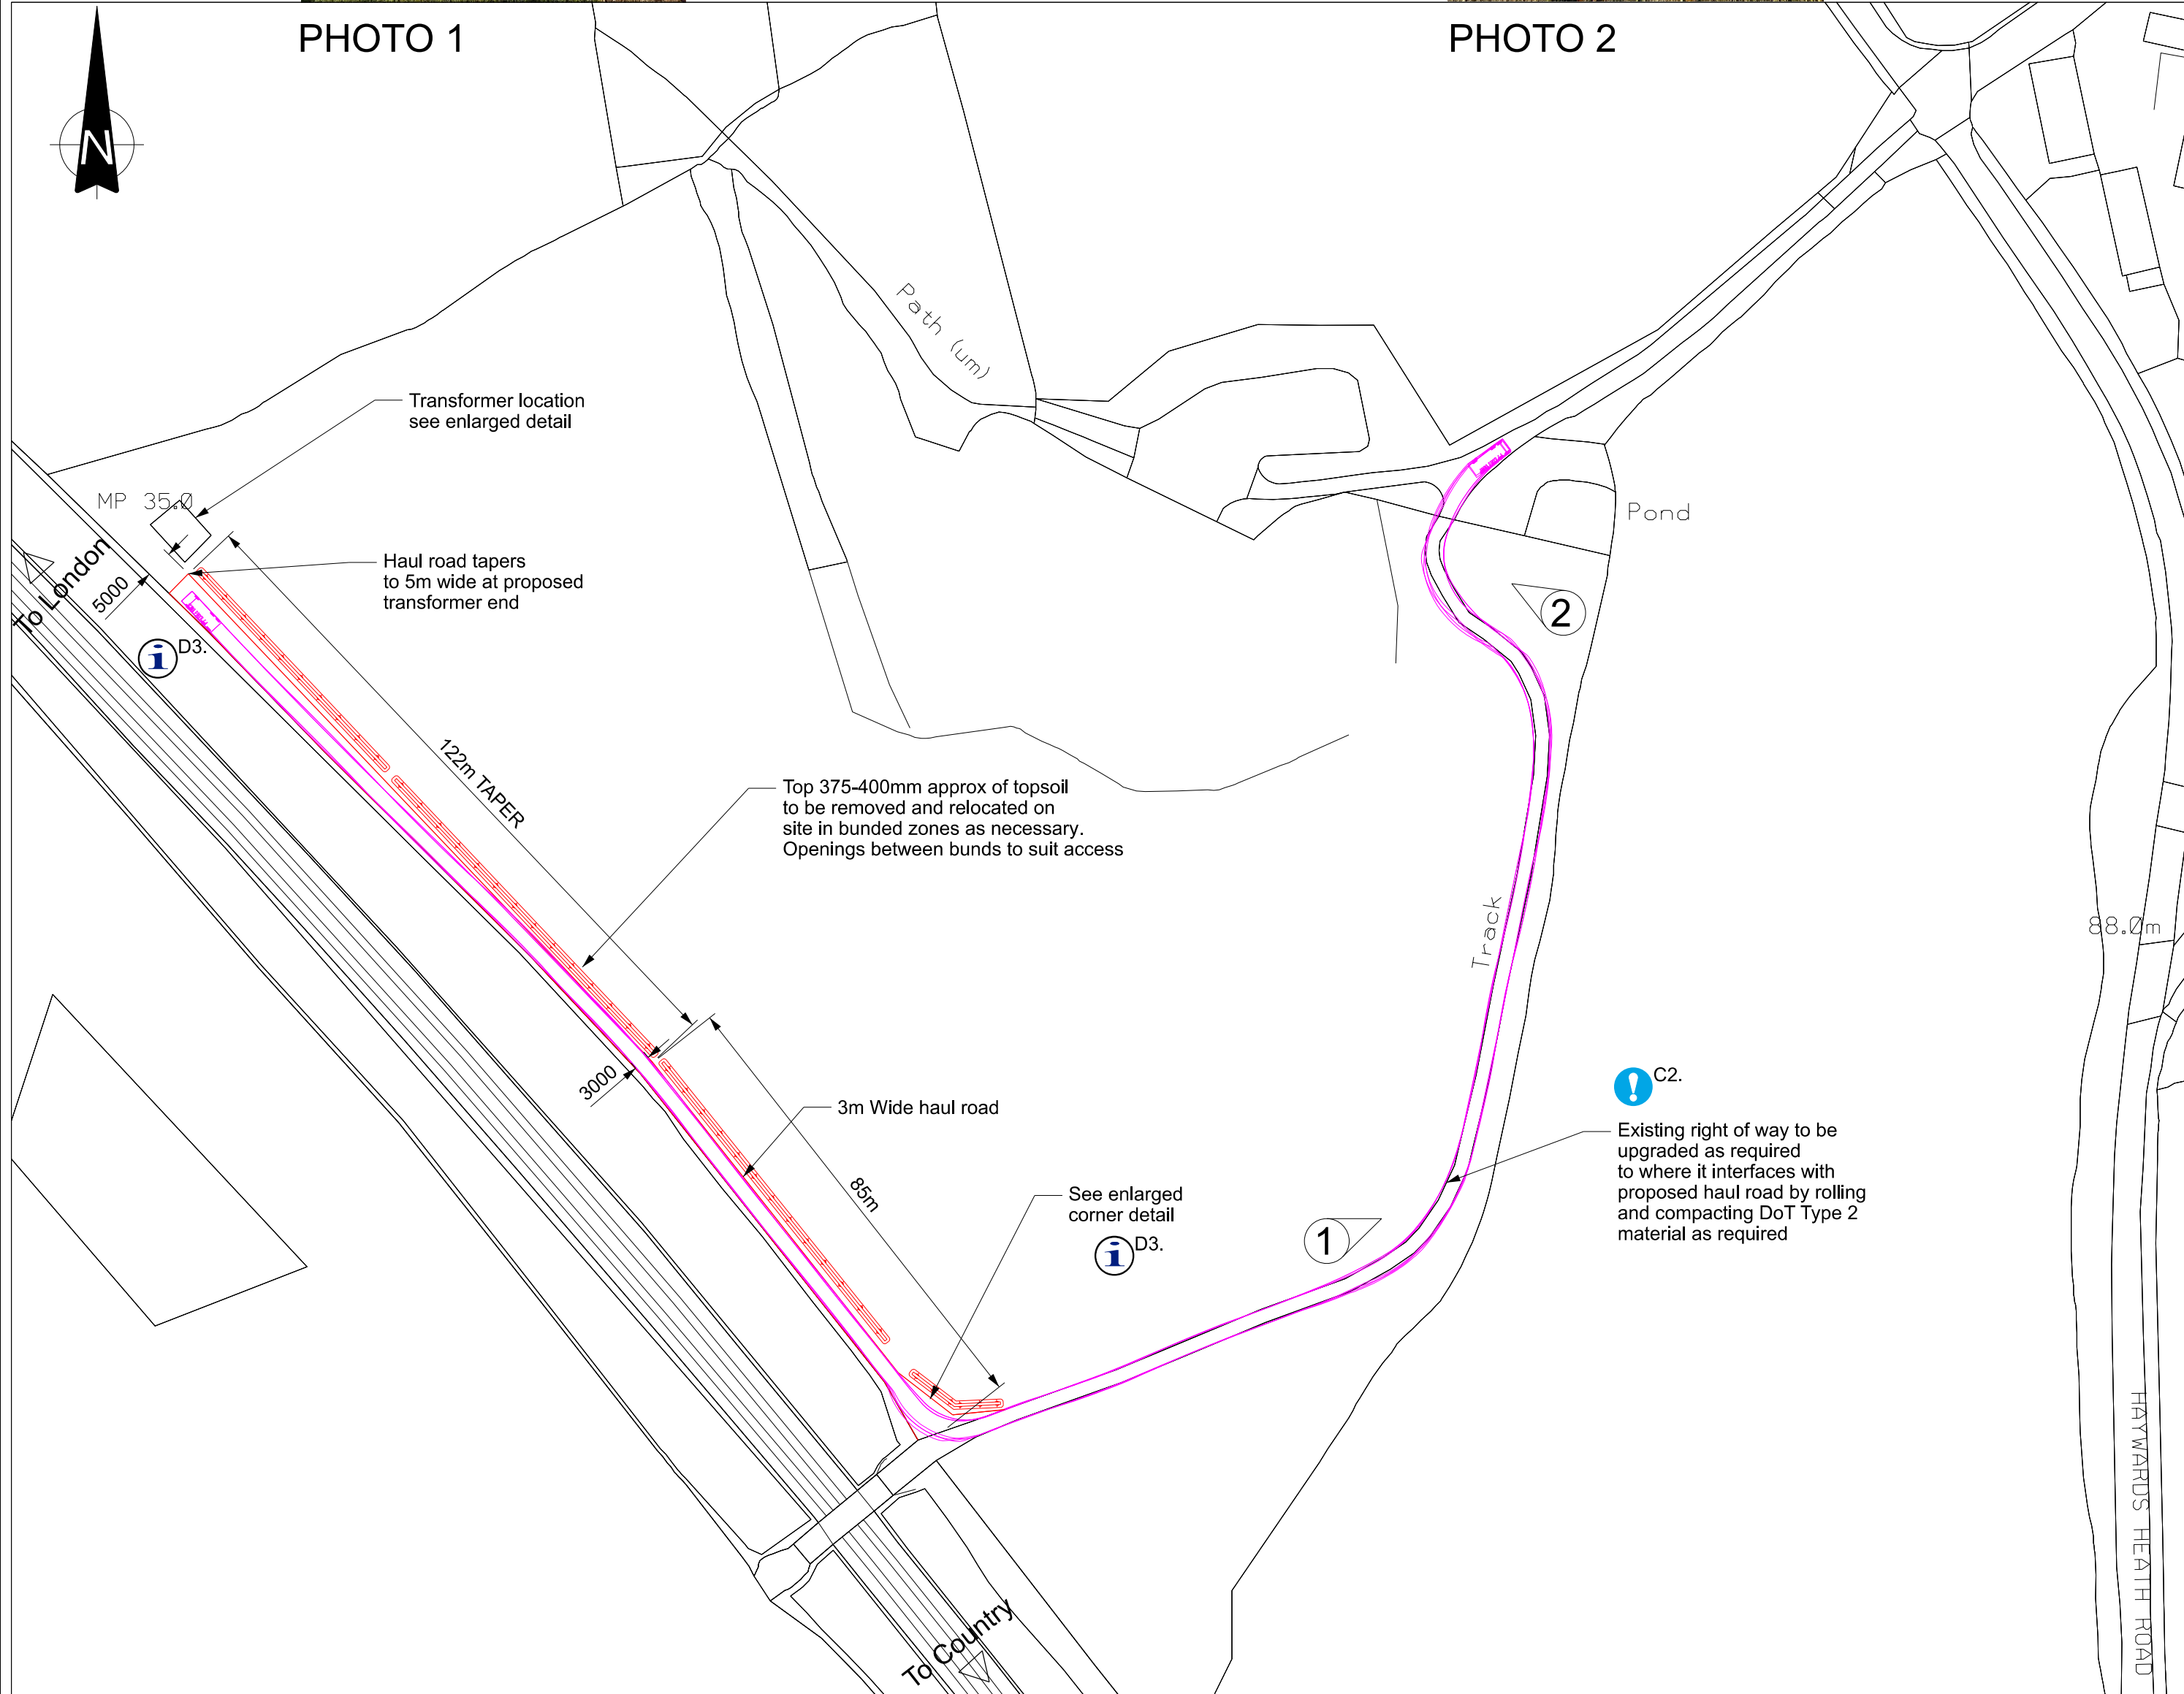
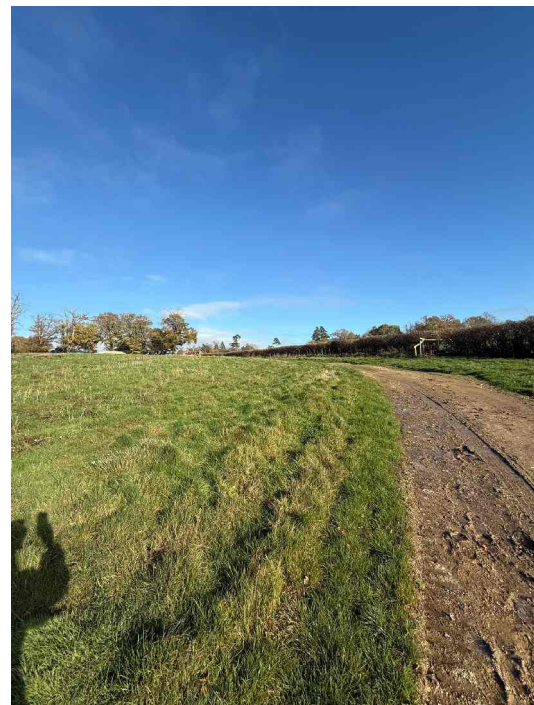


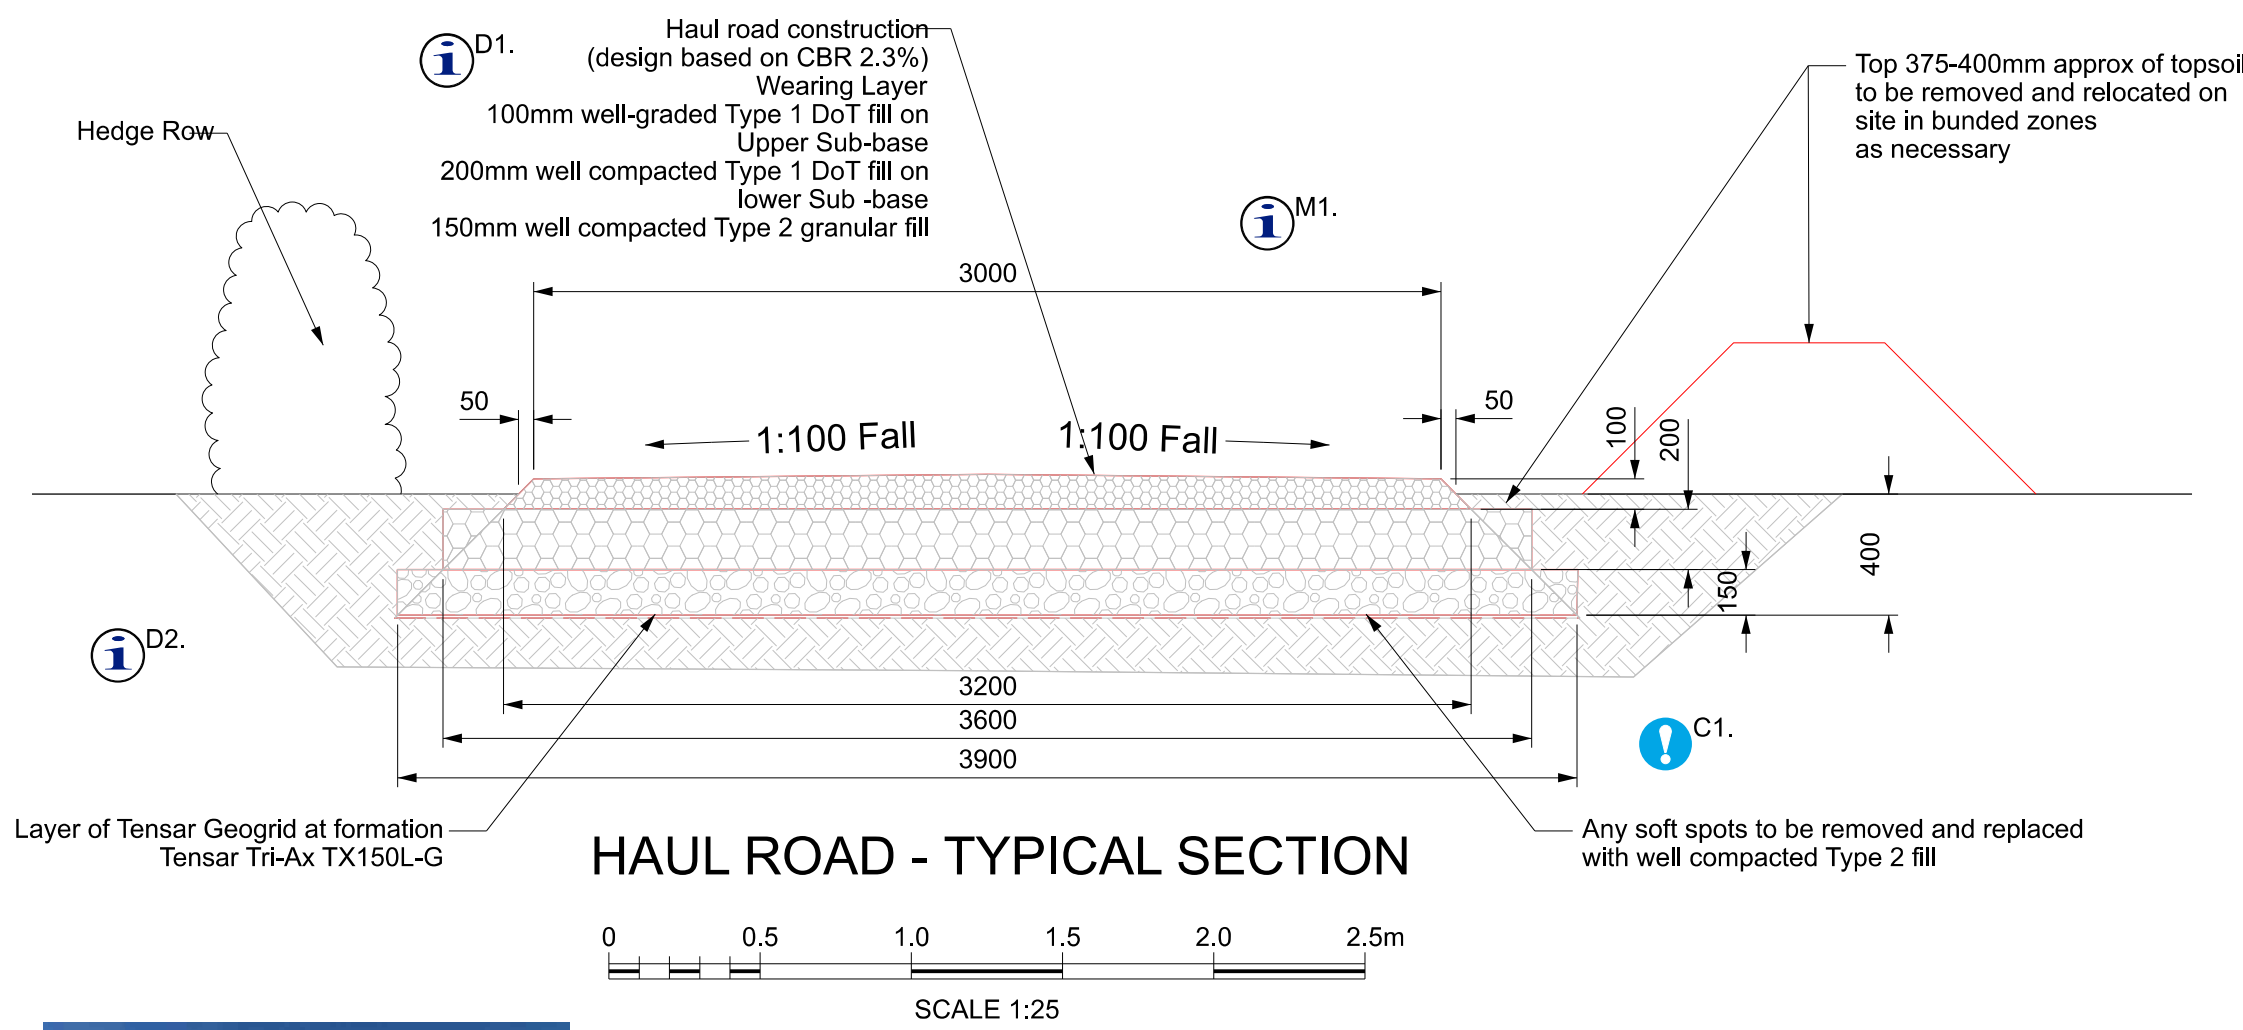

Ordnance Survey, (c) Crown Copyright 2026. All rights reserved. Licence number 100022432

Key	
	Existing
	Modified
	Temporary
	Proposed
	Removed


These notes are based on the use of experienced and competent contractors carrying out the work using an approved safe method of working

Key to Health and Safety Symbols

- Indicates a residual risk requiring a compulsory action
- Indicates a residual risk for information
- Indicates a residual risk requiring a prohibitive action
- Indicates a residual risk as a warning

Safety, Health and Environmental Information		
Notes below are additional to hazards/risks normally associated with this type of work. The drawing		
Design		
	D1	Design Requirements
	D2	Ground Investigation
	D3	Delivery Vehicle
Construction		
	C1	Buried Services
	C2	Right of Way
Maintenance		
	M1	Road Condition

- Legend/Notes
- NOTES.
- ALL DIMENSIONS ARE IN MILLIMETRES UNLESS OTHERWISE NOTED
 - ALL INDICATIVE LEVELS ARE IN METRES TO SITE DATUM
 - THIS DRAWING TO BE READ IN CONJUNCTION WITH BOWDERS FARM HAUL ROAD DESIGN CALCULATION REPORT OP171017-AJMS-CAL-000013
 - THE CONTRACTOR TO MAINTAINED RECORDS OF MATERIALS IMPORTED AND EVENTUALLY REMOVED FROM SITE IN ACCORDANCE WITH THEIR PROCEDURES.
 - IMPORTED FILL IN ACCORDANCE WITH SPECIFICATION FOR HIGHWAY WORKS (SHW) SERIES 800 CLAUSES 803 & 804
 - MATERIAL ROLLED AND COMPACTED IN 100mm LAYERS TO ENSURE ADEQUATE STRENGTH.
 - TOP CAPPING SET WITH A NOTIONAL CROWN TO PREVENT STANDING WATER.
 - REMOVED TOPSOIL MOVED TO A LOCATION AGREED WITH LANDOWNER.
 - ACCESS ROAD WAS DESIGNED TO ACCOMMODATE A 28T 3 AXLE RIGID VEHICLE
 - THE SURFACE OF THE ACCESS ROAD TO BE MONITORED THROUGHOUT THE CONSTRUCTION WORKS AND THE STONE SURFACE TOPPED UP AND ROLLED AS NECESSARY.
 - TIE IN TO EXISTING RIGHT OF WAY TO BE MADE GOOD

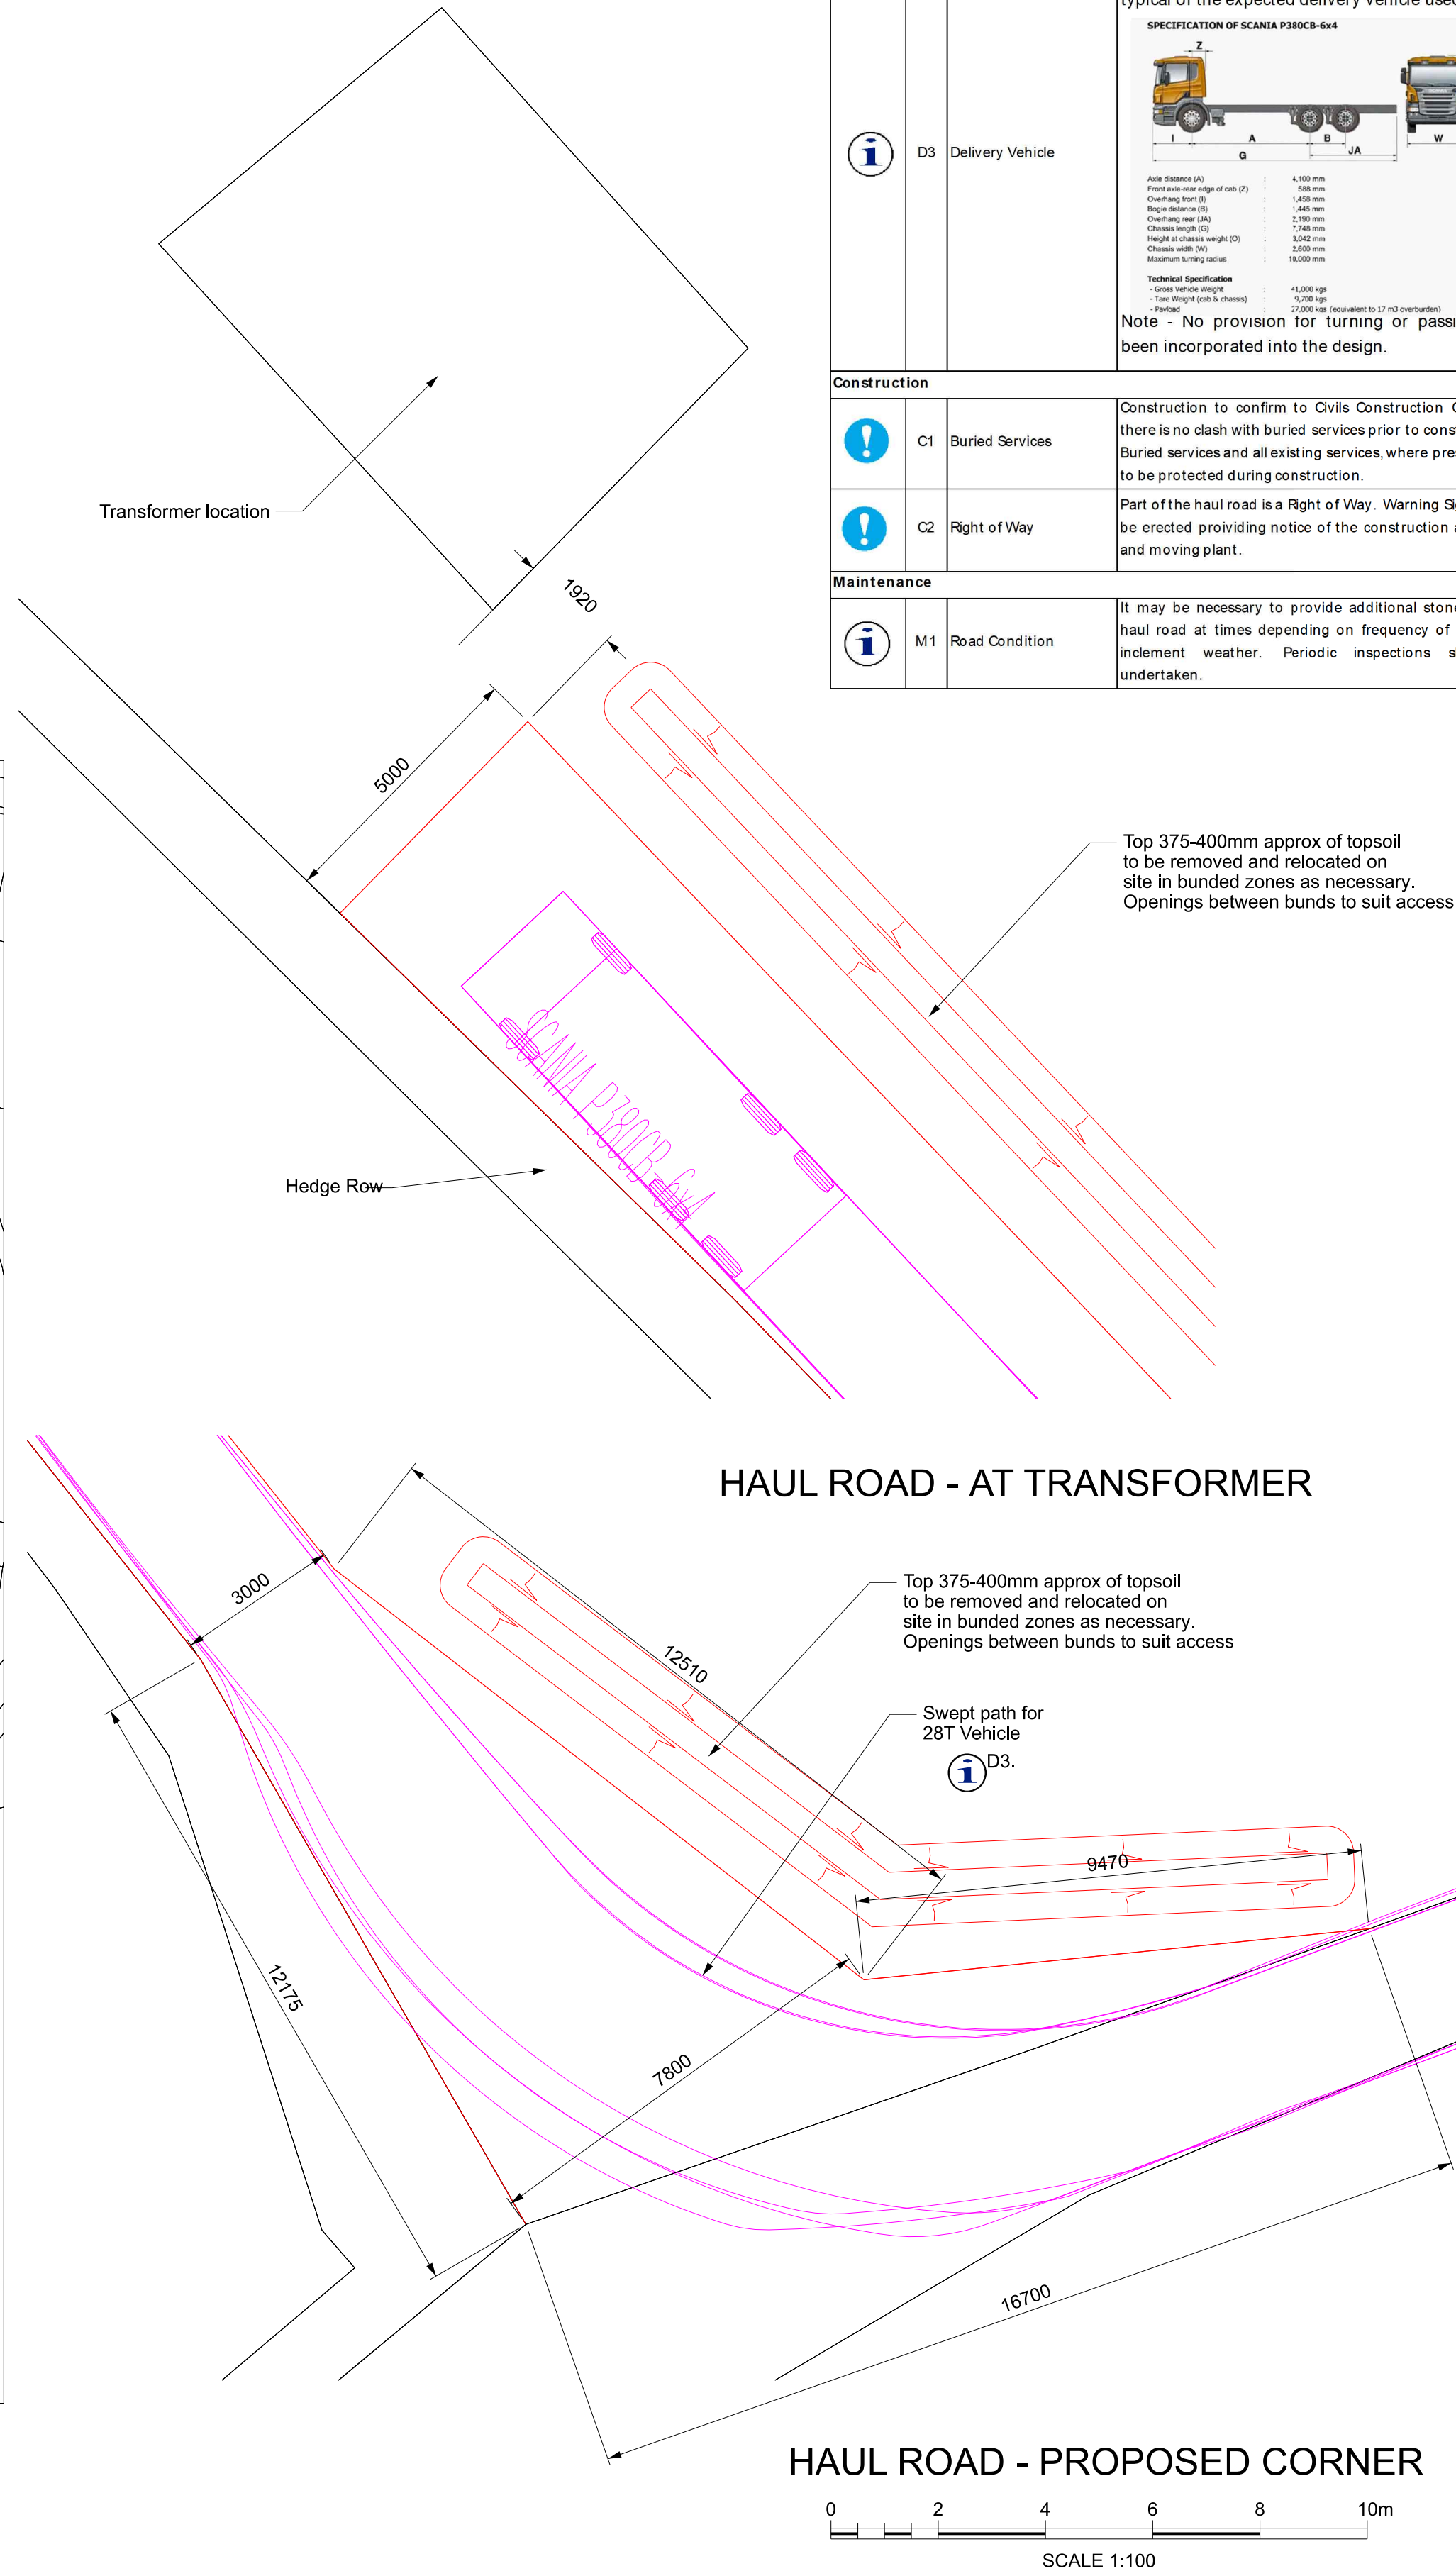

Rev	Date	Description of Revisions	Drawn	Chkd	Appr
P01	04/02/26	Issued Preliminary	OWT	SW	SW
Status					Suitability
PRELIMINARY					S1



Project

BRIGHTON MAINLINE
CIVILS DESIGN

Drawing Title

BOWDERS FARM
HAUL ROAD

Designed	C.Plant	Signed		Date	04/02/26
Drawn	O.Taylor	Signed		Date	04/02/26
Checked	S. Ward	Signed		Date	04/02/26
Approved	S. Ward	Signed		Date	04/02/26
Scale(s)		As Shown			
Alternative Reference		Drawing Number			Sheet
OP17107-AJMS-DRG-ECV-000500		P1832-BAM-DRG-ECV-000500			1 of 1
Drawing Number		Revision			P01