


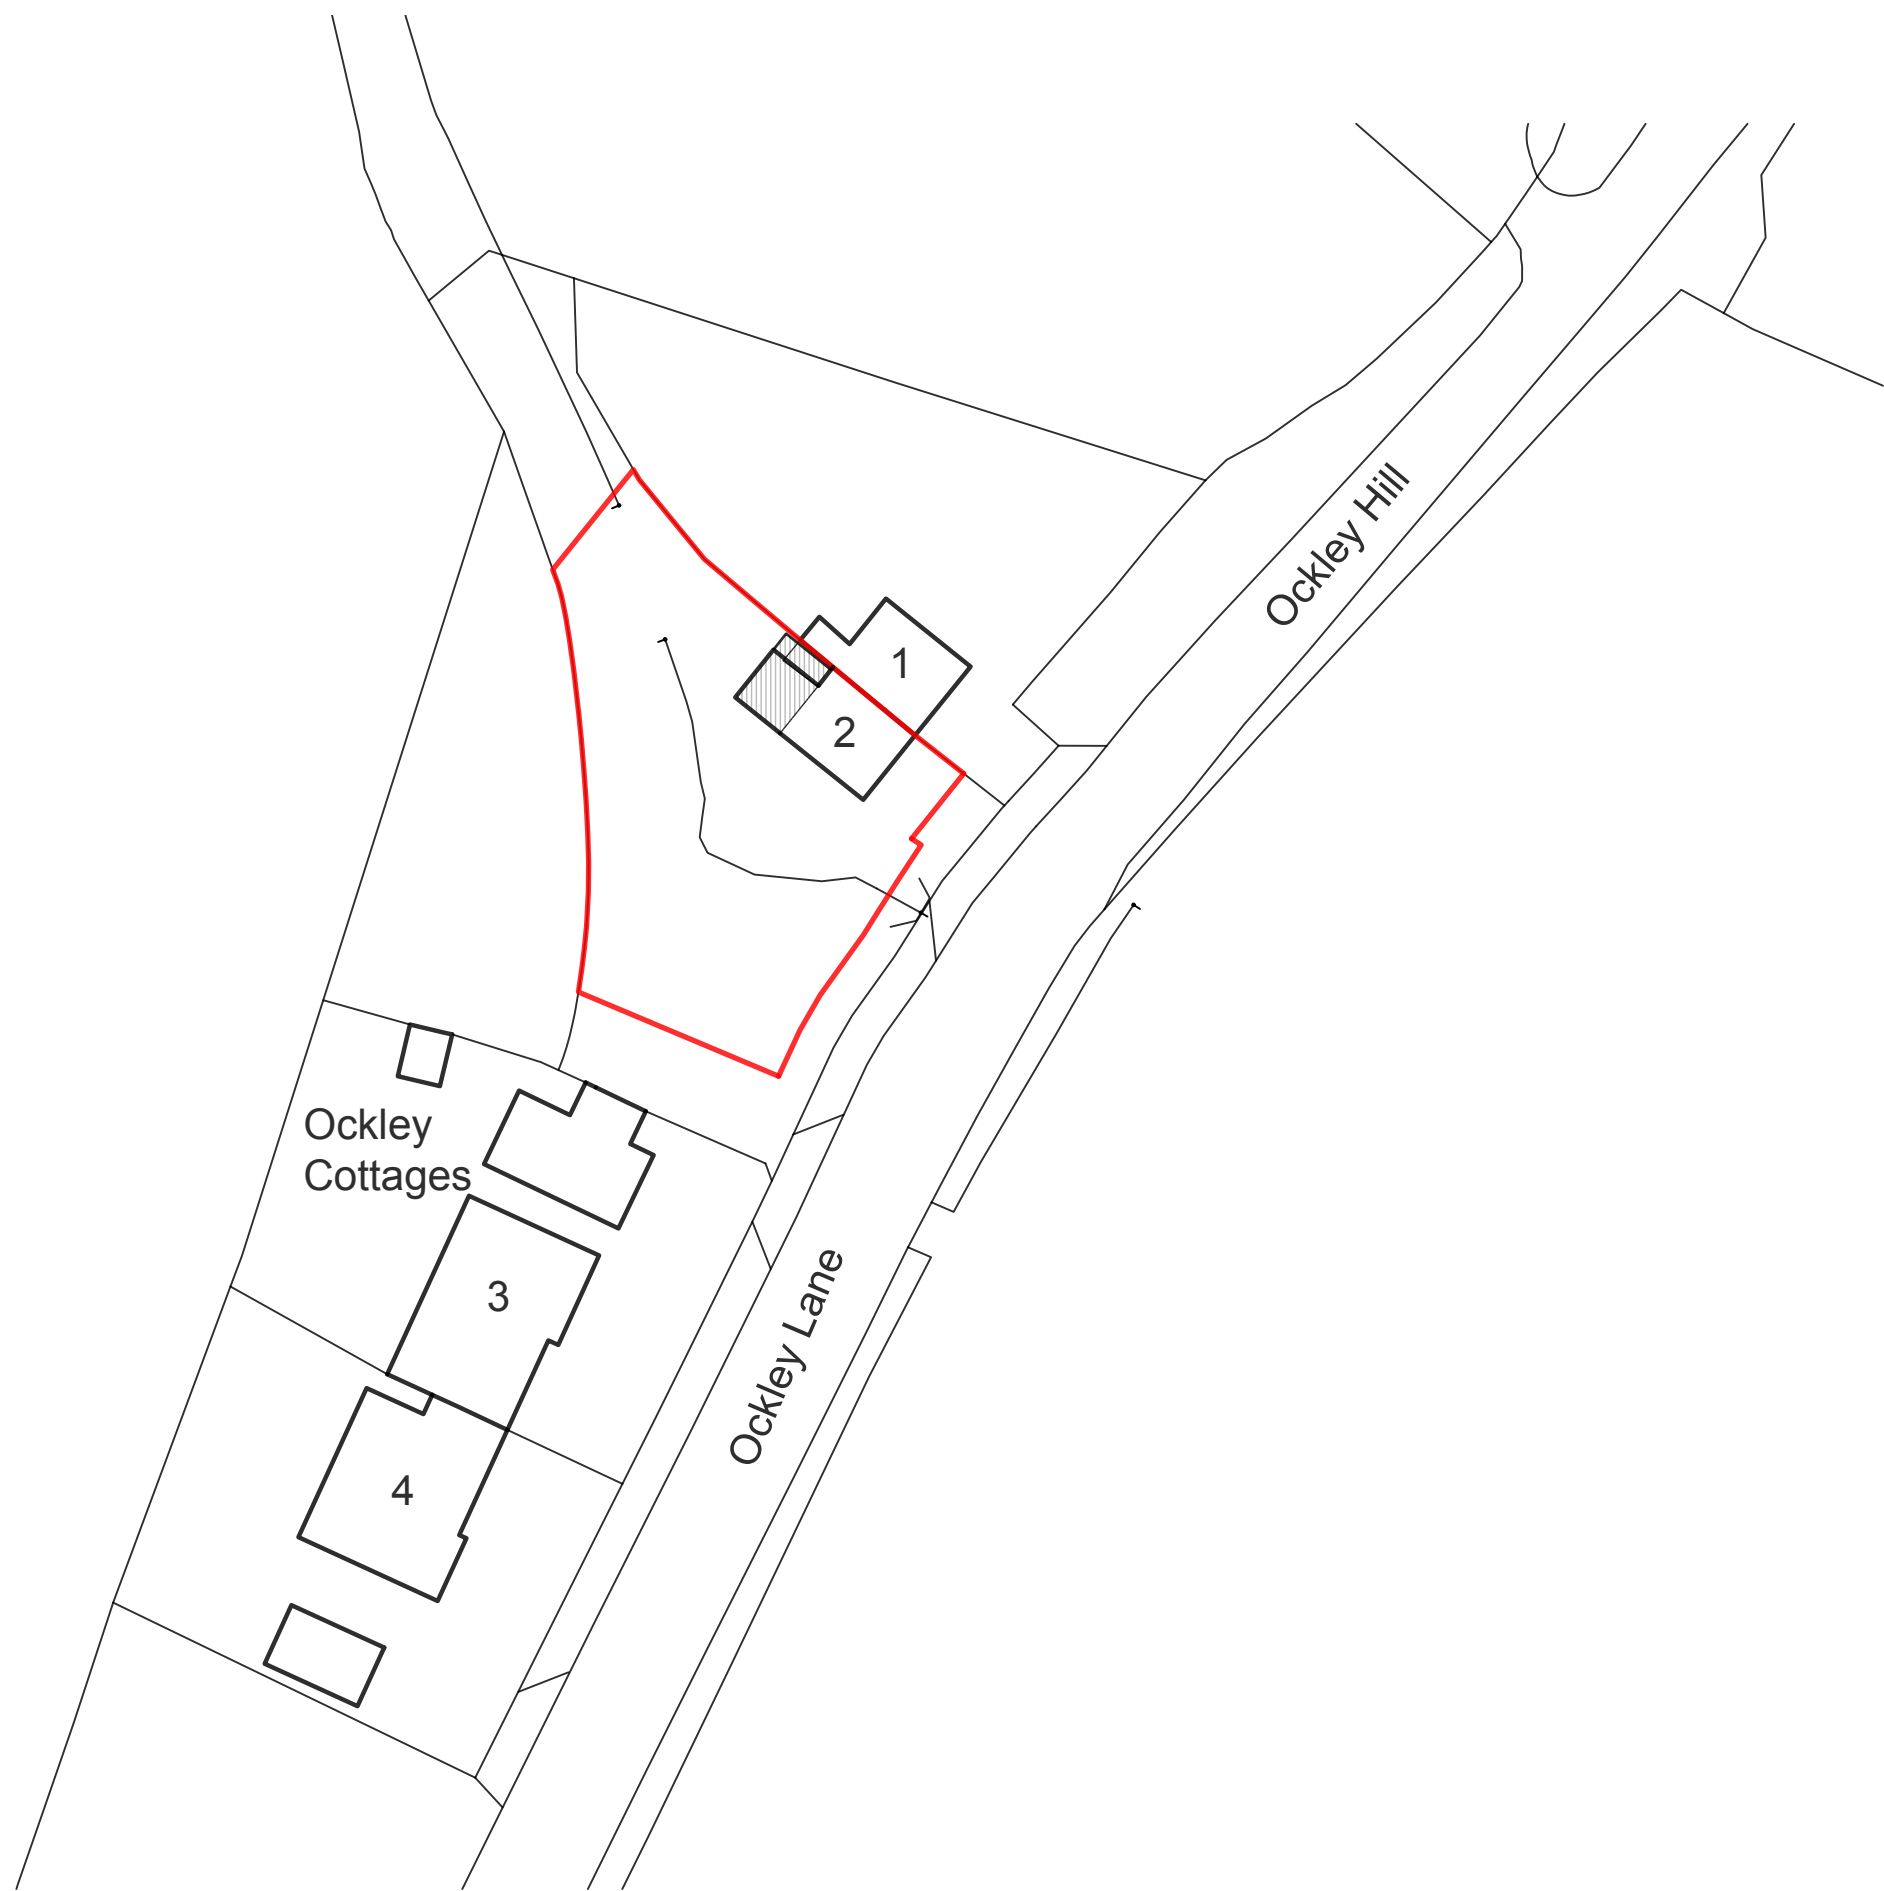

Block Plan - 1:500 scale

LIGHTBOX


ARCHITECTURE
L I M I T E D

121 Greenbank Avenue
Saltdean
East Sussex
BN2 8QP


07754 093827
email: info@lightboxarchitecture.com
web: www.lightboxarchitecture.com




© Lightbox Architecture Limited (UK) - 2025

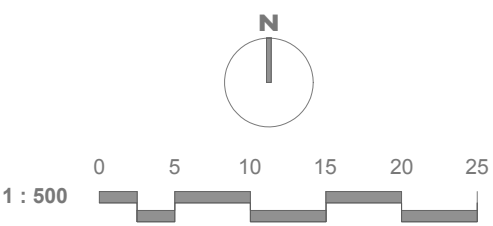

Client
Shaun Malins
Address
2 Ockley Cottages
Ockley Lane
Hassocks
West Sussex
BN6 8NY

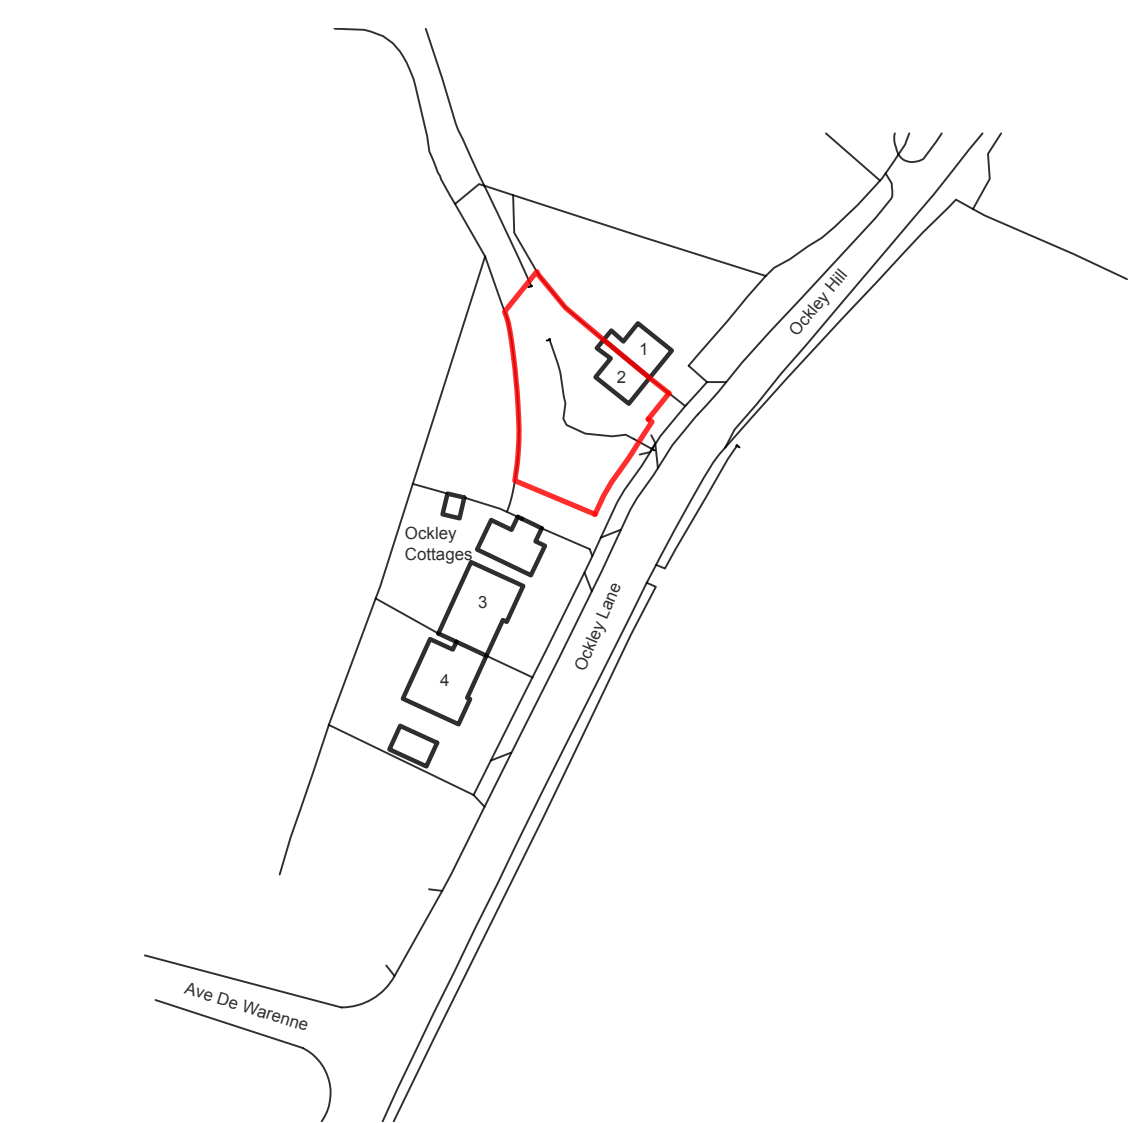

Location Plan - 1:1250 scale

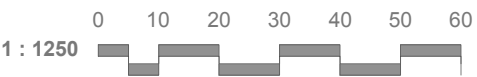

Drawing Site Location & Block Plans				Drawing Number 22/133/LOC		Revision *	
PRELIMINARY / PLANNING / BUILDING REGS				Scale As Indicated @ A3		Date 14.12.2025	
Rev.	Date	Description	By			By AB	
-	00.00.00	--	--				