
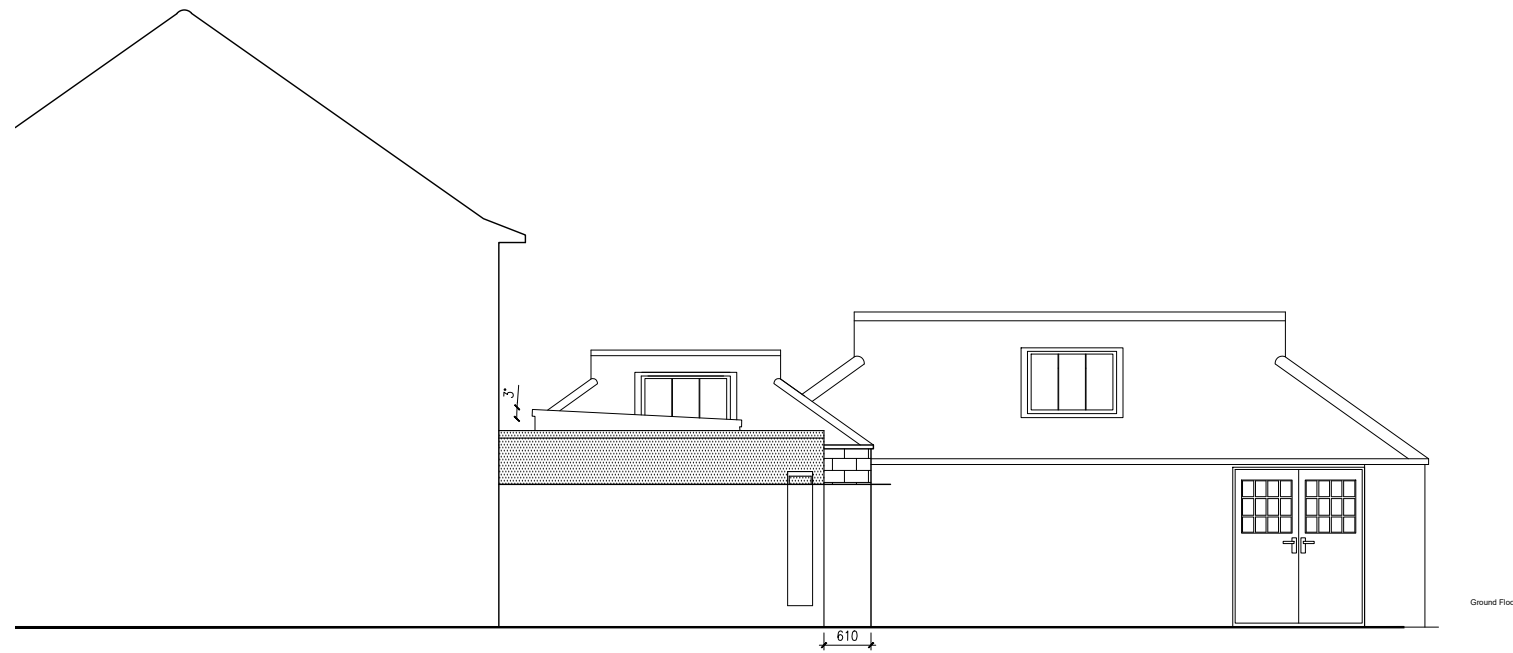


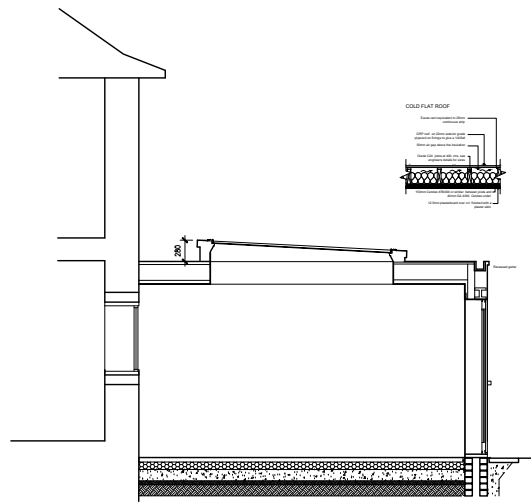

SIDE ELEVATION

Rev	Description	By	Date
-----	-------------	----	------

MIKE BLISS ARCHITECTURE
3 High Street East Grinstead RH19 3AF
T: 01883 717237 M: 07768 156406
E: mike@mikeblissarchitecture.co.uk
www.mikeblissarchitecture.co.uk

Client	Mr & Mrs Gardner	
Project	9 Newstone Cottages Turners Hill	
Drawing	Elevation as proposed Amended proposal Comparison	
DWG No	230/001/7/210E	
Drawn	Scale	Date
MRB	1/100@A3	Feb 2025