



Ordnance Survey®
Ukmapcentre.com

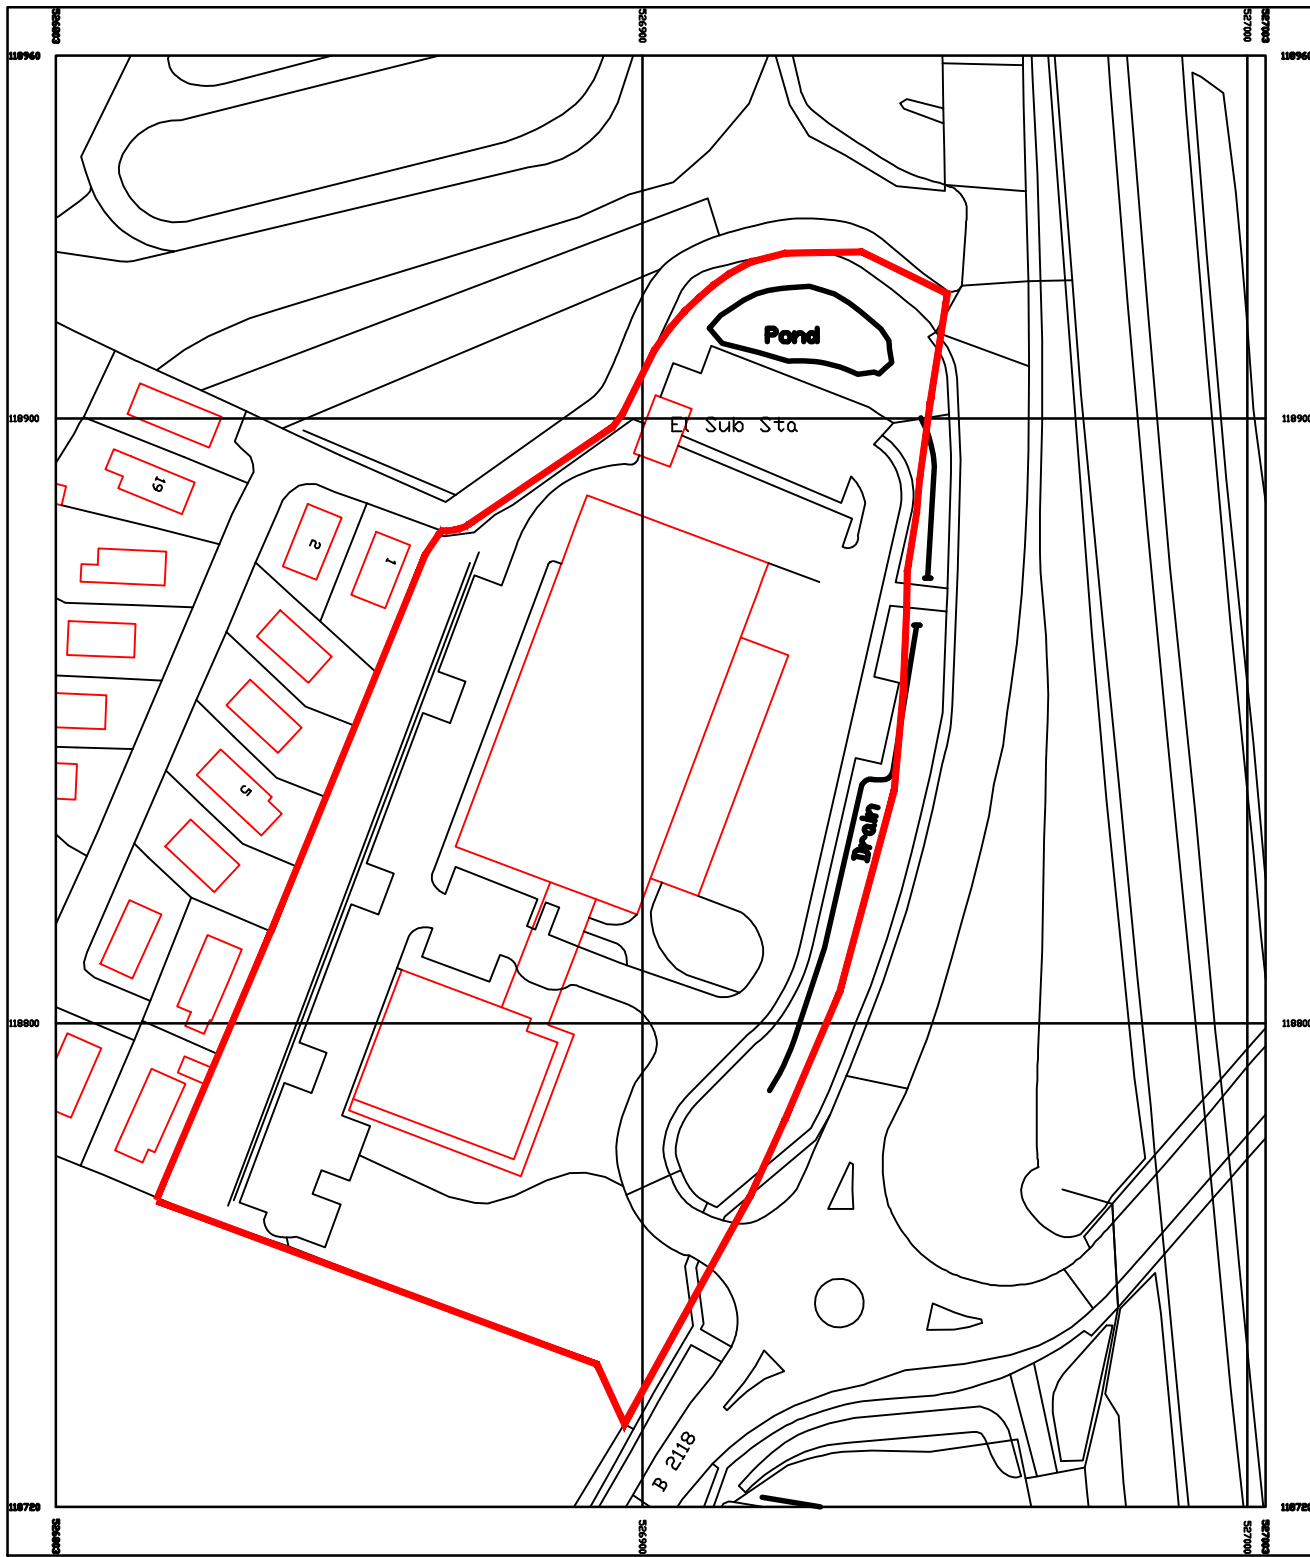

Serial number: 200909
© Crown copyright and database right 2009
Ordnance Survey (Survey of the United Kingdom)
Reproduction in whole or in part is prohibited
without the prior permission of Ordnance Survey

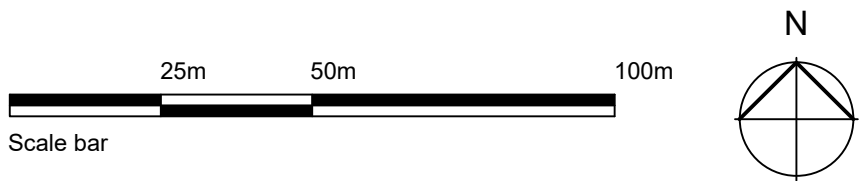

Project
PORSCHE CENTER MID SUSSEX
PROPOSED SITE RELOCATION

FMH SITE

Axis 3 | Design

architectural design and services

Unit 10 Athena Court
Athena Drive
Tachbrook Park
Warwick CV34 6RT
Telephone : 01926 833570

Drawing
SITE LOCATION PLAN

Scale	Date	Drawn
1:250@A1	02/05/25	KJC
Job No.	Drawing No.	Revision
P269	LOC	

Planning