Scale: 1:500 @ A1

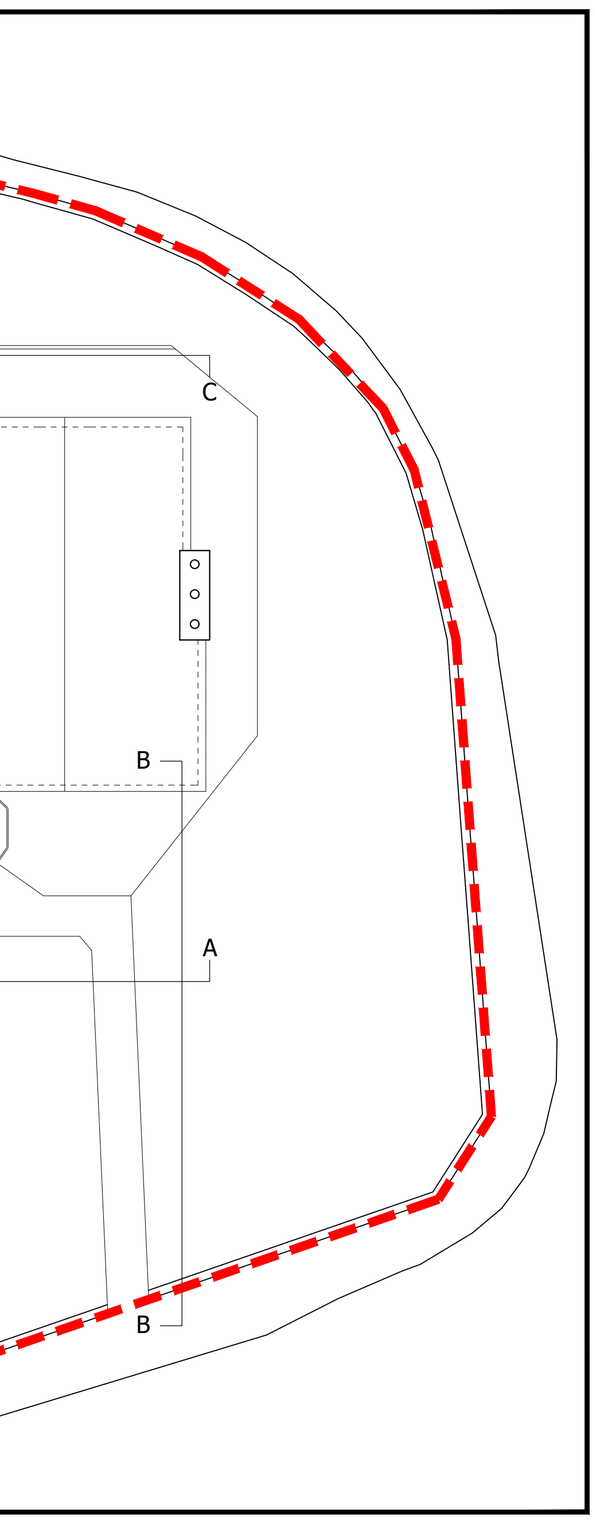

1 Existing Site and Roof Plan

Scale: 1:100 @ A1

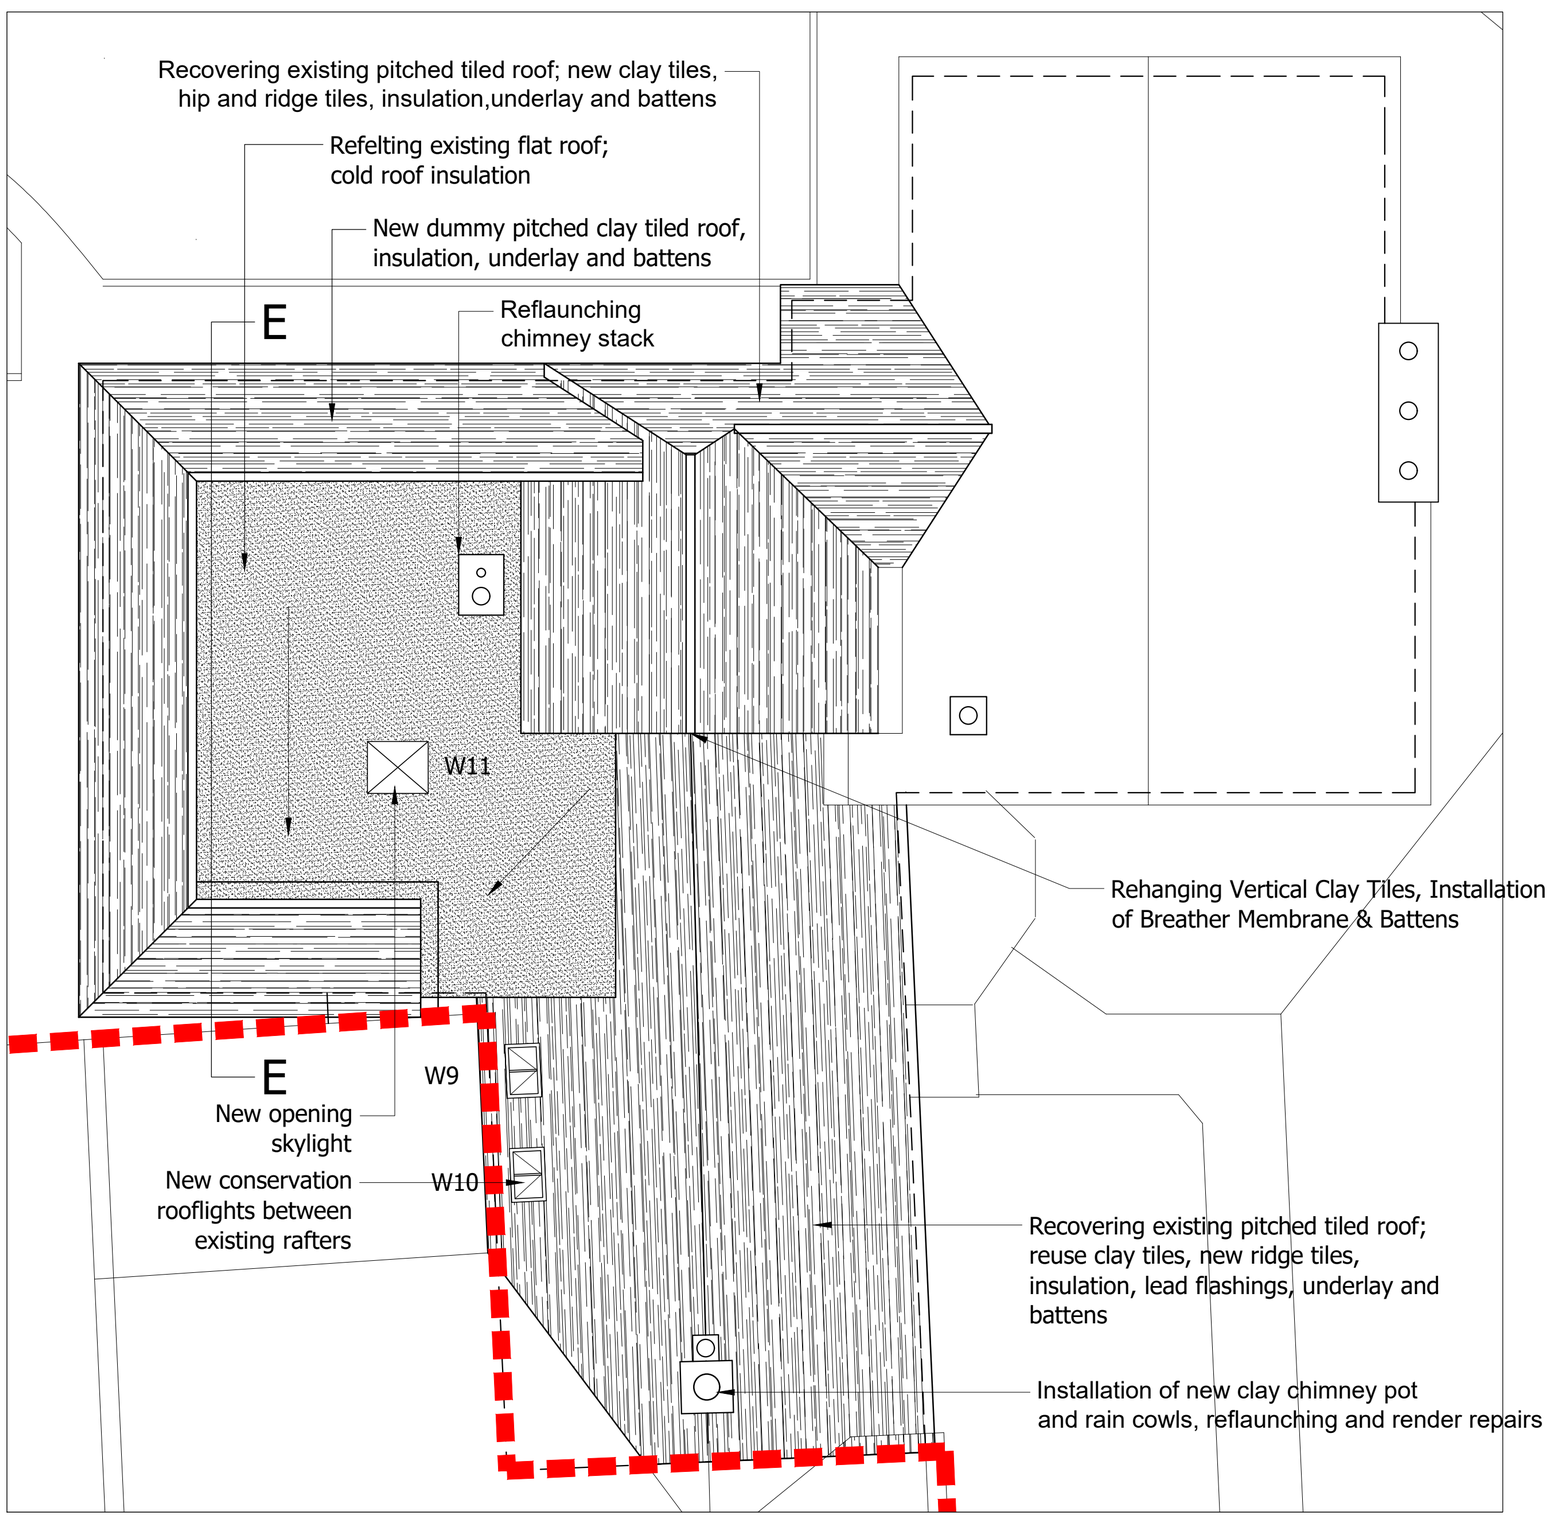

1 Proposed Roof Plan

Scale: 1:50 @ A1

Rev	Description	By	QA	DD.MM.YY
A	Planning and Listed Building	DL	DL	03.03.2025
	Pre-application	DL	DL	12.02.2024

Figured dimensions only to be taken from this drawing. All dimensions to be checked on site. Please inform immediately of any discrepancies before work proceeds.

Client
Mr and Mrs D Lovell

Project Name
Building Alterations

Project Location
Broad Street House
Broad Street
Cuckfield
RH17 5LW

Sheet Name
Site Location and Block Plan
Existing and Proposed Roof Plan

Project Status
Planning and Listed Building

Drawing Nr.
P 001A

Scale
As indicated @ A1

POTTER RAPER
101 St Martin's Lane
London
WC2N 4AZ
Tel: 020 7436 5005