



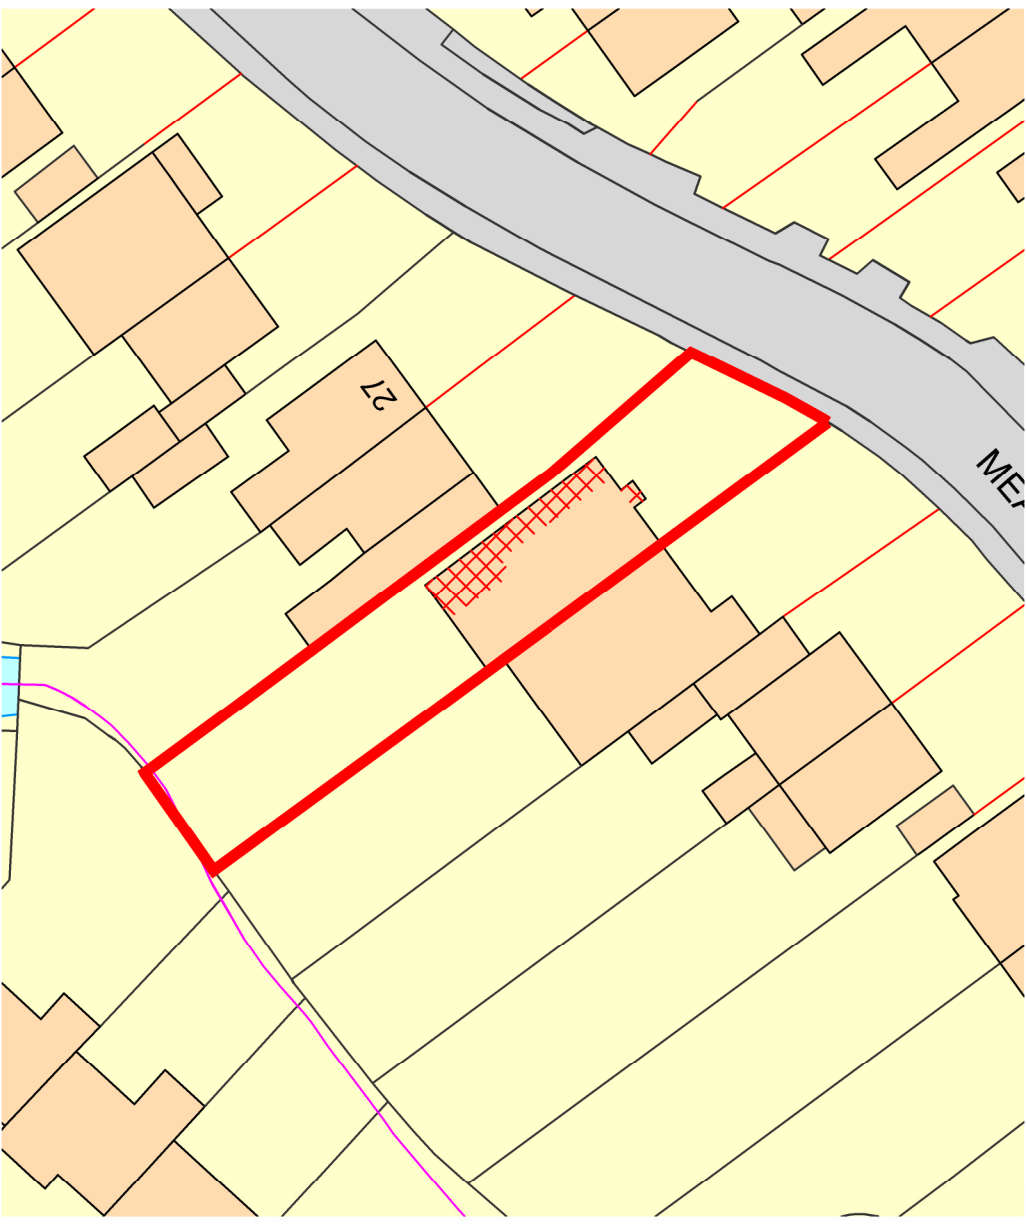

Site Location Plan

Ordnance Survey, (c) Crown Copyright 2024. All rights reserved. Licence number 100022432

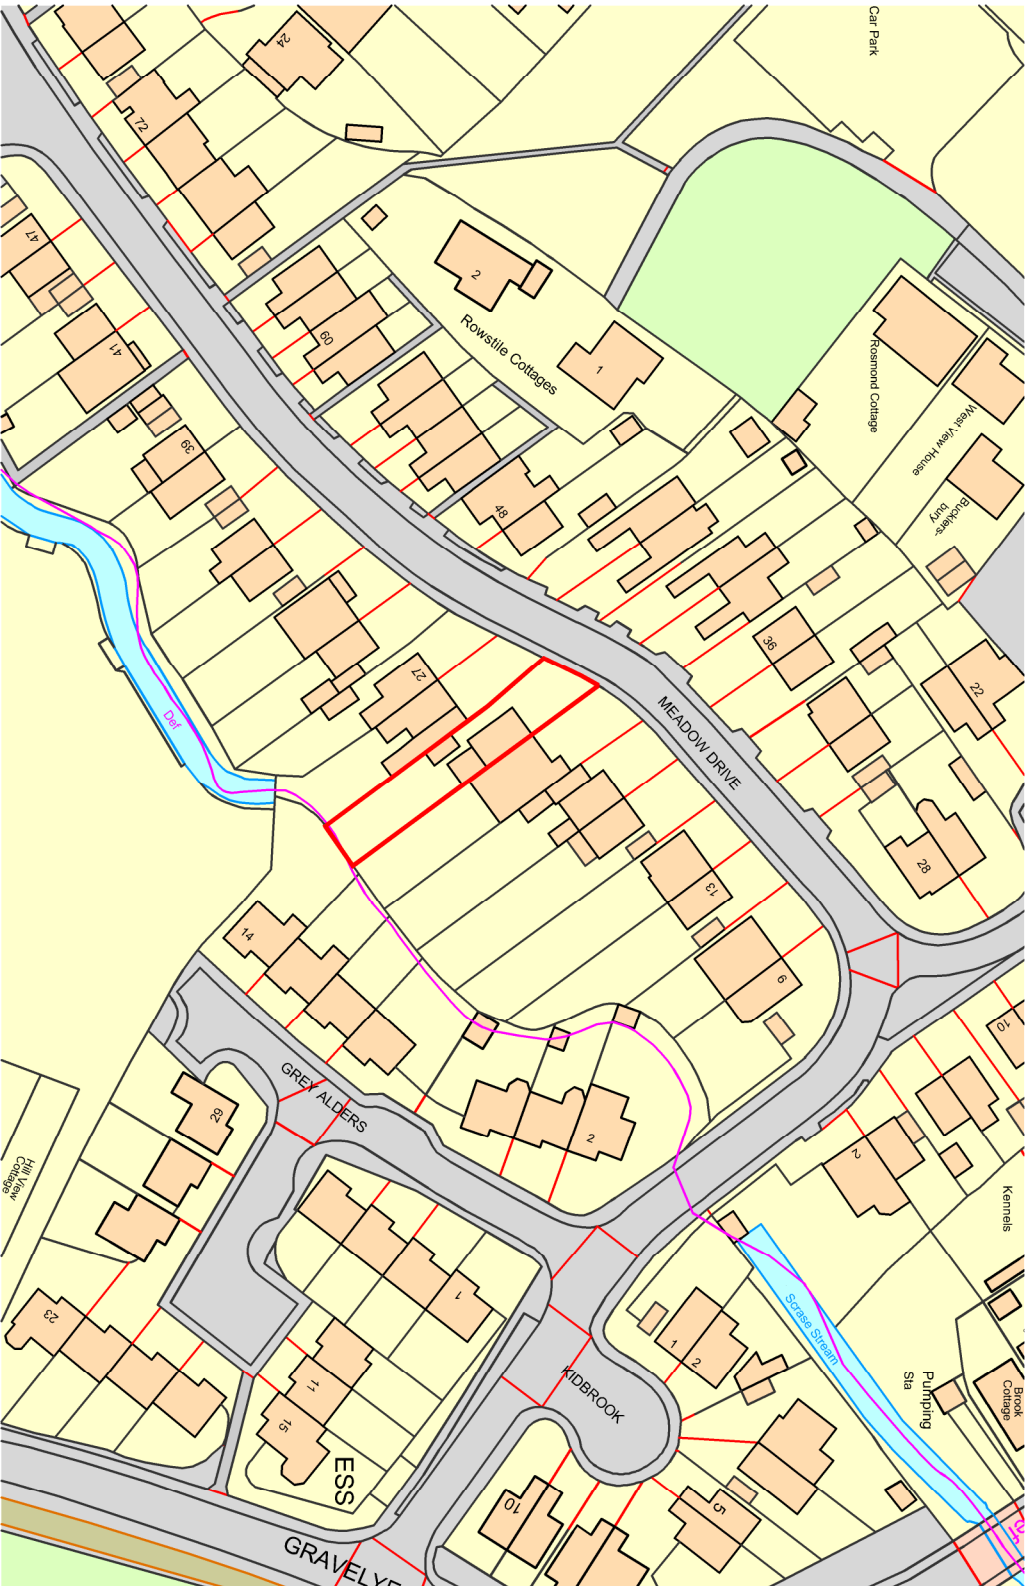

Rev	Date/By	Revision Note
B	21.02.25 JT	Minor Alterations
A	27.01.24 JT	Planning Issue

PLANNING	
Drawing Number	Date
064-001-100 Rev B	October 2024
Scale	Paper Size
1:500 & 1:250	A3
Drawn JT	Checked JT

JTA
Jonathan Talley
Architects Limited

Client
Mr & Mrs Casey
Project
23 Meadow Drive
Lindfield
RH16 2RS
Drawing
Site Location and Block Plan

Site Location and Block Plan