

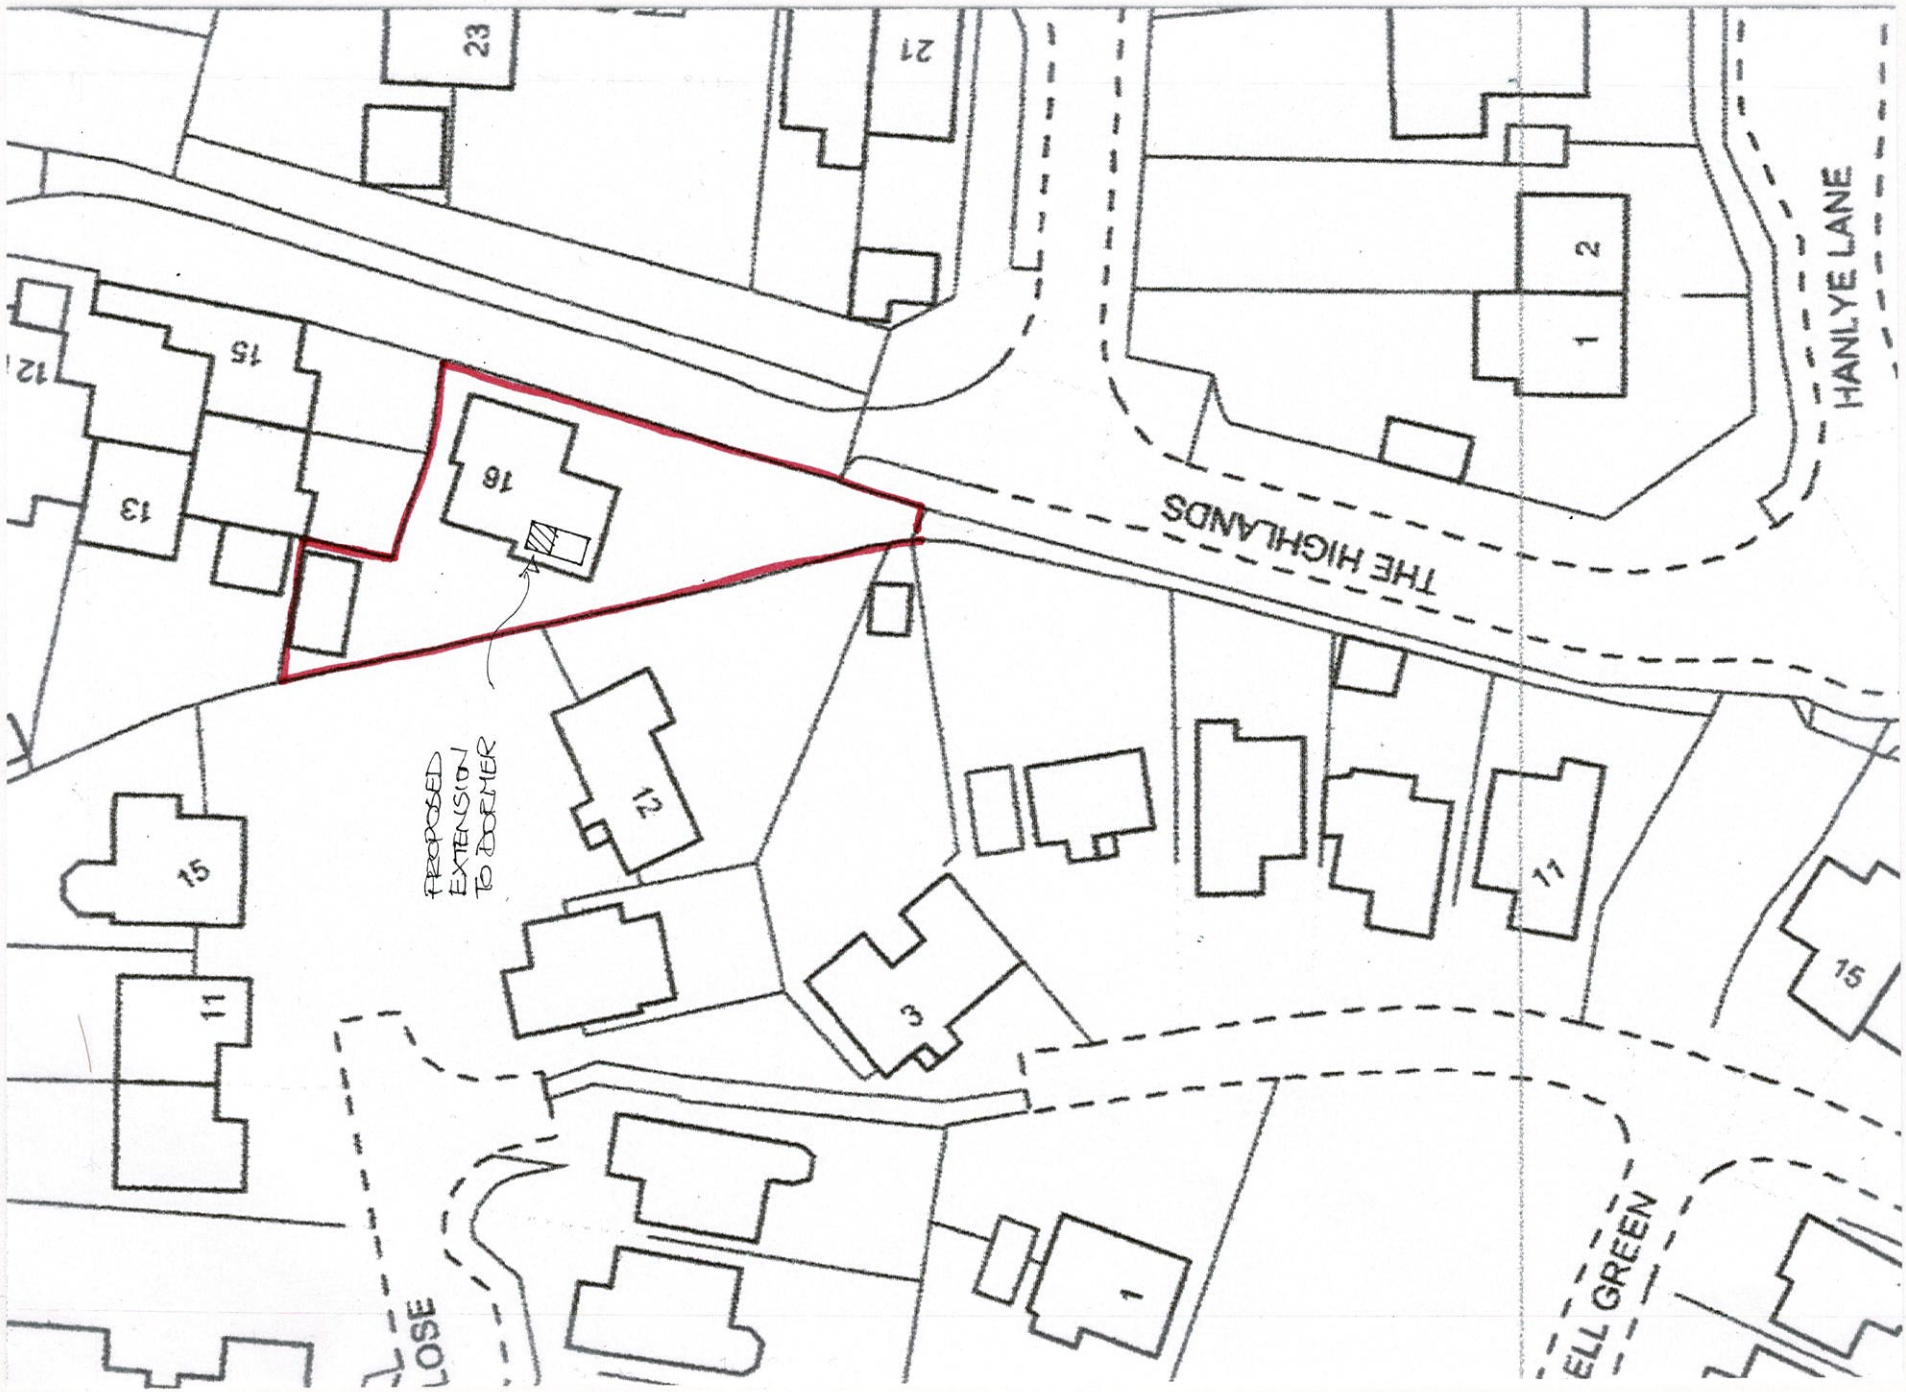


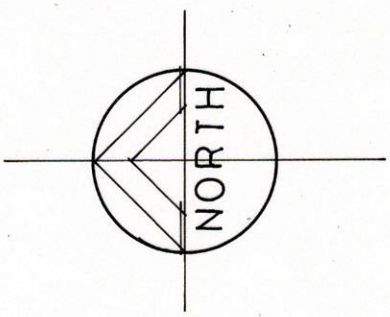

BLOCK PLAN

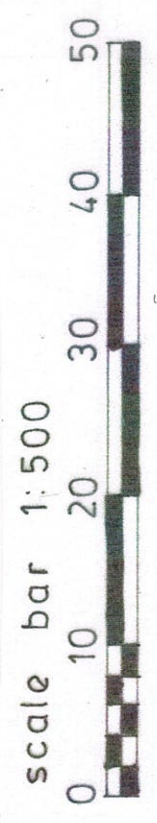

**Belmont Designs Practice
Limited**
37 Ashenground Road
Haywards Heath
West Sussex
RH16 4PS
email:james@belmont-designs.co.uk

Architectural Practice

Client: Mr R Cooke & Ms S Hall
Site: 16 The Highlands
Cuckfield
RH17 5HL
Project: Proposed first floor extension and internal alterations
Date: Jan 2025
Scale: 1:500 @ A3
Drawn: JTM
Drawing No: B.040.24.01
copyright and all dimensions to be checked prior to commencement

Block Plan