


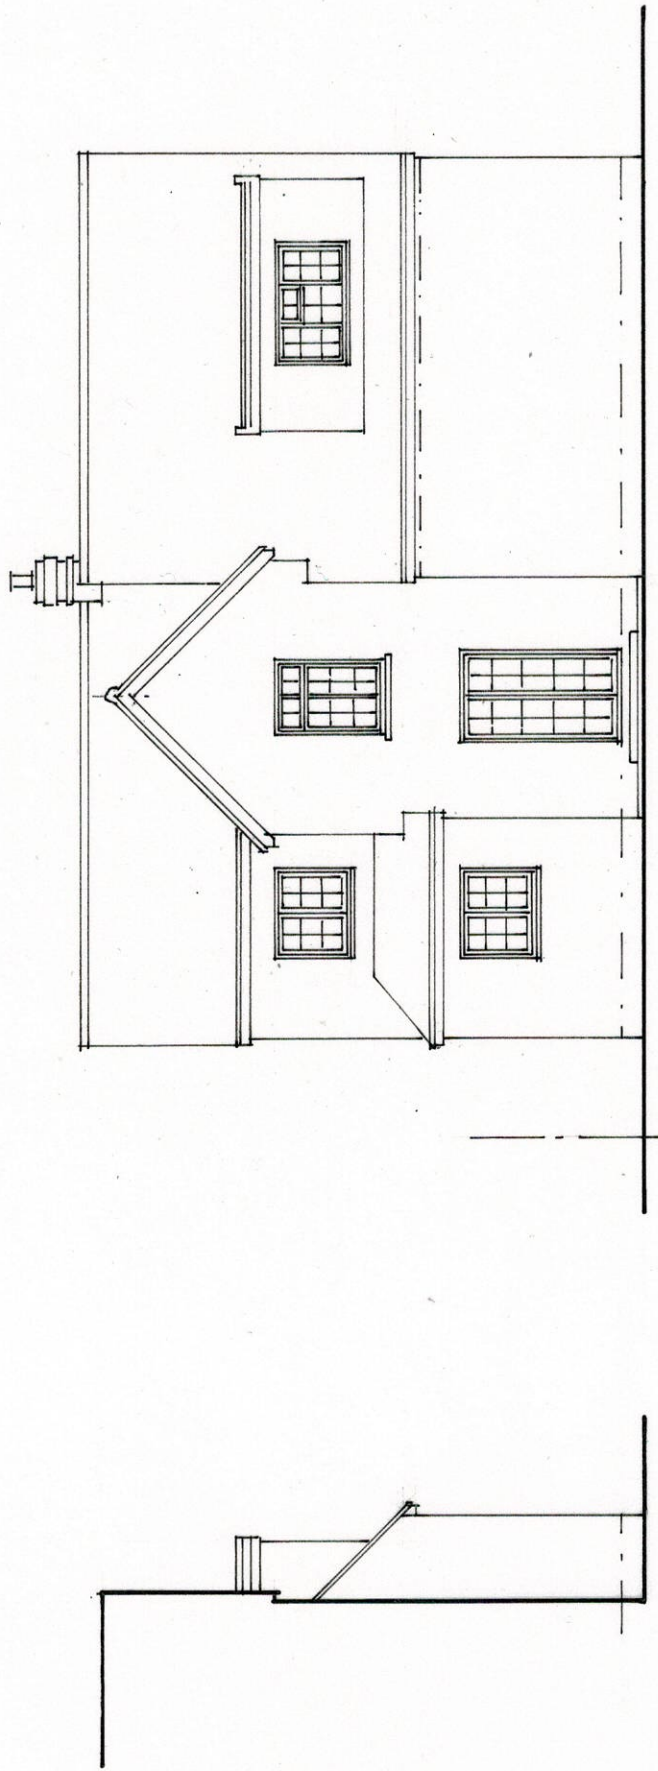

SIDE · NORTH

REAR · WEST

**Belmont Designs Practice
Limited**

37 Ashenground Road
Haywards Heath
West Sussex
RH16 4PS
email:james@belmont-designs.co.uk

Architectural Practice

Client Mr R Cooke & Ms S Hall
Site 16 The Highlands
Cuckfield
RH17 5HL
Project Proposed first floor
extension and
internal alterations
Date Jan 2025
Scale 1:100 @ A3
Drawn JTM
Drawing No B.040.24.04

copyright and all
dimensions to be
checked prior to
commencement

Existing Elevations

scale bar 1:100

