


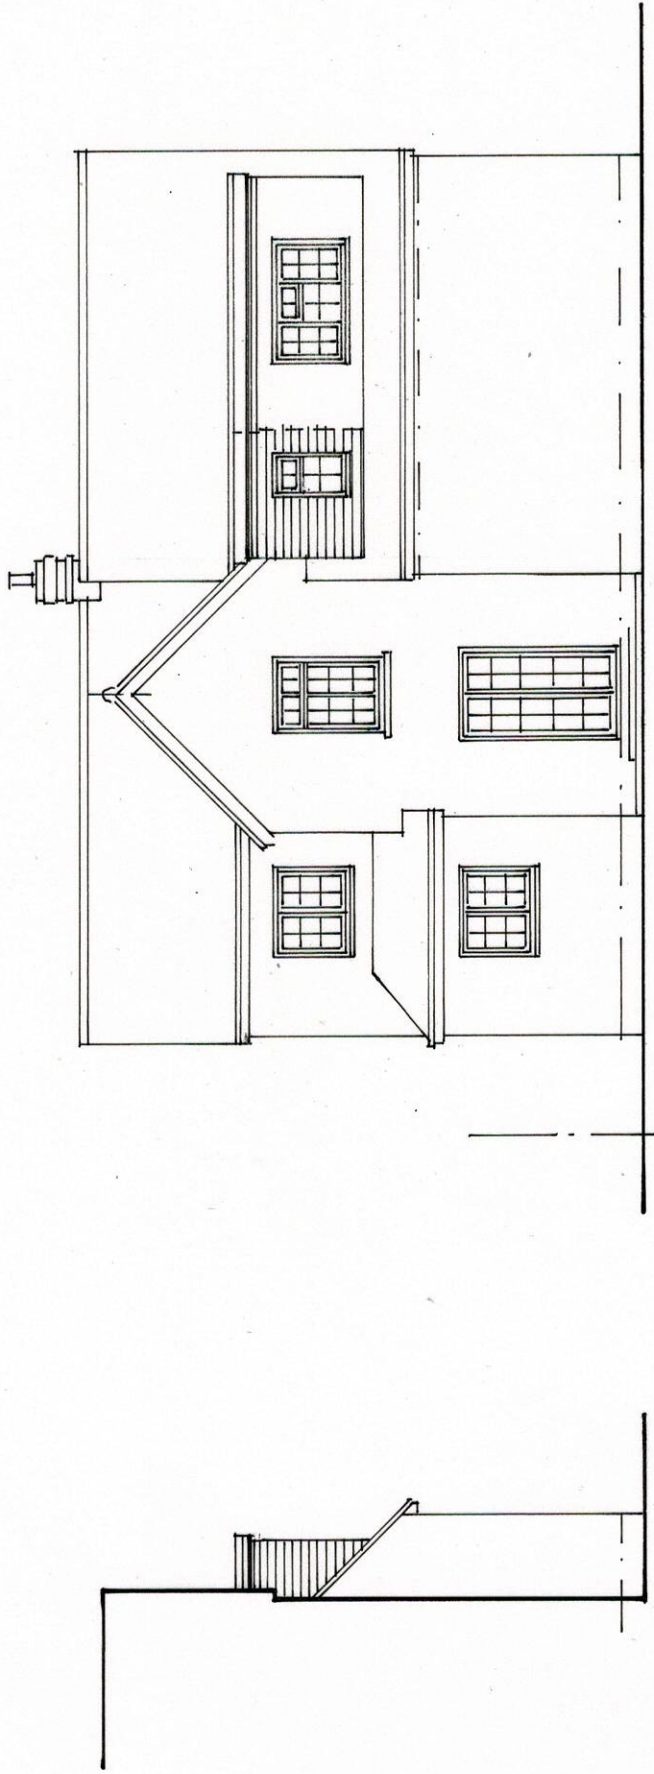

SIDE · NORTH

REAR · WEST

**Belmont Designs Practice
Limited**

37 Ashenground Road
Haywards Heath
West Sussex
RH16 4PS

email:james@belmont-designs.co.uk

Architectural Practice

Client Mr R Cooke & Ms S Hall
Site 16 The Highlands
Cuckfield
RH17 5HL
Project
Proposed first floor
extension and
internal alterations

Date Jan 2025
Scale 1:100 @ A3
Drawn JTM
Drawing No

B.040.2A.07

copyright and all
dimensions to be
checked prior to
commencement

Proposed Elevations

scale bar 1:100

