


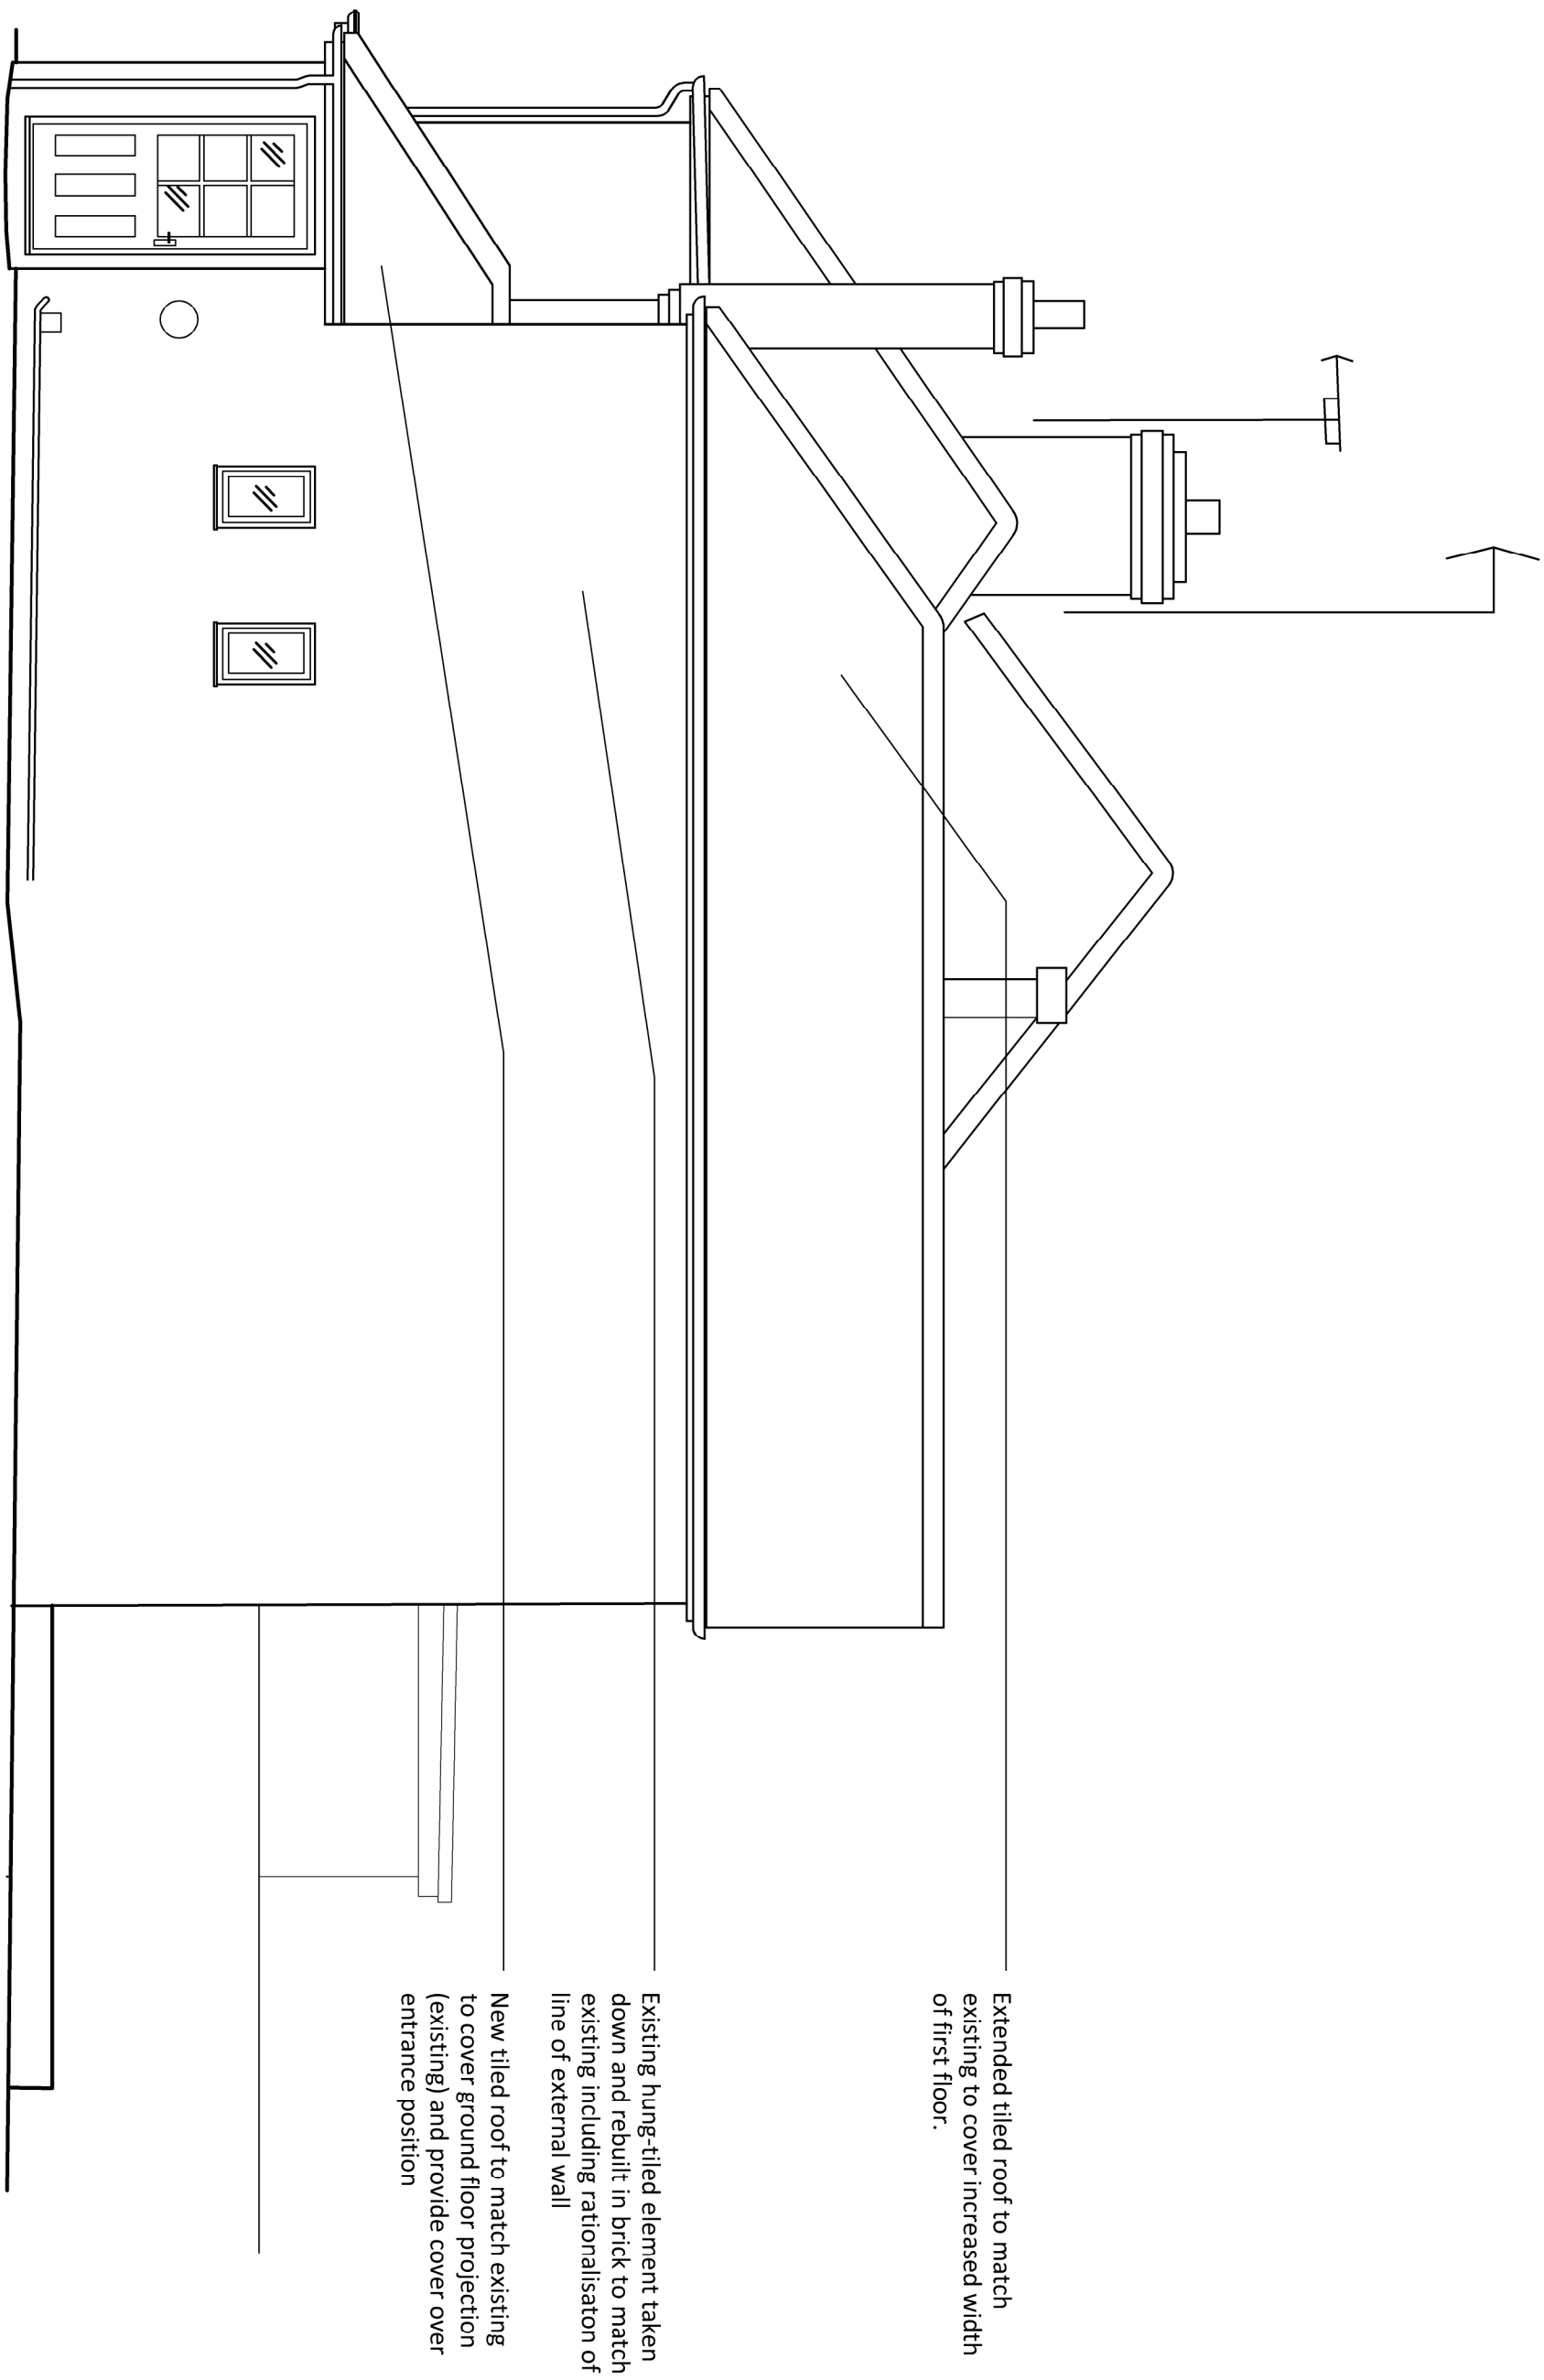

Existing hung-tiled element taken down and rebuilt in brick to match existing including rationalisation of line of external wall

New tiled roof to match existing to cover ground floor projection (existing) and provide cover over entrance position

