


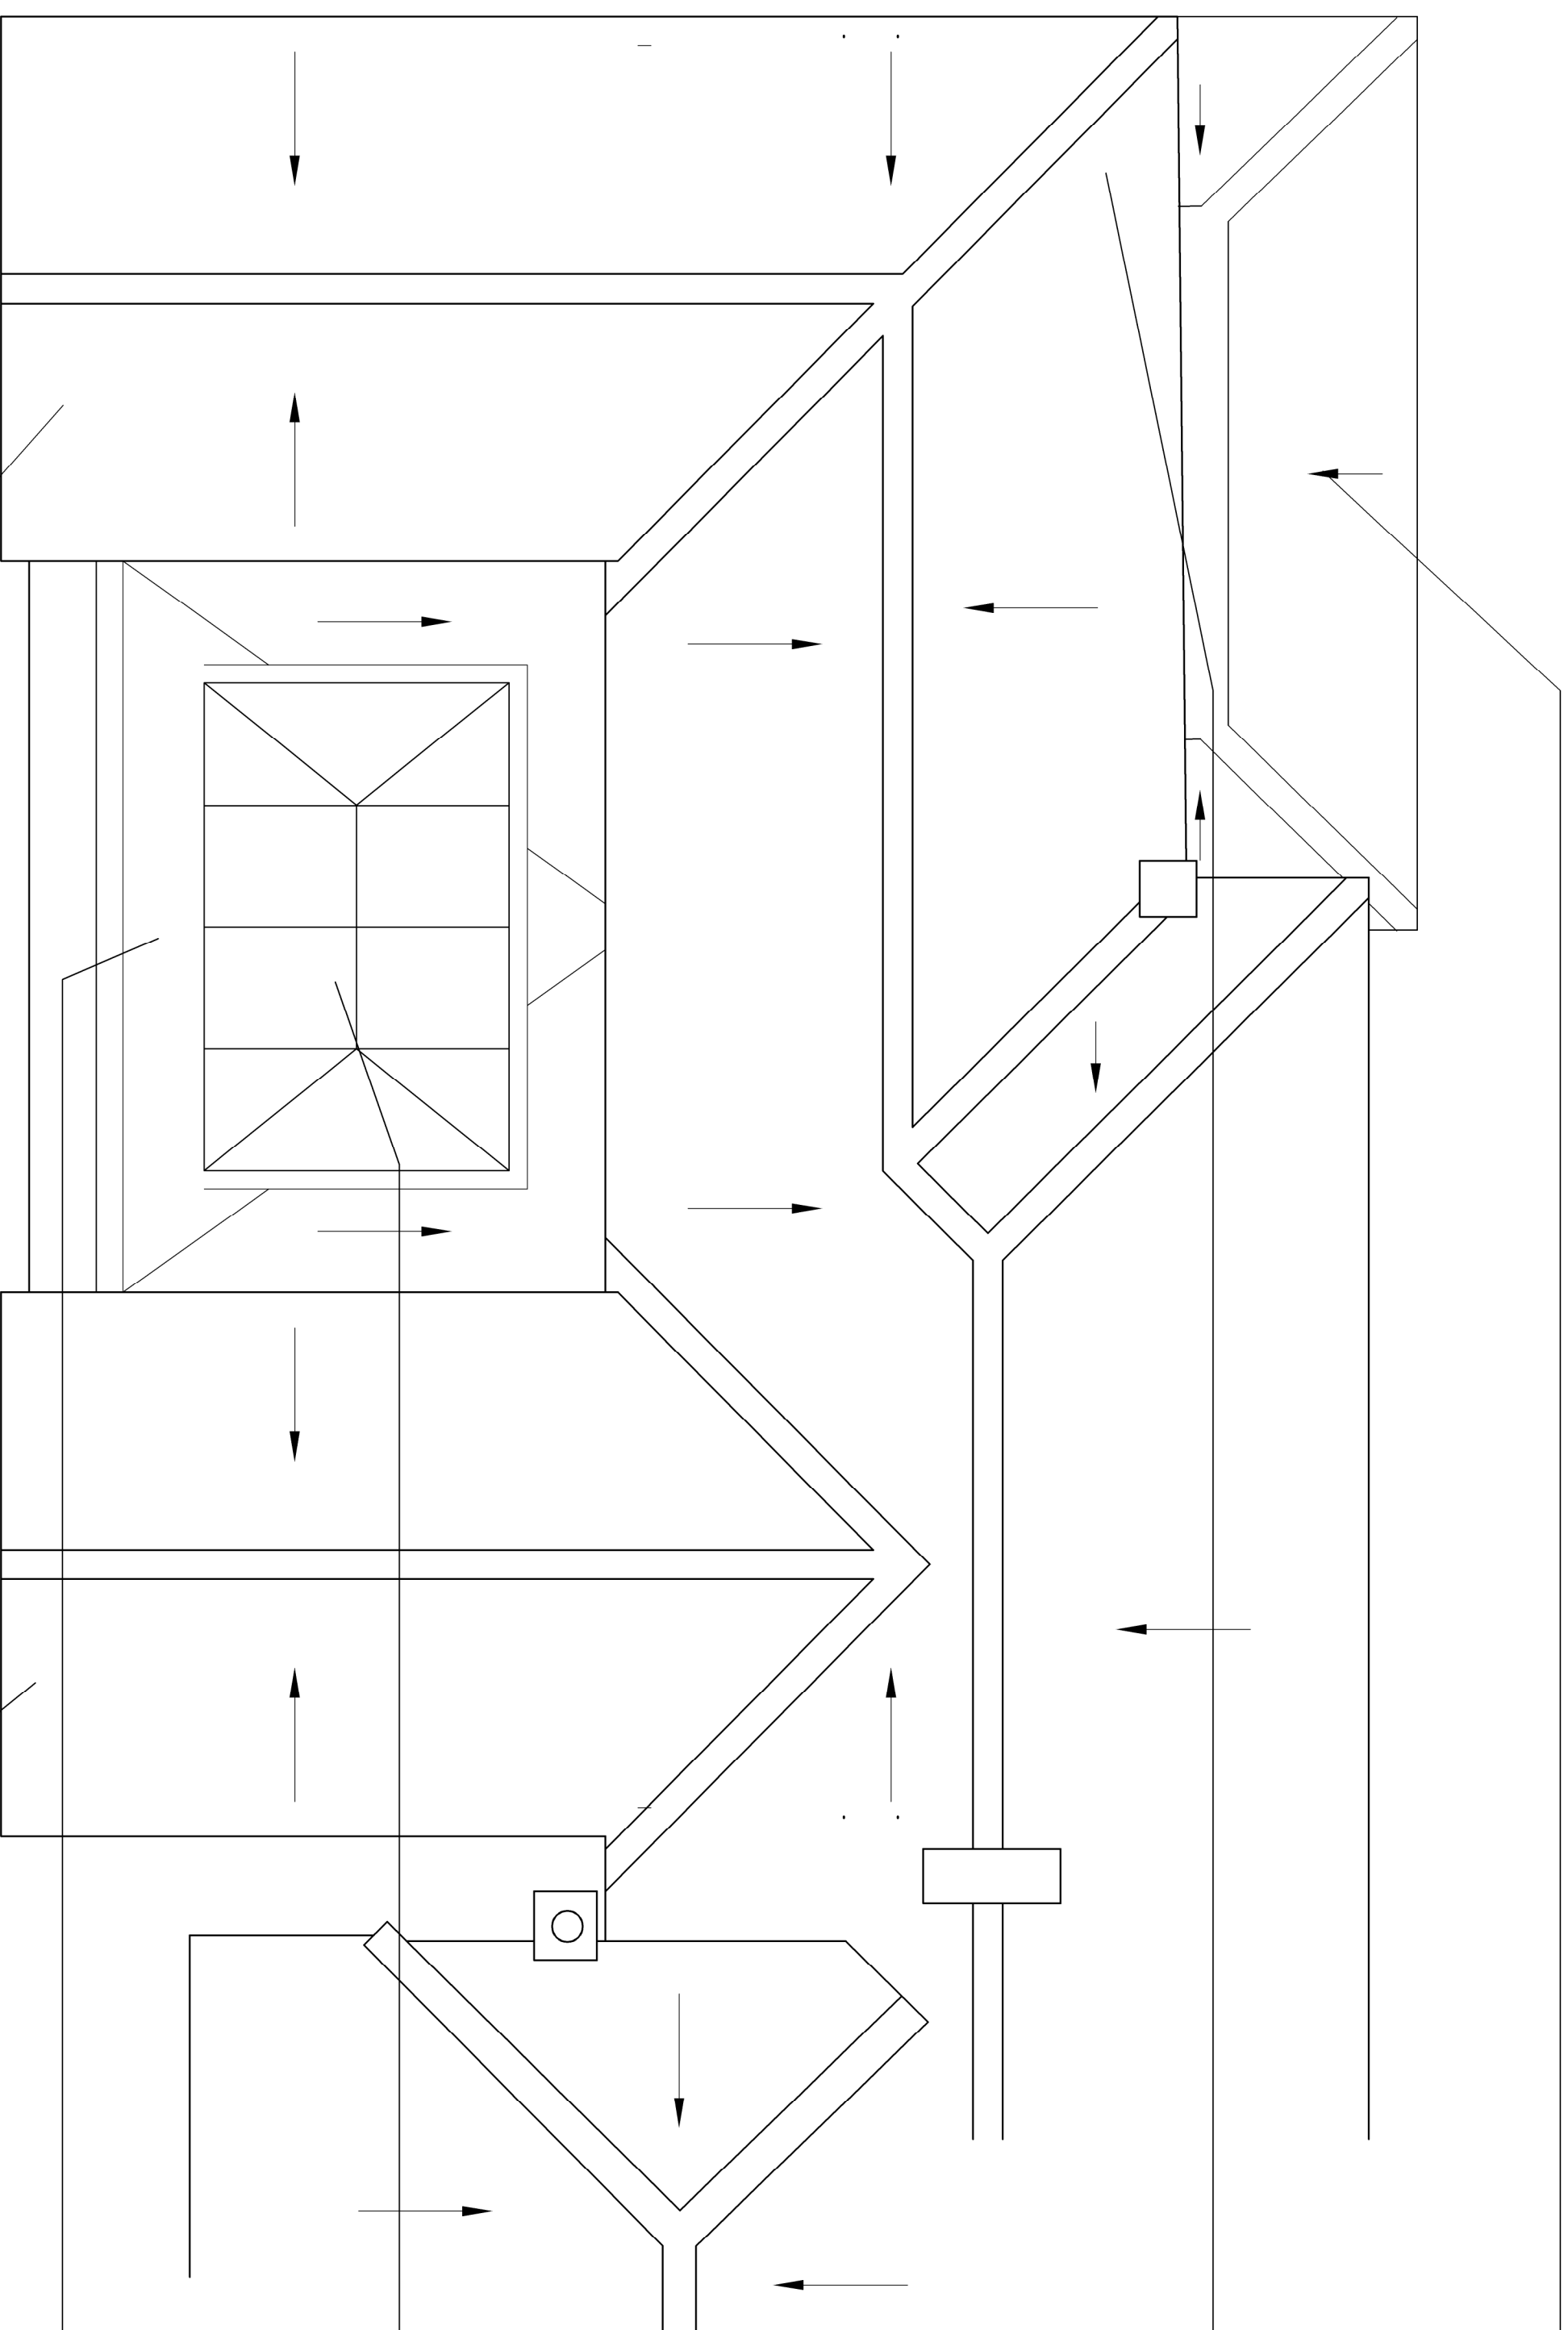

— New tiled roof to match existing to cover ground floor projection (existing) and provide cover over entrance position

- Extended tiled roof to match existing to cover increased width of first floor.

— New roof lantern

— New flat roof with parapet wall

- New tiled roof to match existing to cover double storey extension