
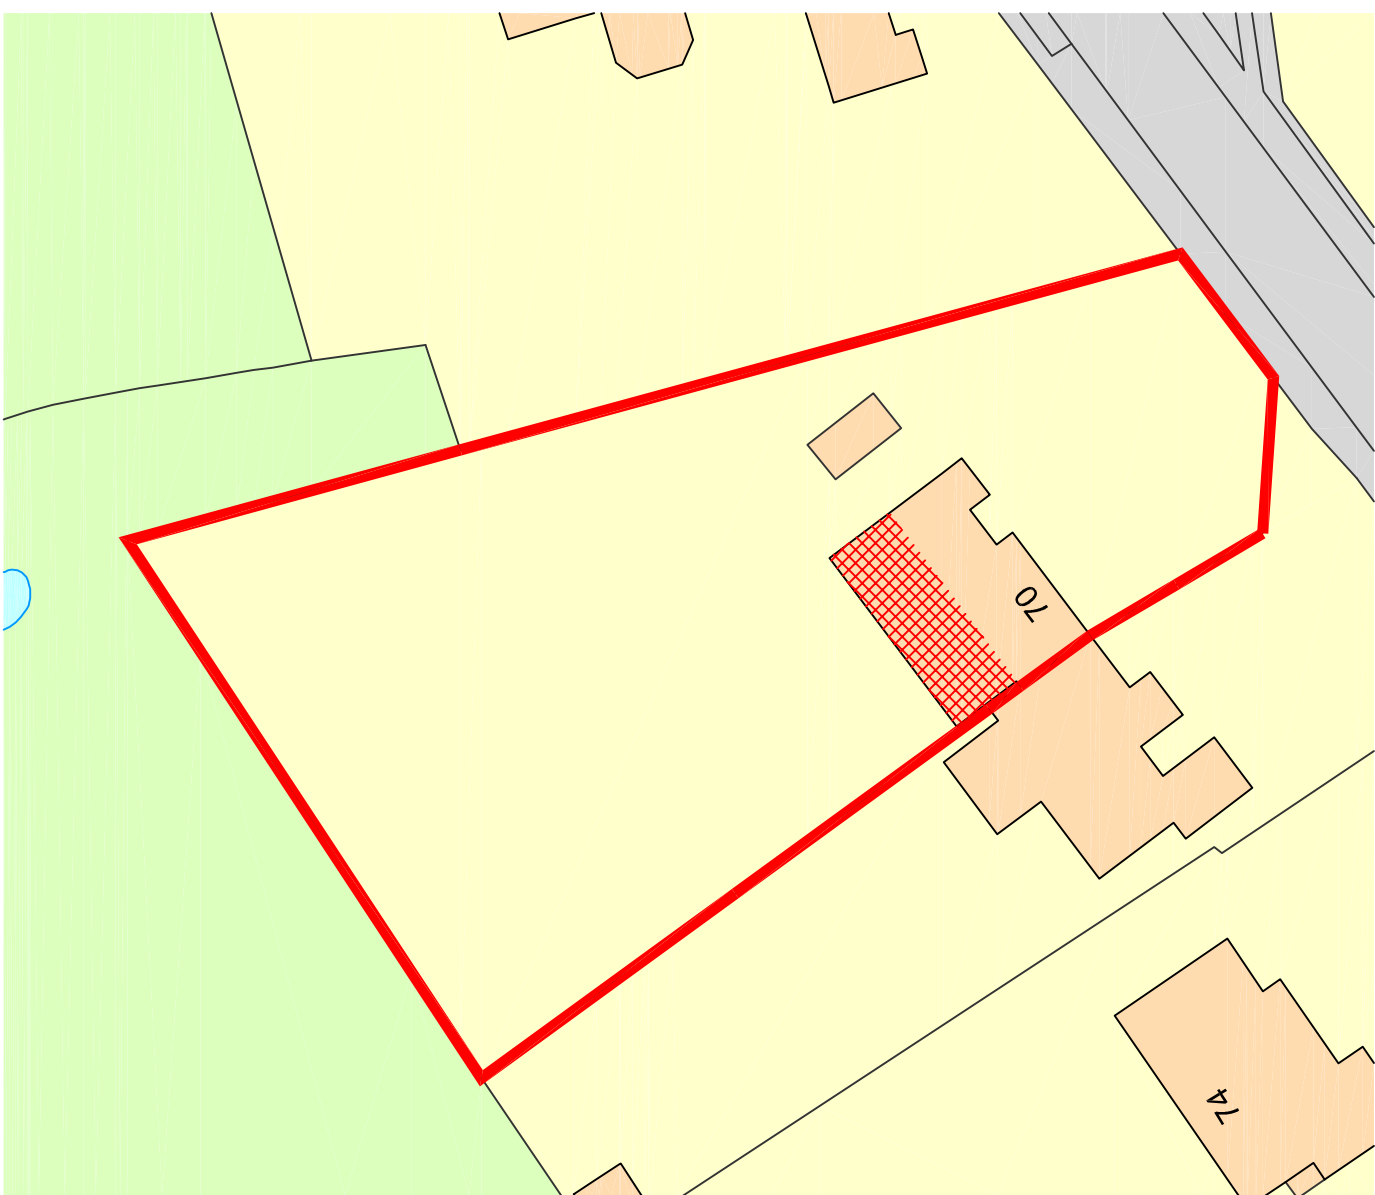


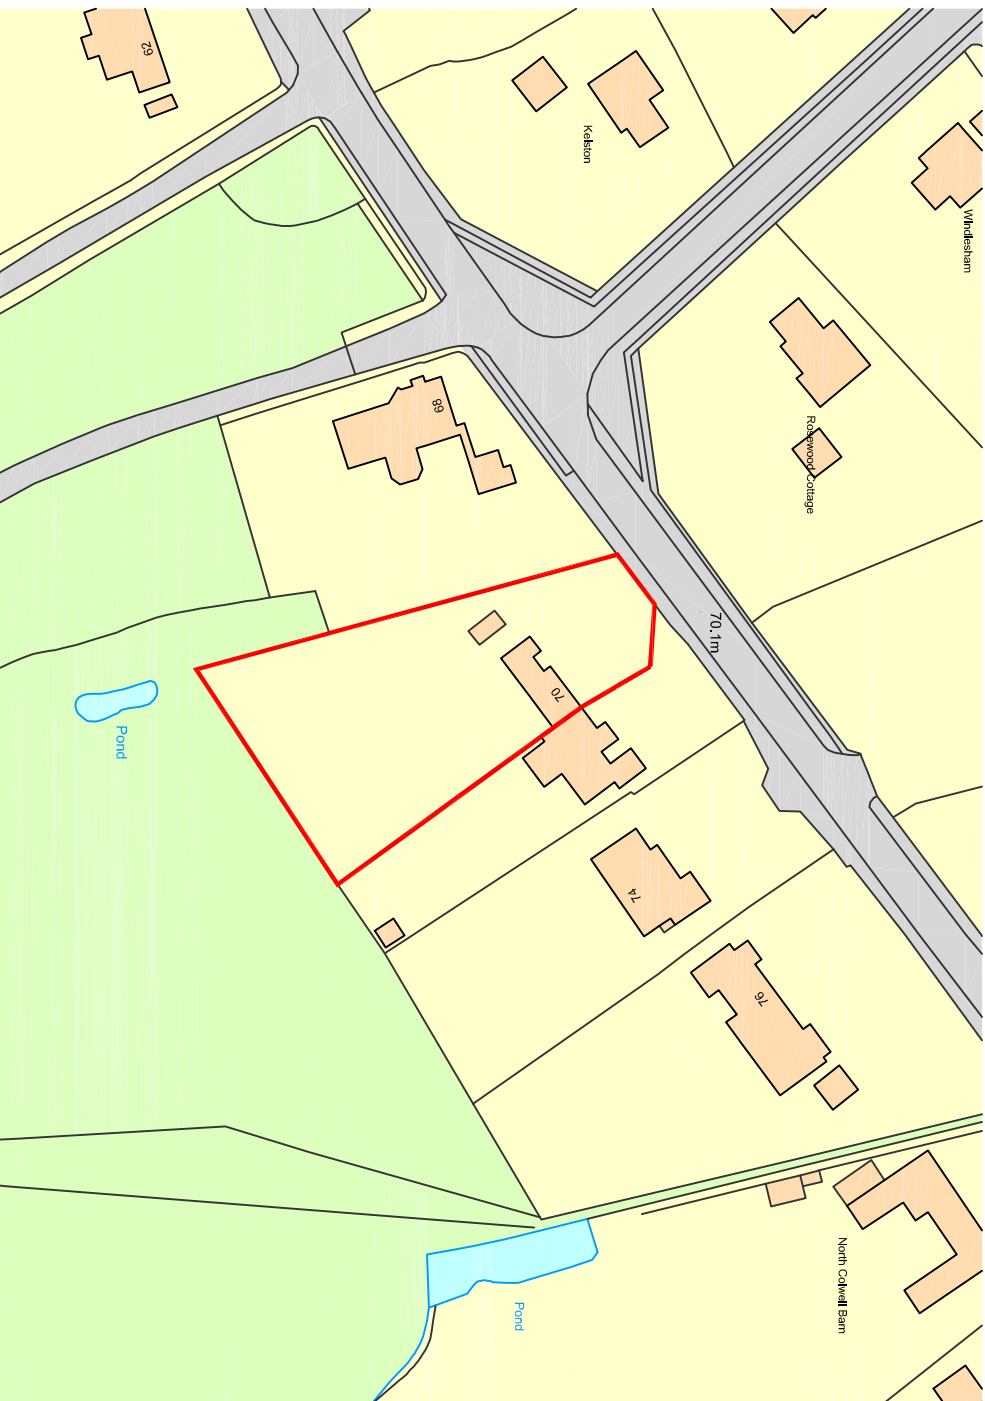

Jonathan Talley
Architects Limited

Client
Mr Jack Martin
Project
70 Lewes Road
Haywards Heath
RH17 7SX
Drawing
Site Location and Proposed Site Block Plan

PLANNING

Drawing Number	Date
081-001-600 Rev -	July 2026
Scale	Paper Size
1:500 & 1250	A3
Drawn JT	Checked JT

E-mail info@italimltd.co.uk
Telephone 07956 870 019
Web www.italimltd.co.uk


All dimensions to be verified on site.

Unauthorised reproduction of information on this site is strictly prohibited. Copyright 2022 Jonathan Tilly Architects Limited is the trading name of Jonathan Tilly Architects Limited, a limited company registered in England and Wales with registered number 13707073 whose registered office is at 35 Carlton Avenue, Haywards Heath, RH12 5LF



NORTH POINT

Rev	Date/By	Revision Note
-----	---------	---------------

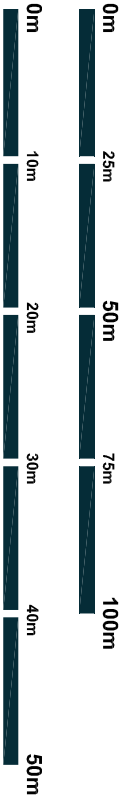

Ordnance Survey, (c) Crown Copyright 2026. All rights reserved. Licence number 100022432