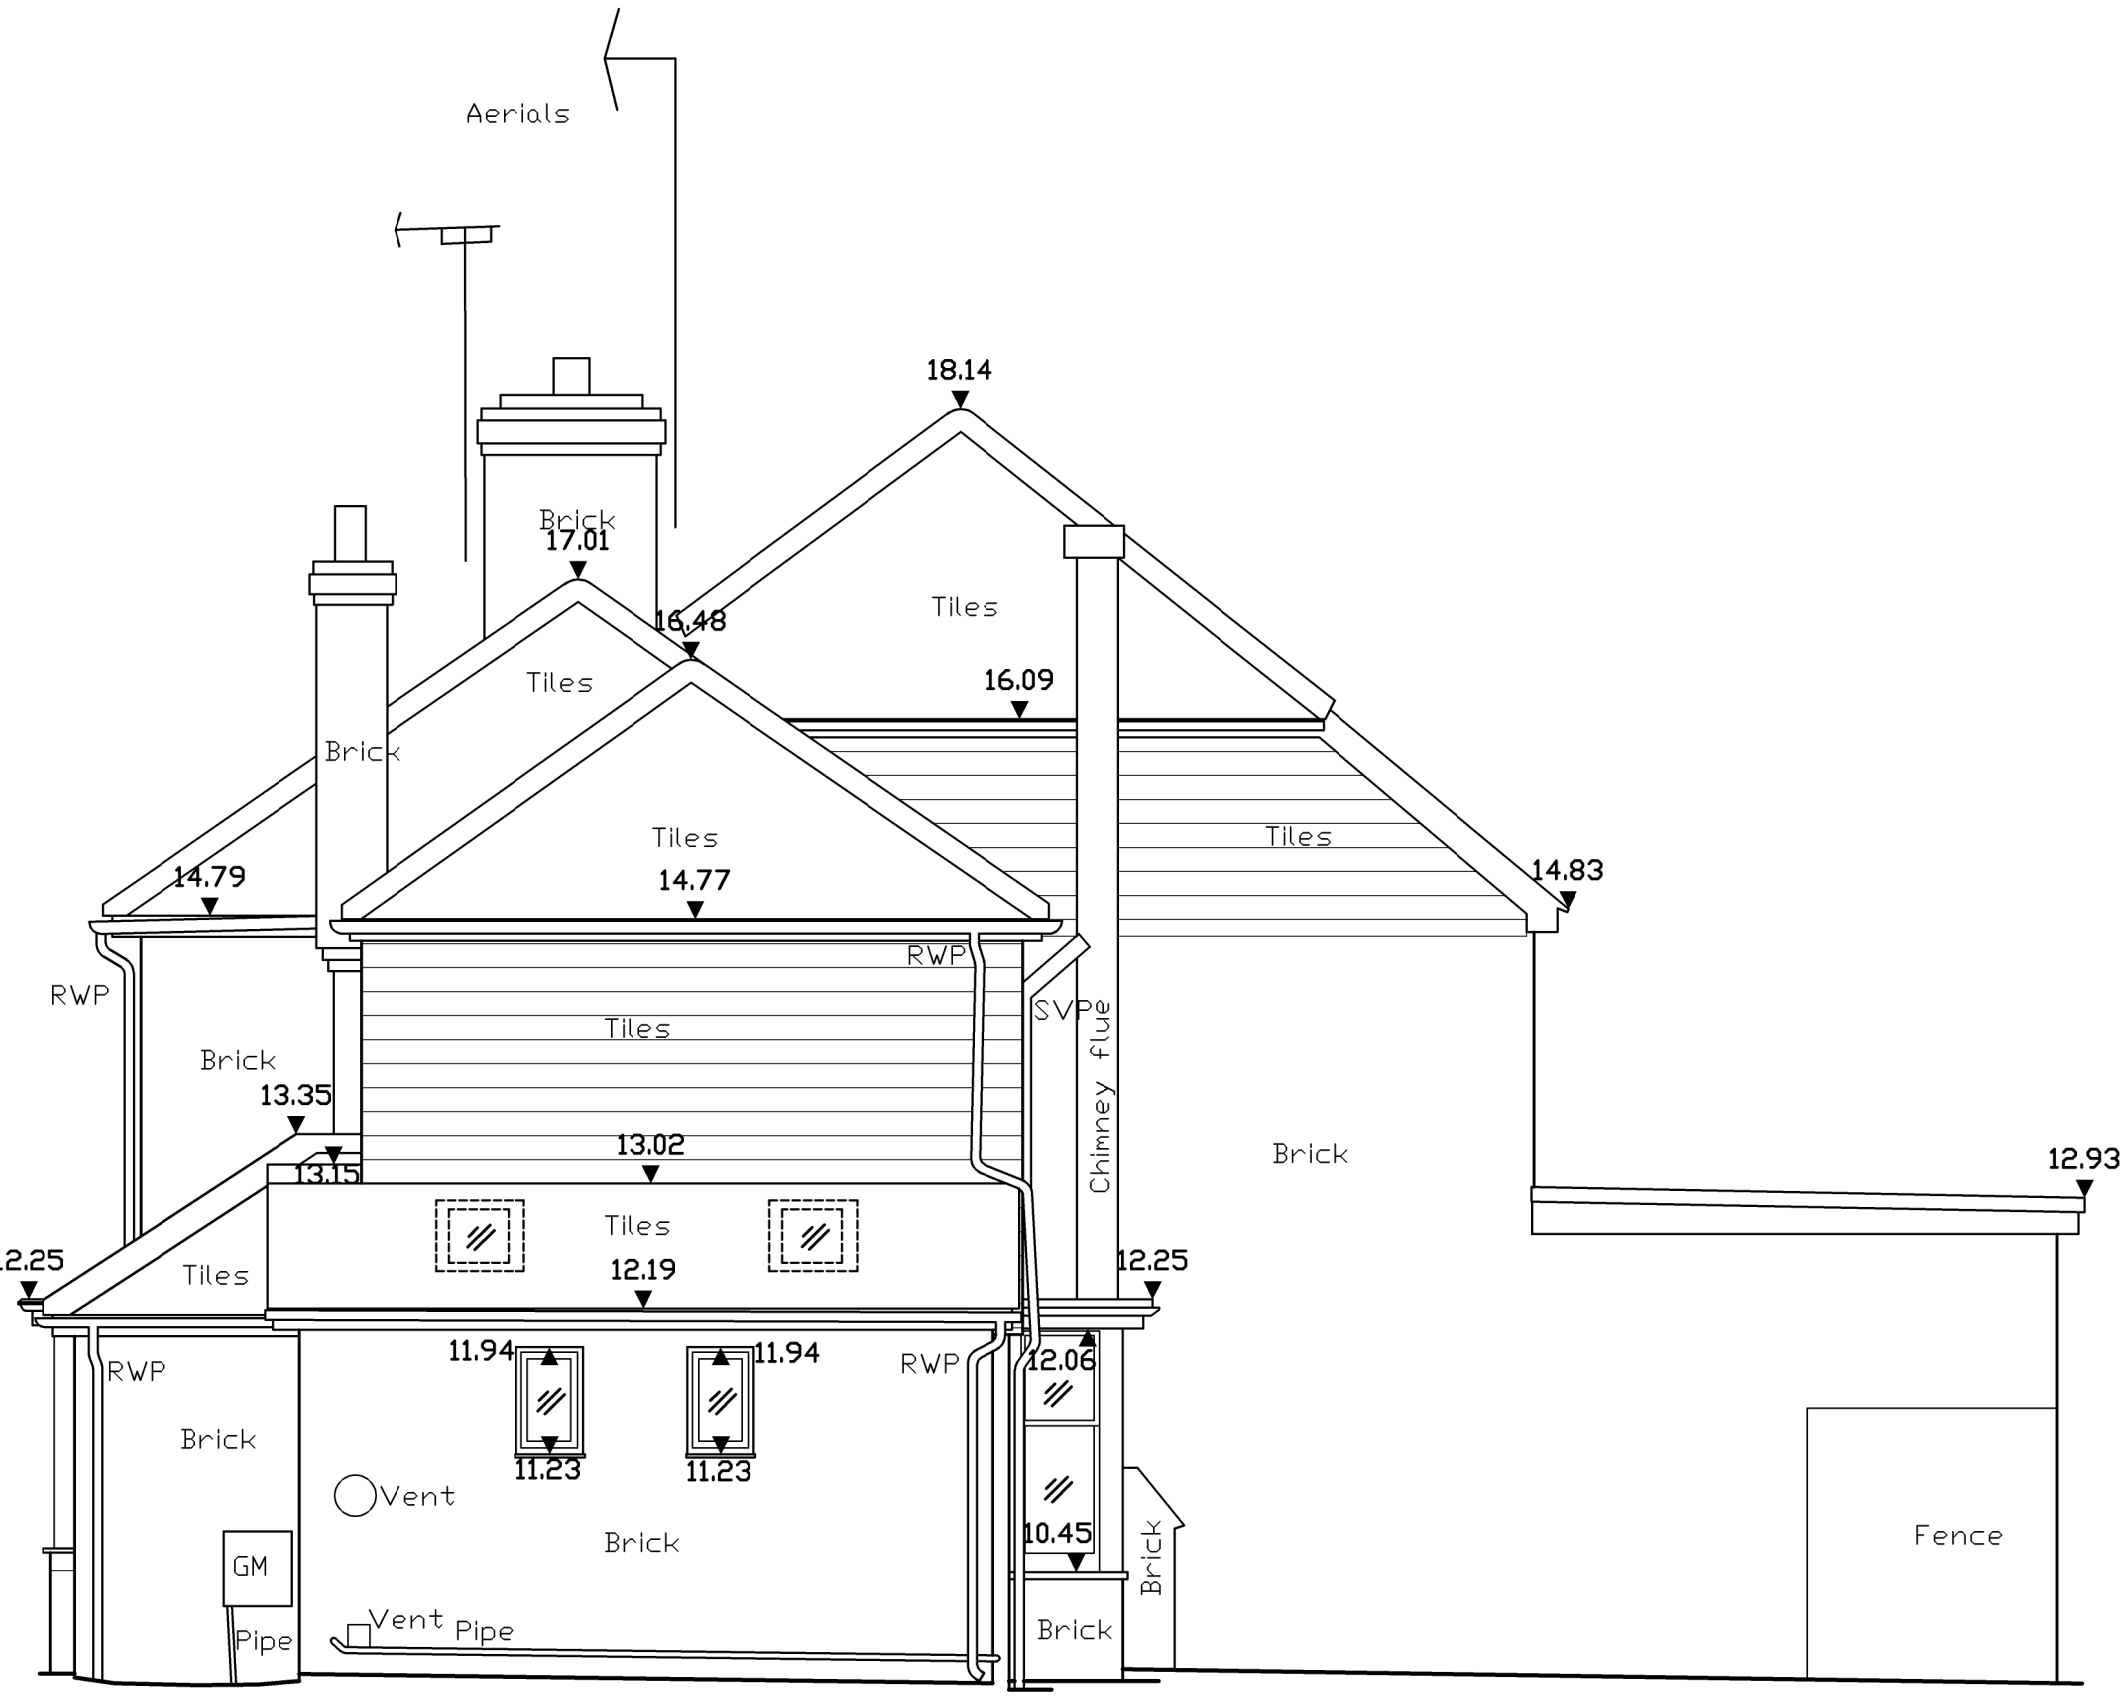


0m 1m 2m 3m 4m 5m

Rev	Date/By	Revision Note

JTA
Jonathan Talley
Architects Limited

Client
Mr Jack Martin

Project
70 Lewes Road
Haywards Heath
RH17 7SX

Drawing
Existing Side Elevation

PLANNING

Drawing Number	Date
081-001-321 Rev -	July 2026
Scale	Paper Size
1:50	A3
Drawn JT	Checked JT

E-mail info@jtalimited.co.uk
Telephone 07956 870 019
Web www.jtalimited.co.uk

All dimensions to be verified on site.
Unauthorised reproduction of information herein is richly forbidden. Copyright 2022.
Jonathan Talley Architects Limited is the trading nam of Jonathan Talley Architects Limited a limited company registered in England and Wales with registered number 13702711 whose registered office is at 16 Coleman Avenue, Haywards Heath, RH17 5LF