


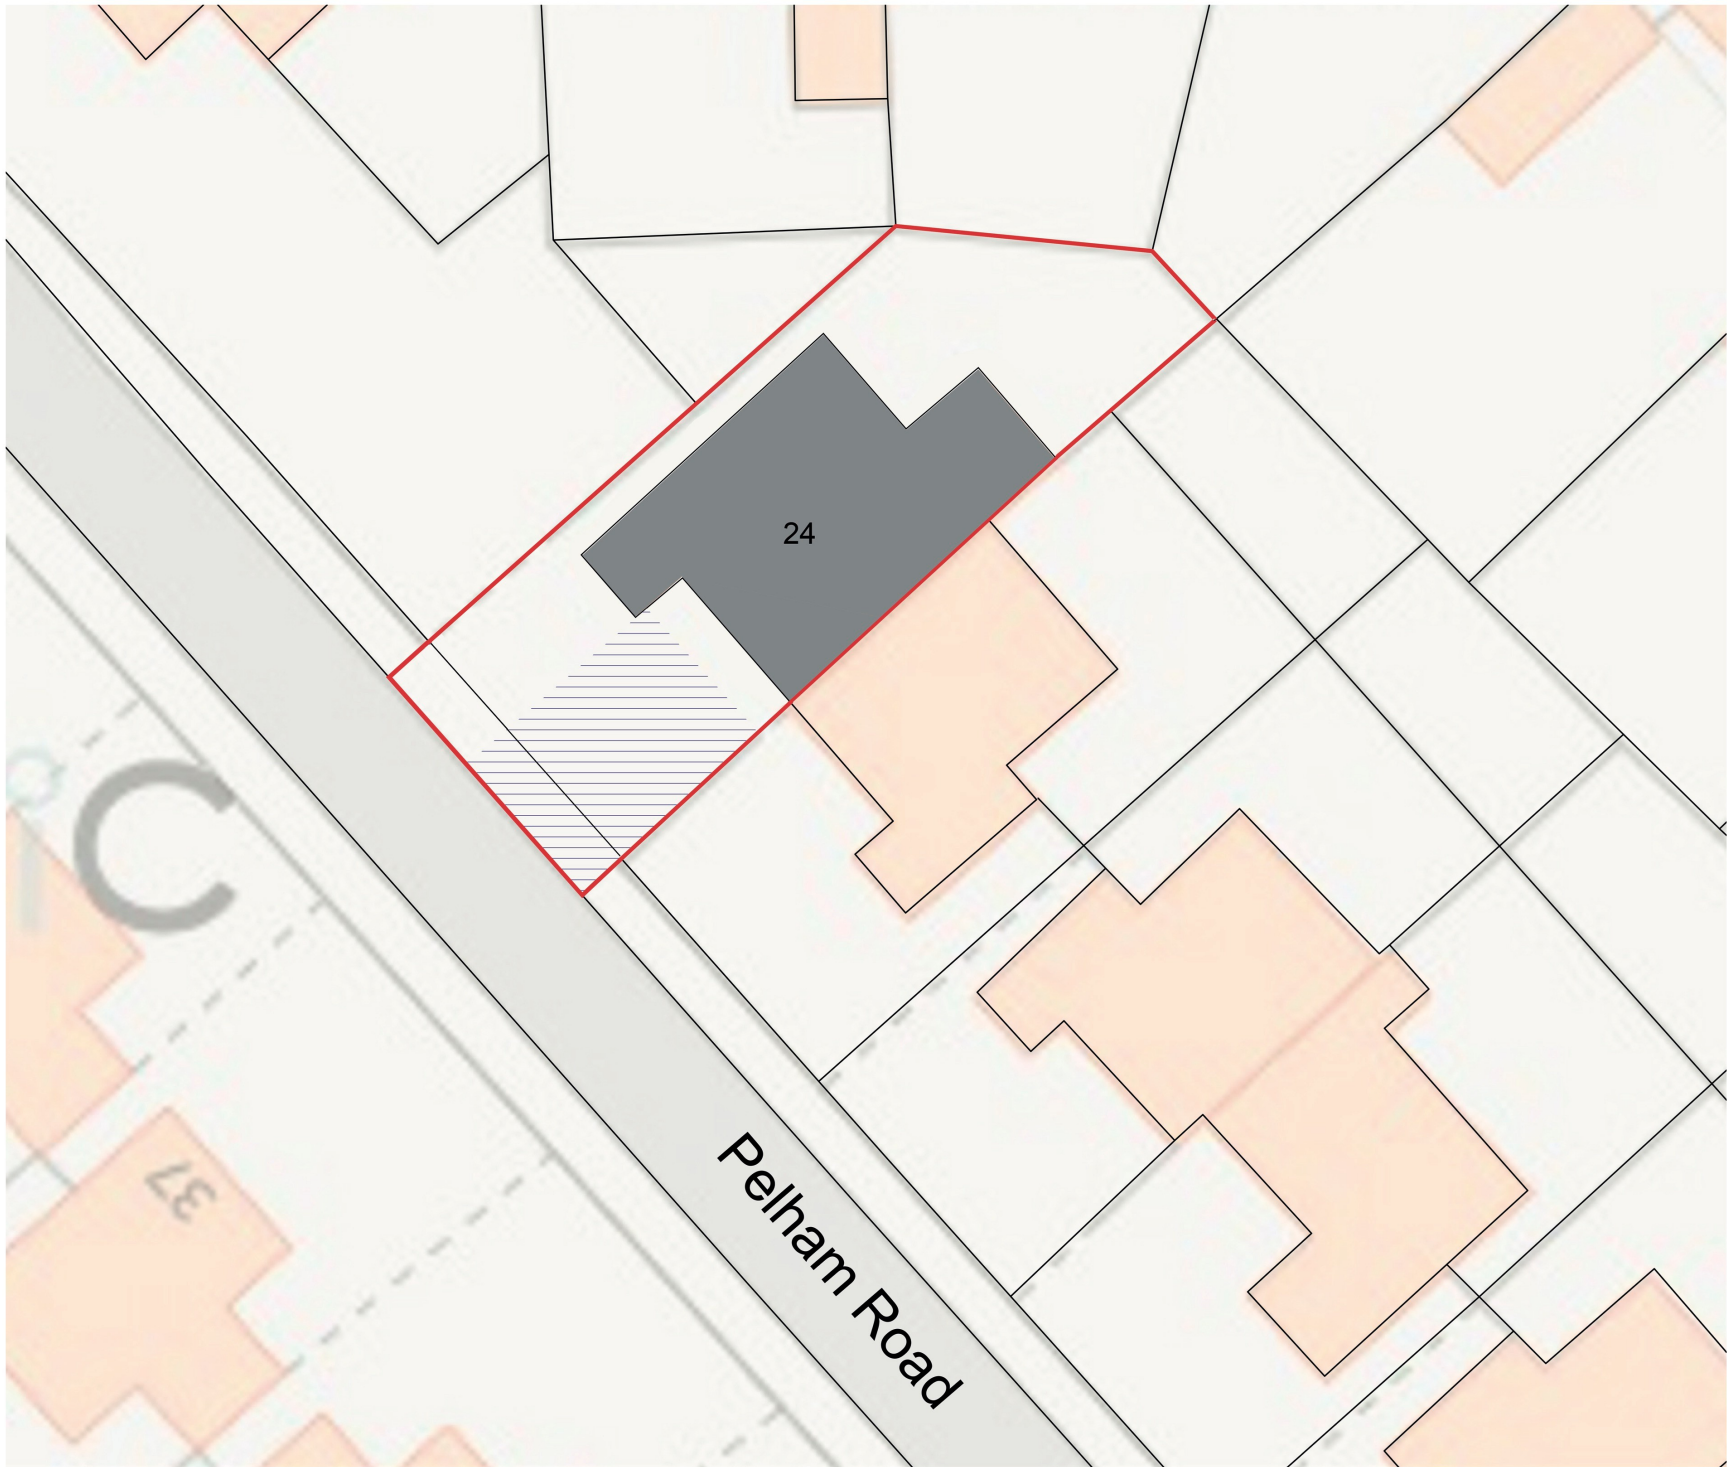

— Site Boundary
▨ Area of Proposed Works



Client:
Martin L Crick

Project Title:
24A Pelham Road, Lindfield

Drawing Title:
Block Plan

Drawn By:
Margaret L Crick

Scale 1:200 @A3

Date: 24/06/26 Revision: B Drawing no: 01-02