


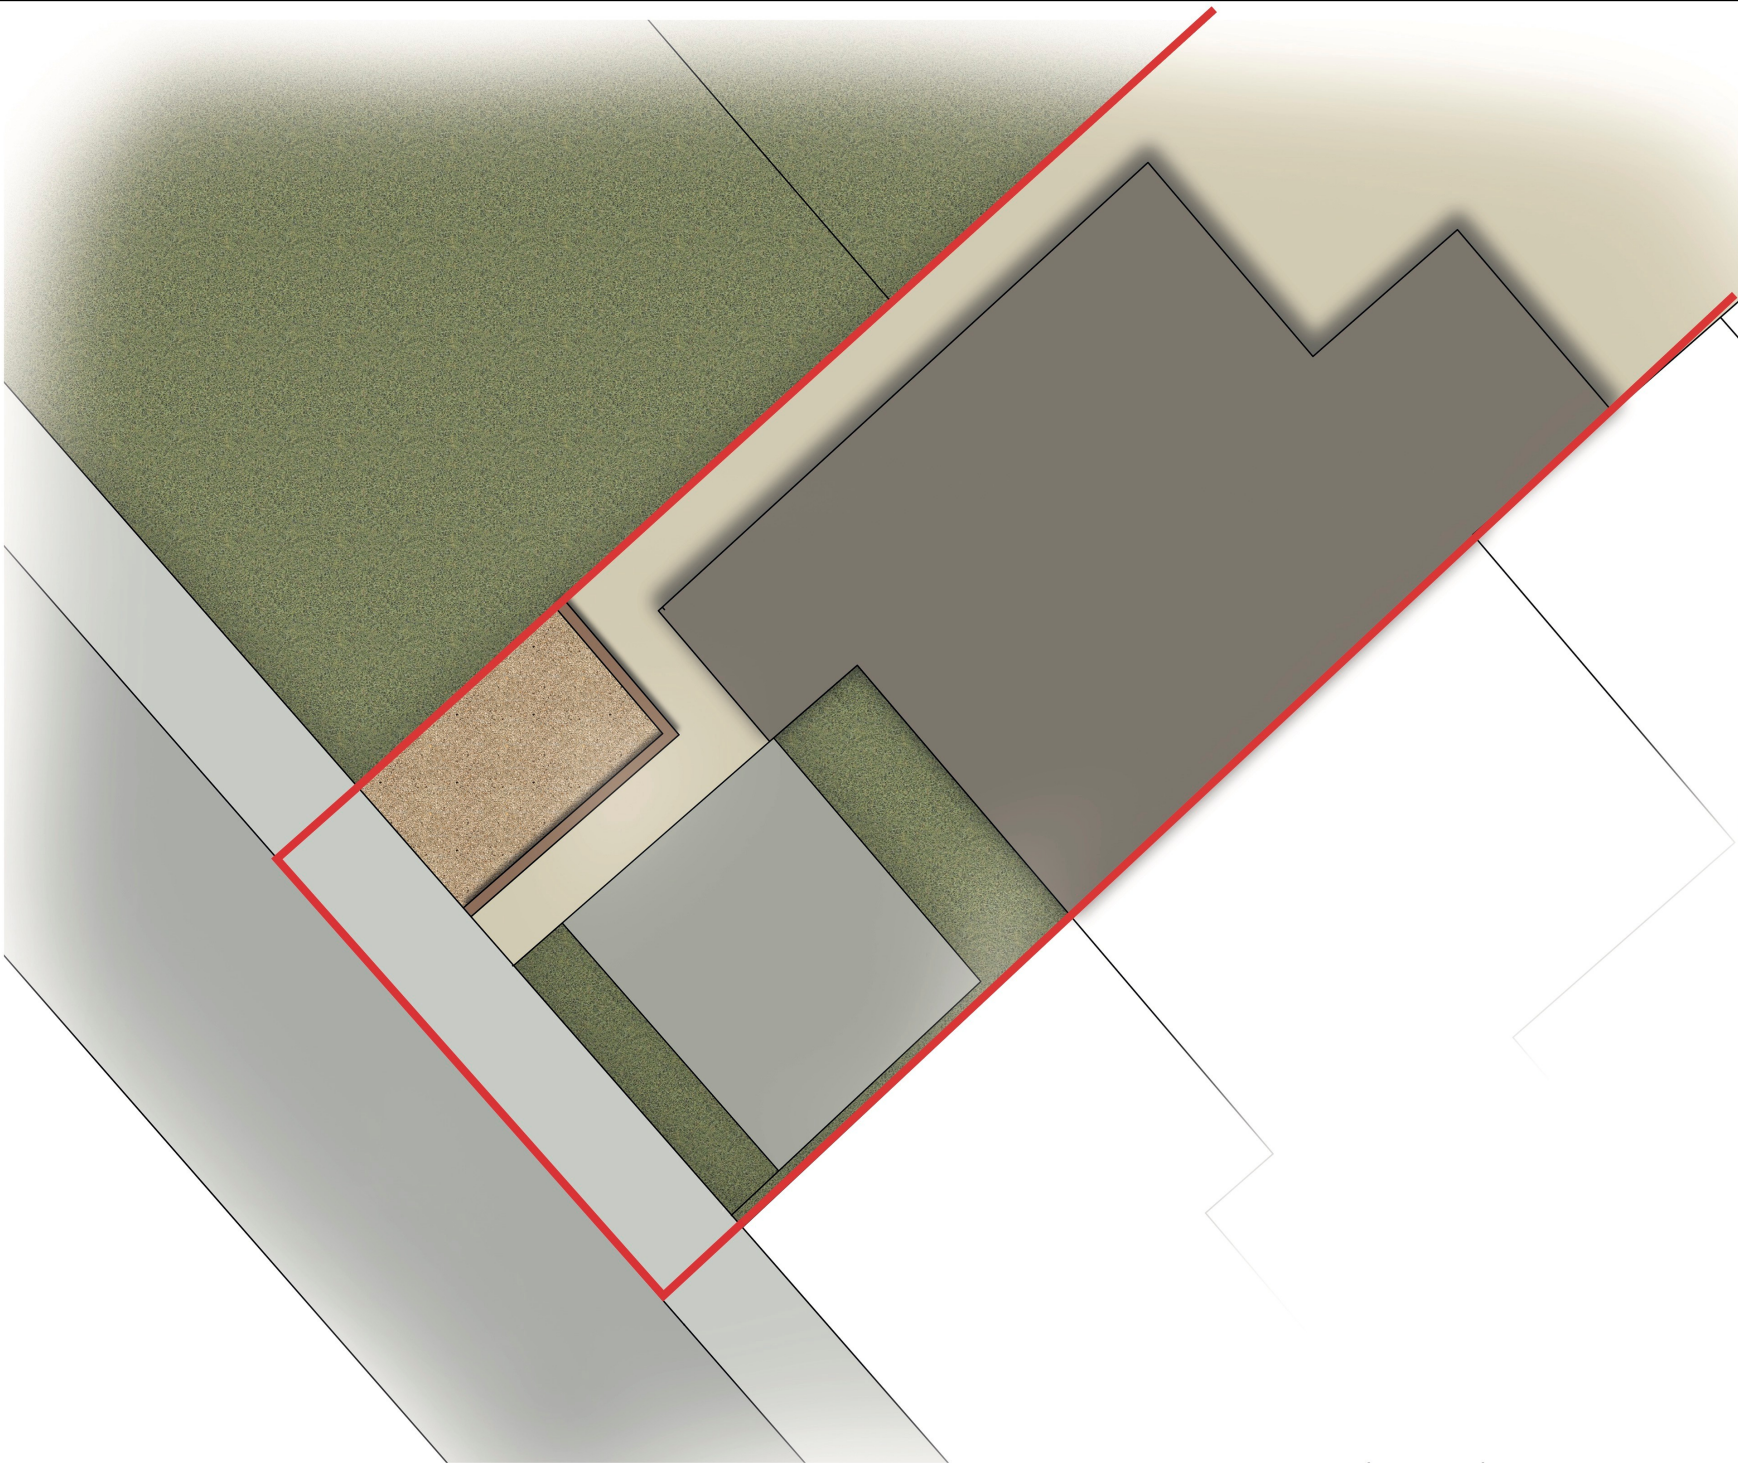

Key	
	Site Boundary



Client:
Martin L Crick

Project Title:
24A Pelham Road, Lindfield

Drawing Title:
Existing Driveway

Drawn By:
Margaret L Crick

Scale 1:100 @A3


Date: 26/07/26	Revision: A	Drawing no: 01-04
--------------------------	-----------------------	-----------------------------