


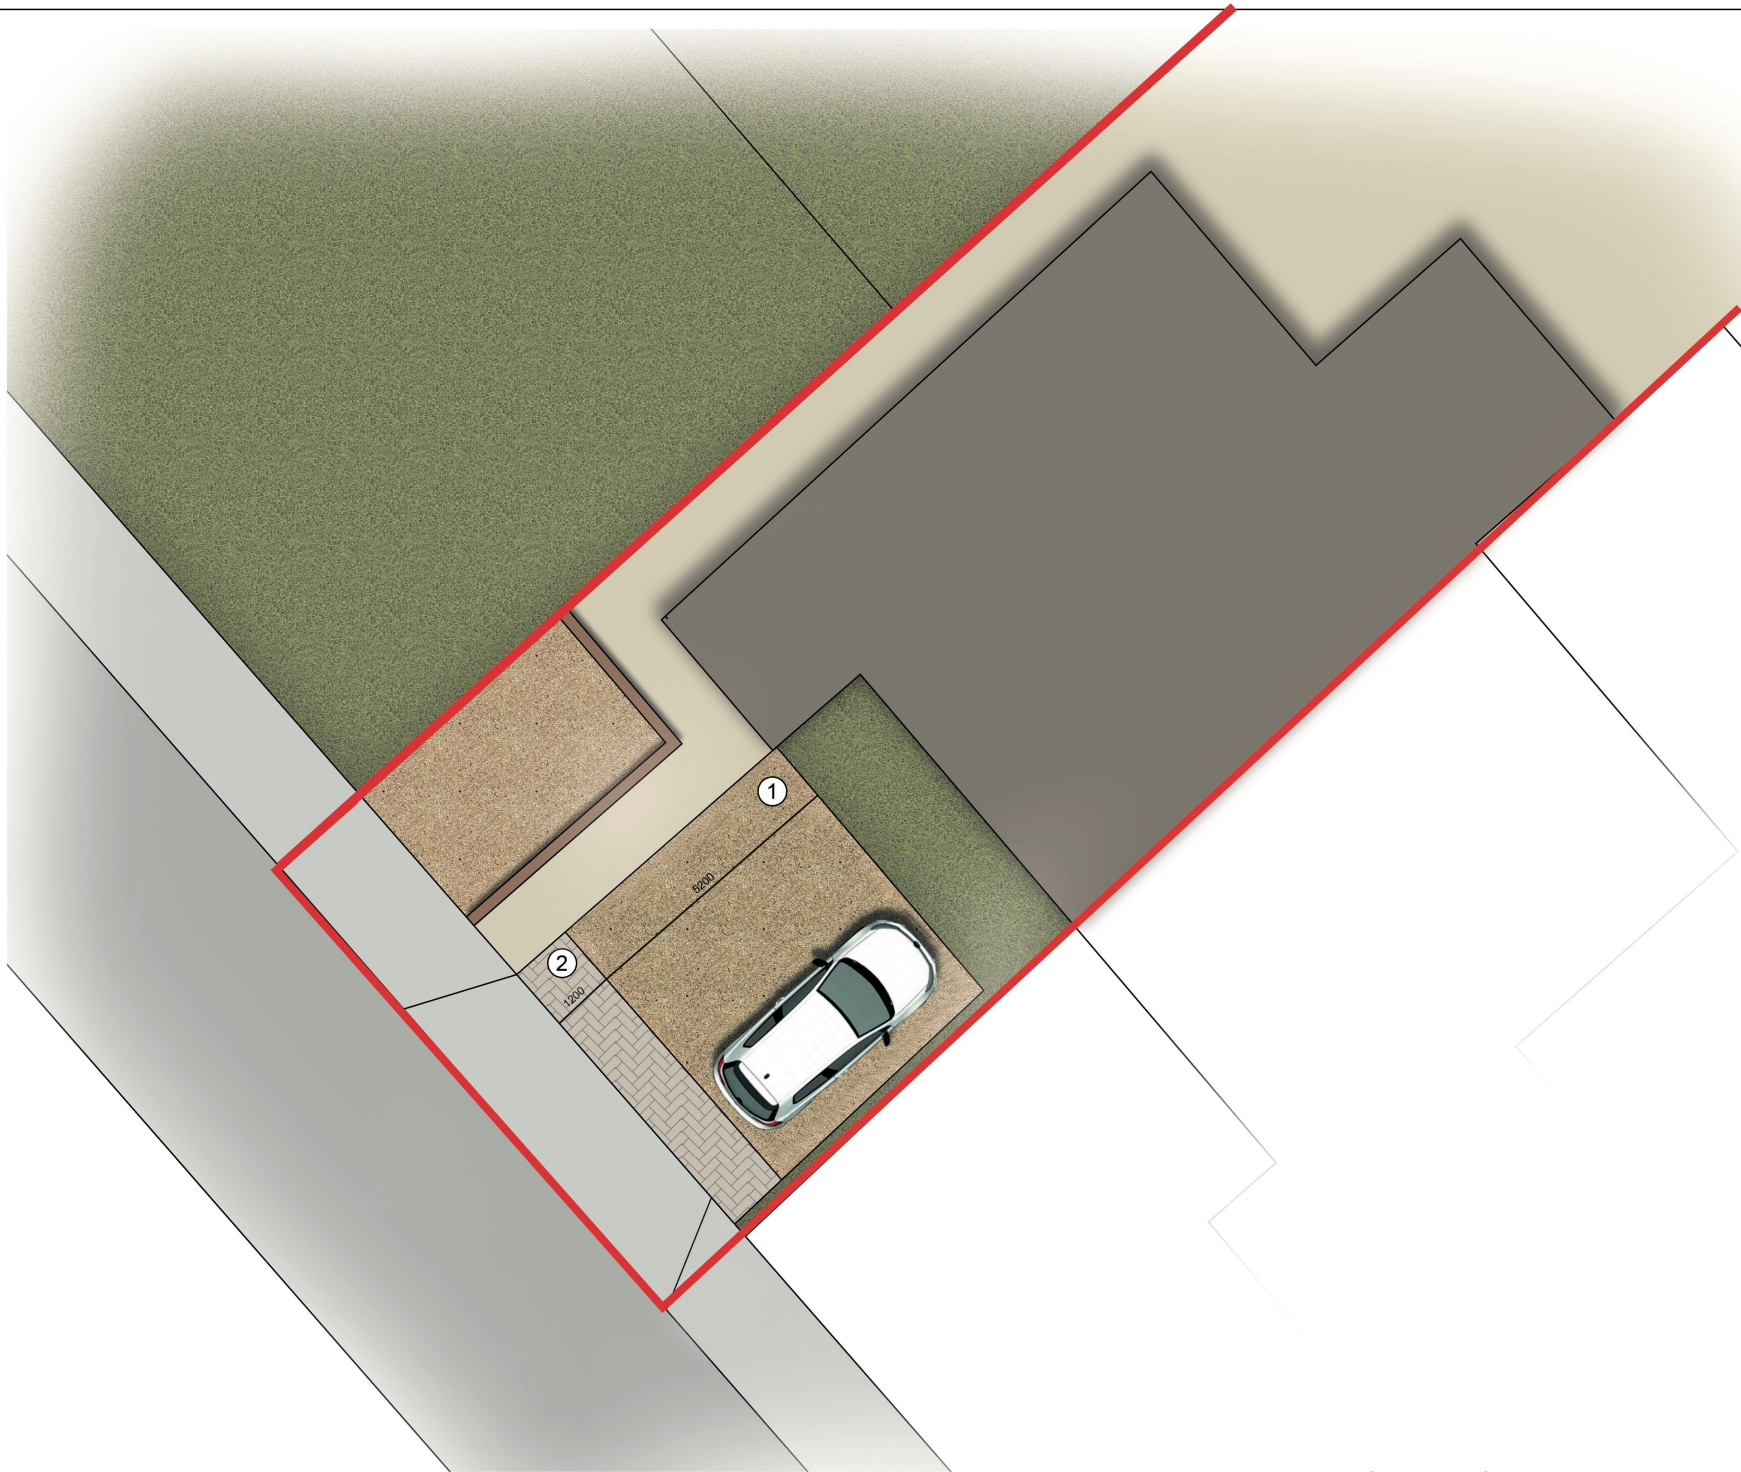

Key	
—	Site Boundary
---	Pedestrian Route
①	Permeable Decorative Stone
②	Block Paving to Match Existing



Client: Martin L Crick		
Project Title: 24A Pelham Road, Lindfield		
Drawing Title: Proposed Dropped Kerb		
Drawn By: Margaret L Crick		
Scale 1:100 @A3		
Date: 24/06/26	Revision: B	Drawing no: 01-03