


Detached Single Garage




Detached Twin Garage



Communal Bin & Bike Store

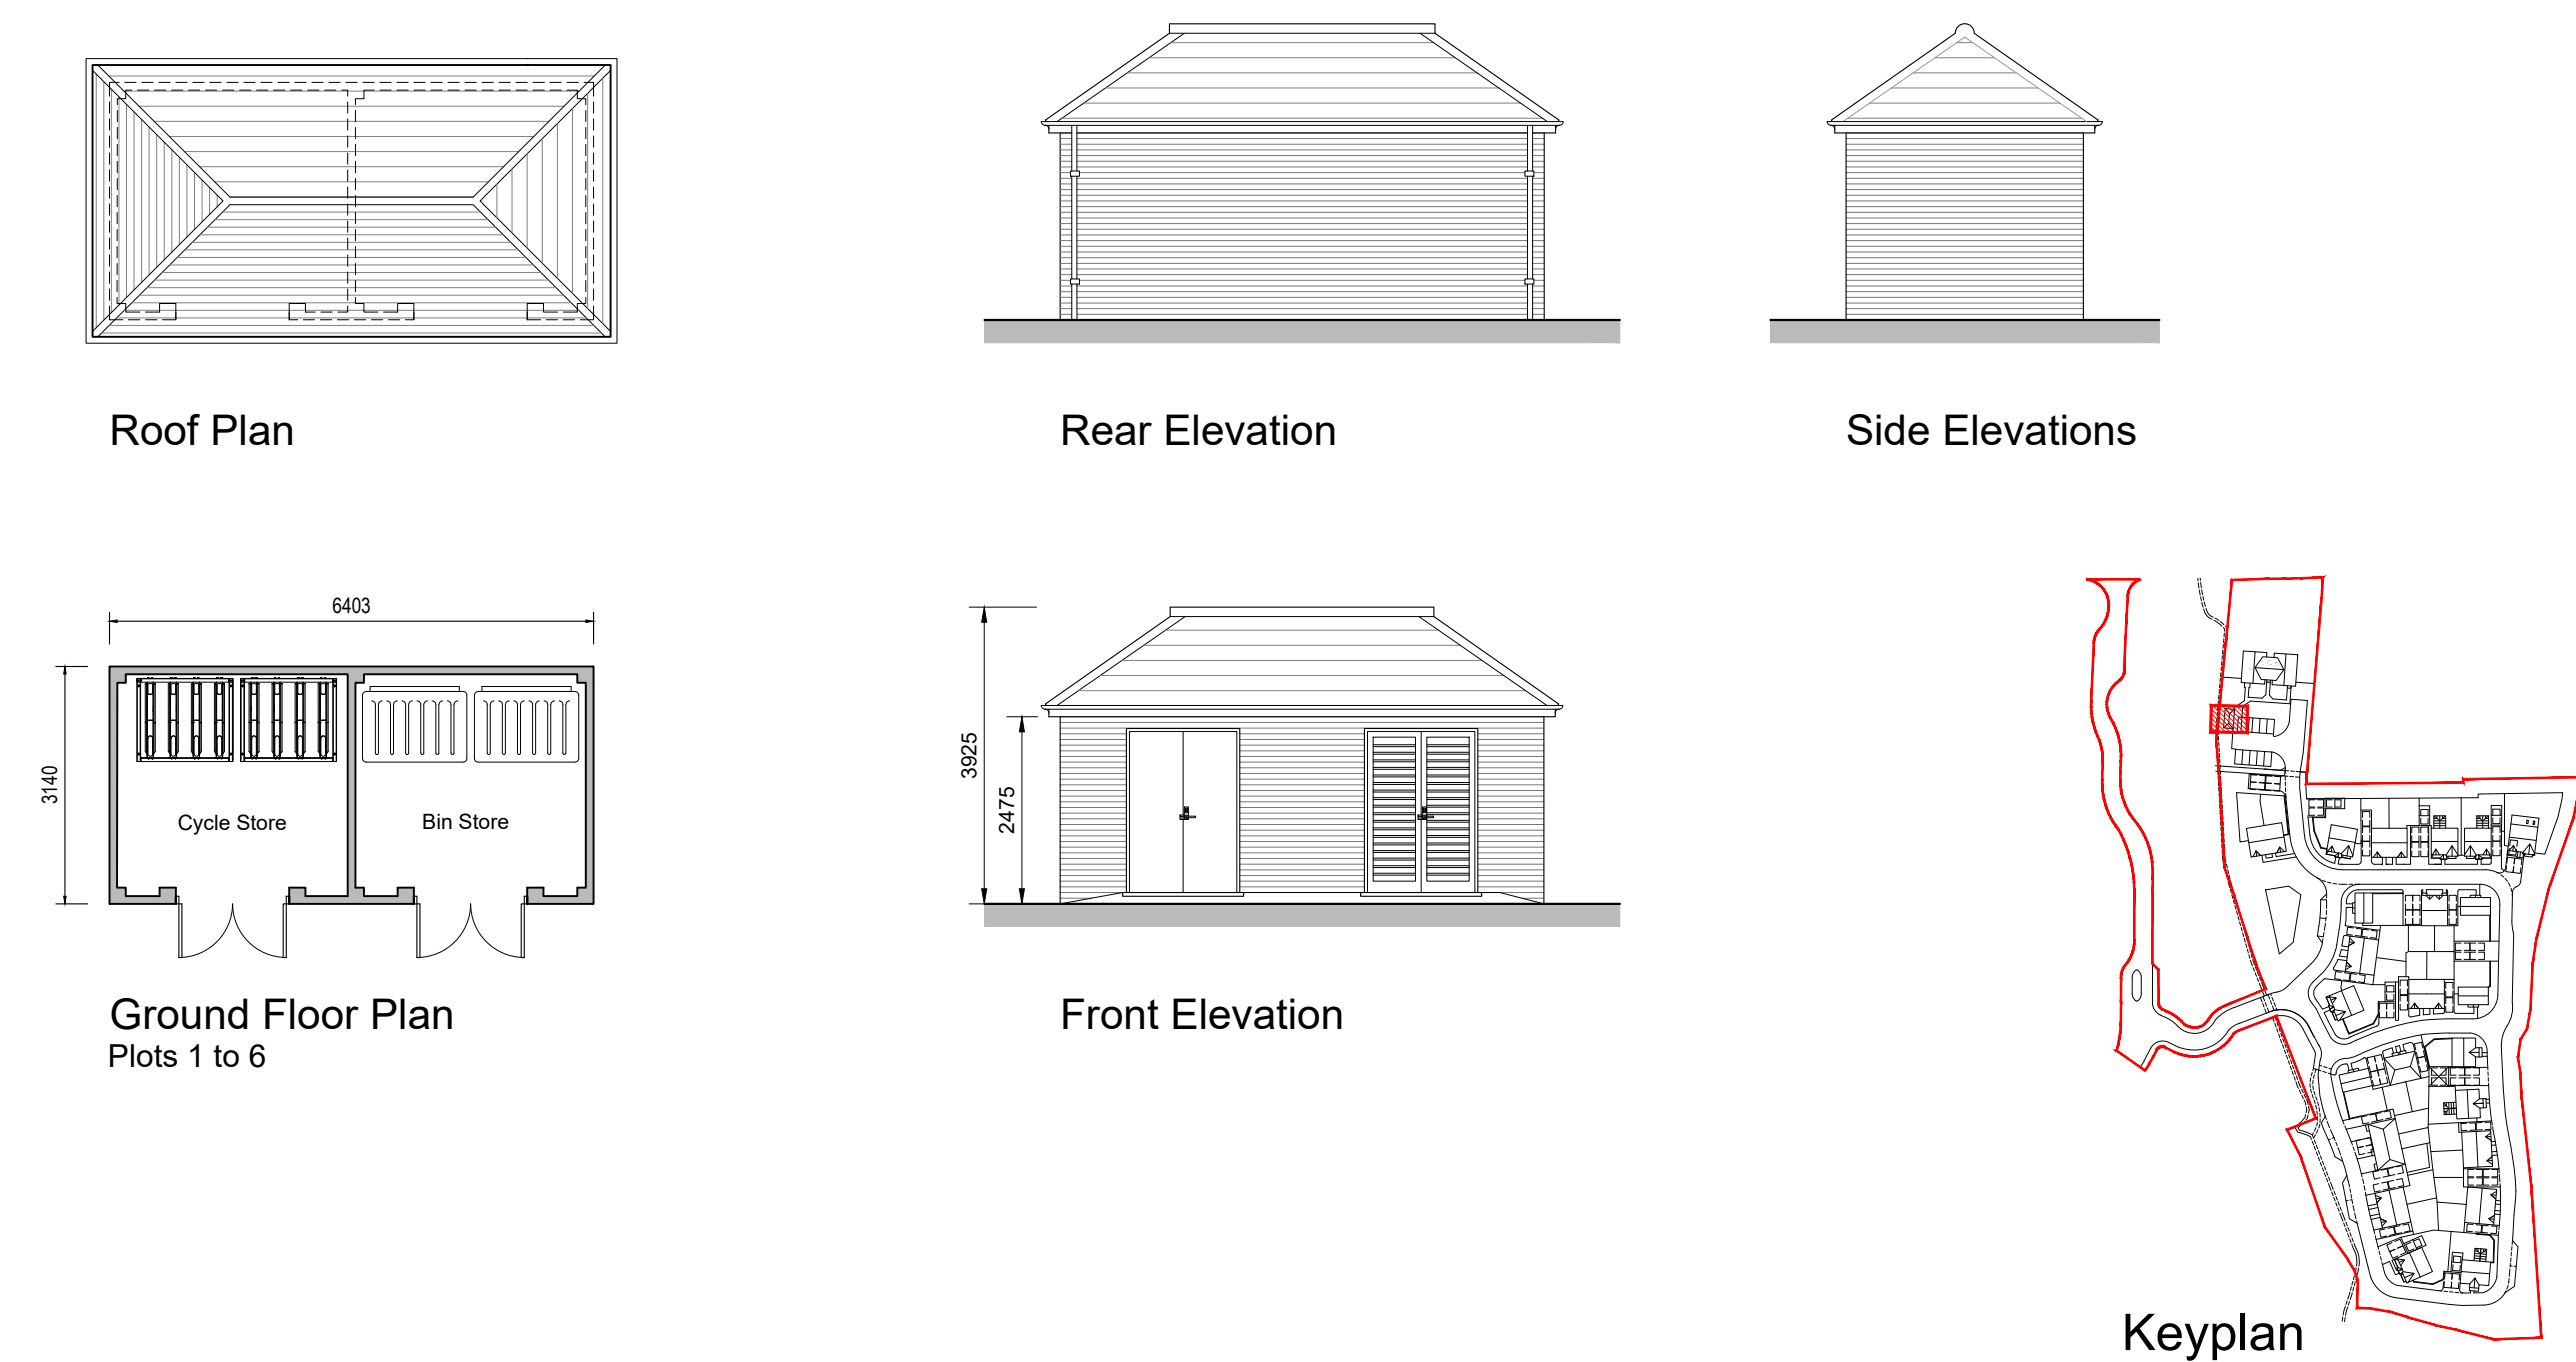

Garden Shed (bike store)

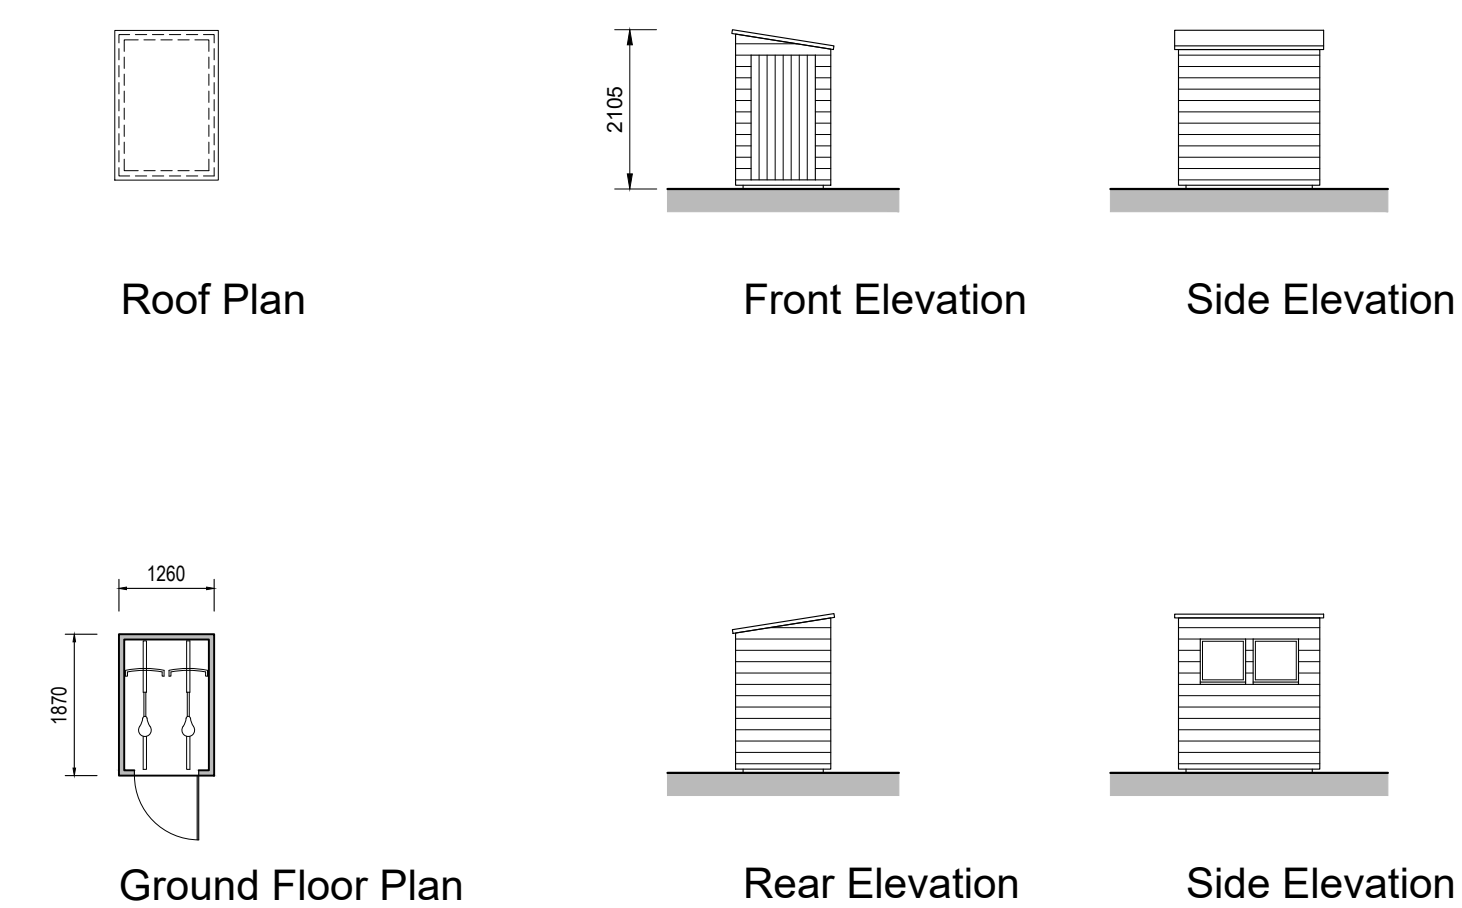

REV.	DATE	REVISIONS:	BY	REV.	DATE	REVISIONS:	BY	REV.	DATE	REVISIONS:	BY	STATUS:

© COPYRIGHT EXISTS ON THE DESIGNS AND INFORMATION SHOWN ON THIS DRAWING. This drawing may be scaled or cross referenced to the scale bar for planning application purposes only. Do not scale for any other purpose, use figured dimensions only. Subject to site survey and all necessary consents. All dimensions to be checked by user and any discrepancies, errors or omissions to be reported to the Architect before work commences. This drawing is to be read in conjunction with all other relevant materials. OS Licence No. 100007327

Planning

CLIENT:	Jones Homes (Southern) Ltd.	PROJECT:	Folders Lane, Phase II Burgess Hill	 architecture planning masterplanning Broadmeade House, Farnham Business Park, Weydon Lane, Farnham, Surrey GU9 8QT. info@osparchitecture.com www.osparchitecture.com Tel: 01252 267878
SCALE:	1:100 (A1 ORIGINAL)	DRAWING:	Ancillary Buildings Proposed Plans & Elevations	
DRAWN: DATE:	BH Nov '22	22130	P130	
			A	