

Project

PROPOSED FIRST FLOOR LINK EXTENSION
'BIRCH HOUSE'
COURTMEAD ROAD, CUCKFIELD
WEST SUSSEX
RH17 5LR



Architects & Planning Consultants

Clock Tower House, Lewes Road
Lindfield, West Sussex. RH16 2LH
Telephone 01444 - 484711

Drawing

SITE LOCATION PLAN



Client

Mr & Mrs D McLeod

Drawing no.

0224.SPOI

date

June 2026


revisions

scale

1:1250

drawn


GRM/ ARM

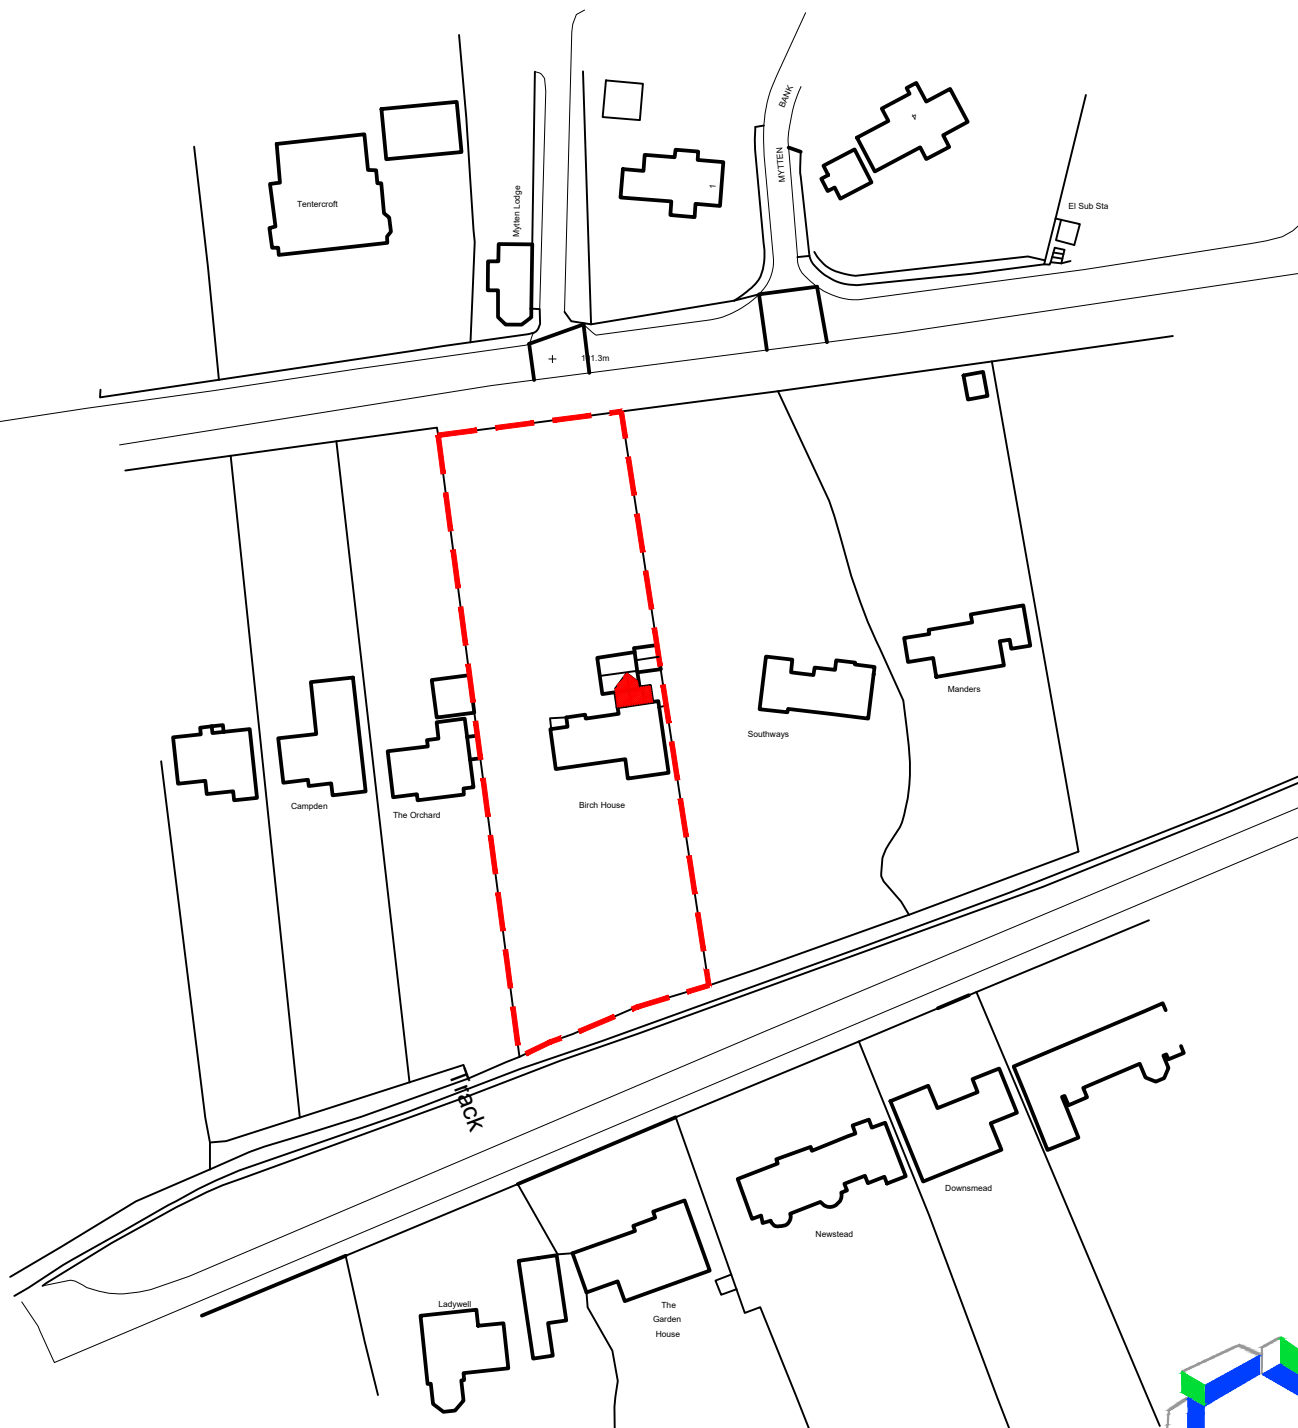

© THE CONTRACTOR SHOULD CHECK ALL DIMENSIONS ON SITE. number 100022432

NO DIMENSIONS TO BE SCALED FROM DRAWINGS.

IT IS THE CONTRACTORS RESPONSIBILITY TO ENSURE COMPLIANCE WITH BUILDING REGULATIONS.

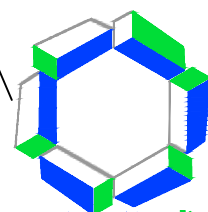

constructionline