



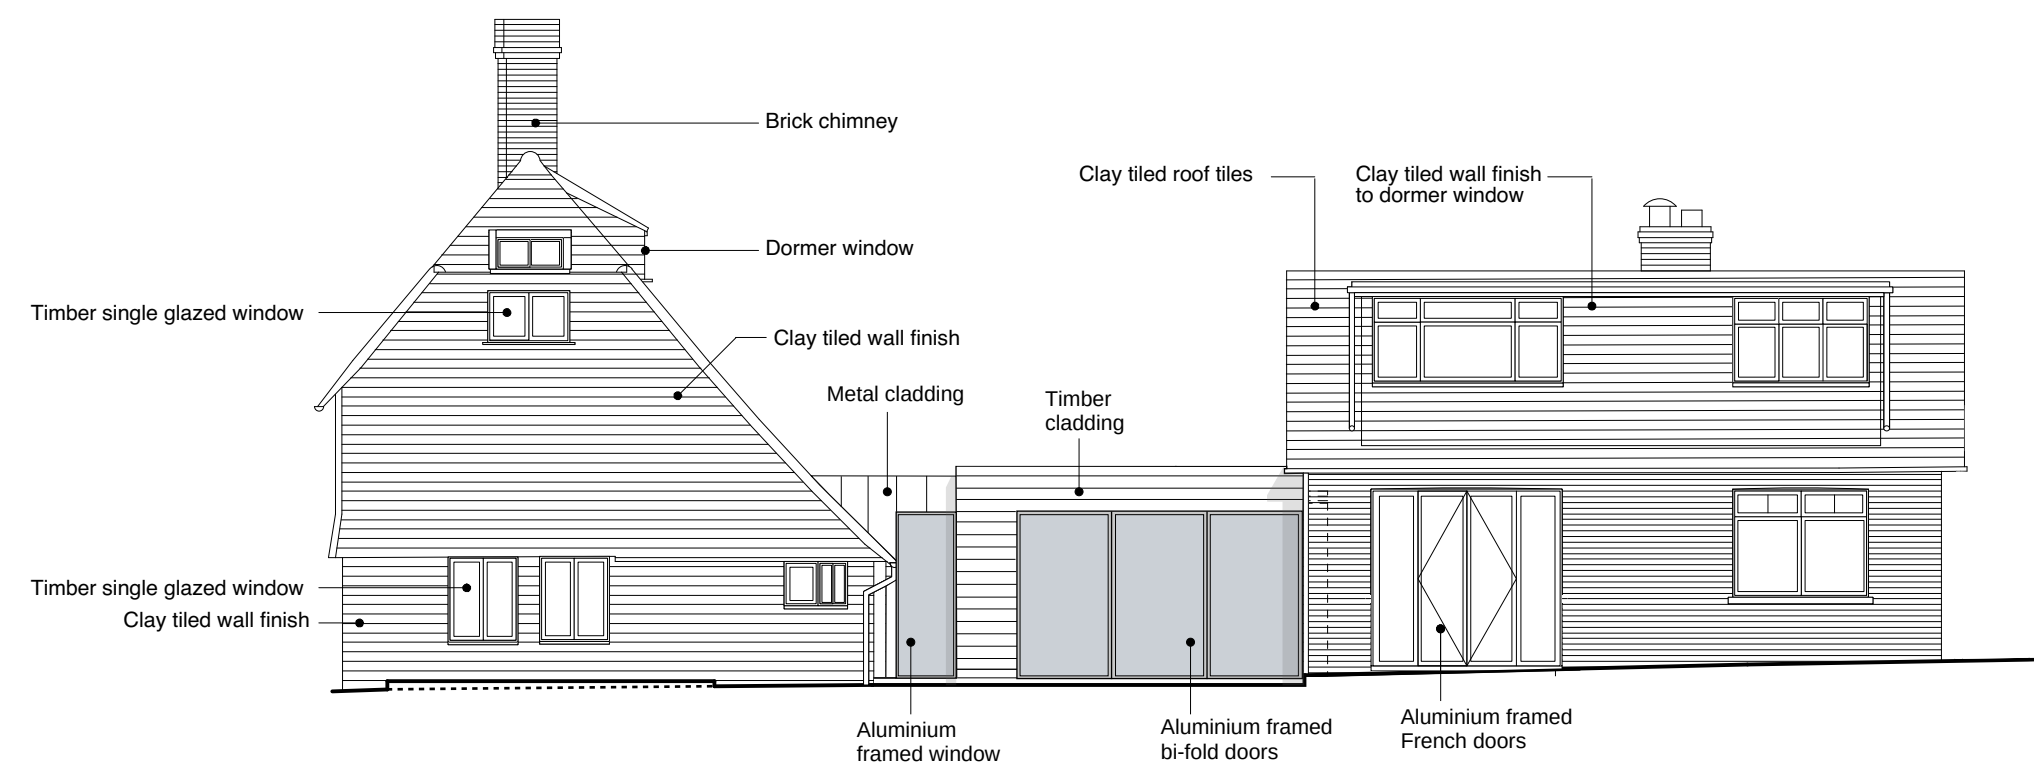


PROPOSED ELEVATION A-A

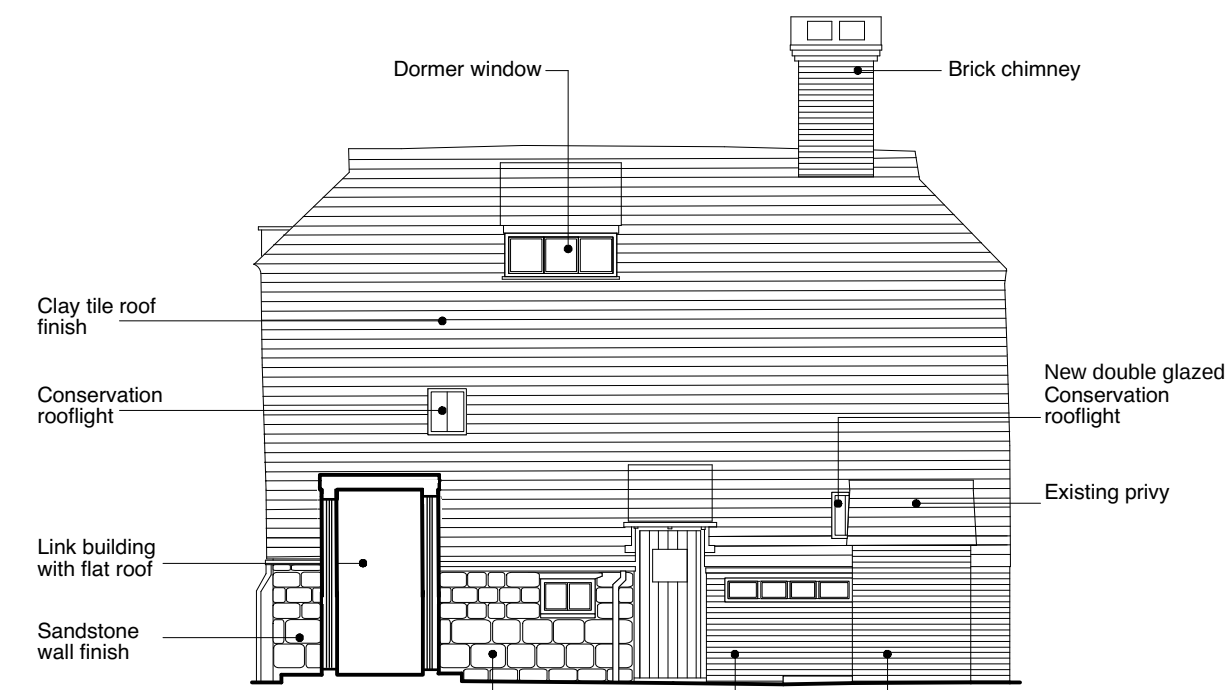


PROPOSED ELEVATION C-C

GARAGE ELEVATIONS

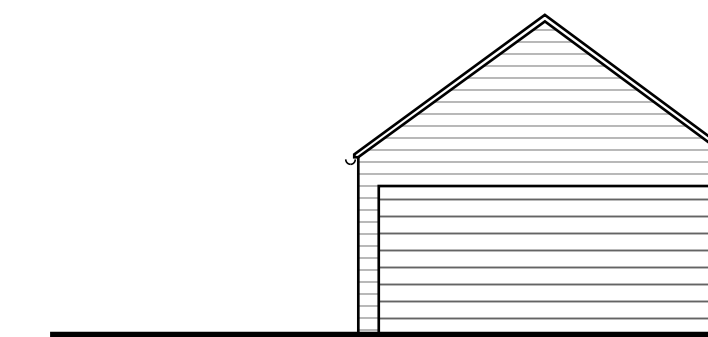


PROPOSED ELEVATION W
No External changes proposed to this elevation

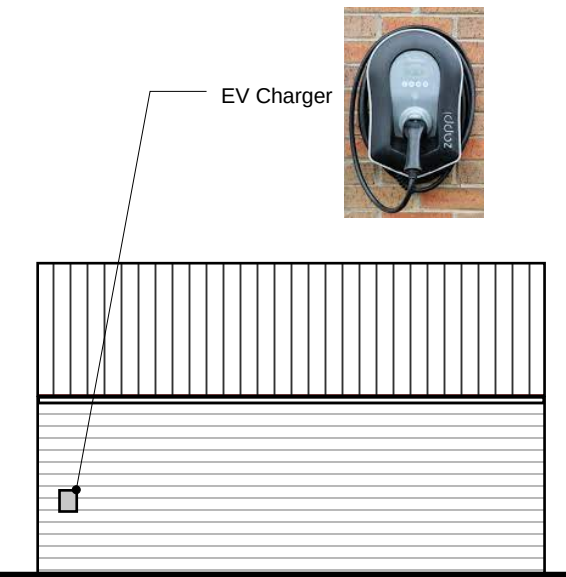


PROPOSED ELEVATION X




PROPOSED ELEVATION Y
No External changes proposed to this elevation

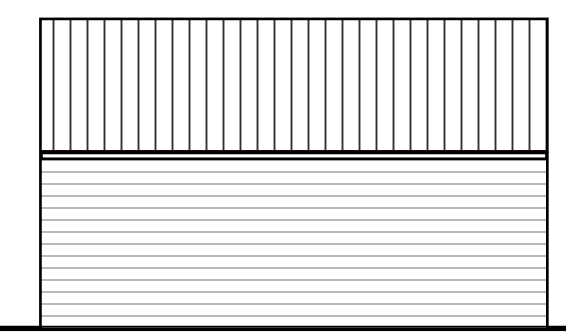

PROPOSED ELEVATION Z
No External changes proposed to this elevation

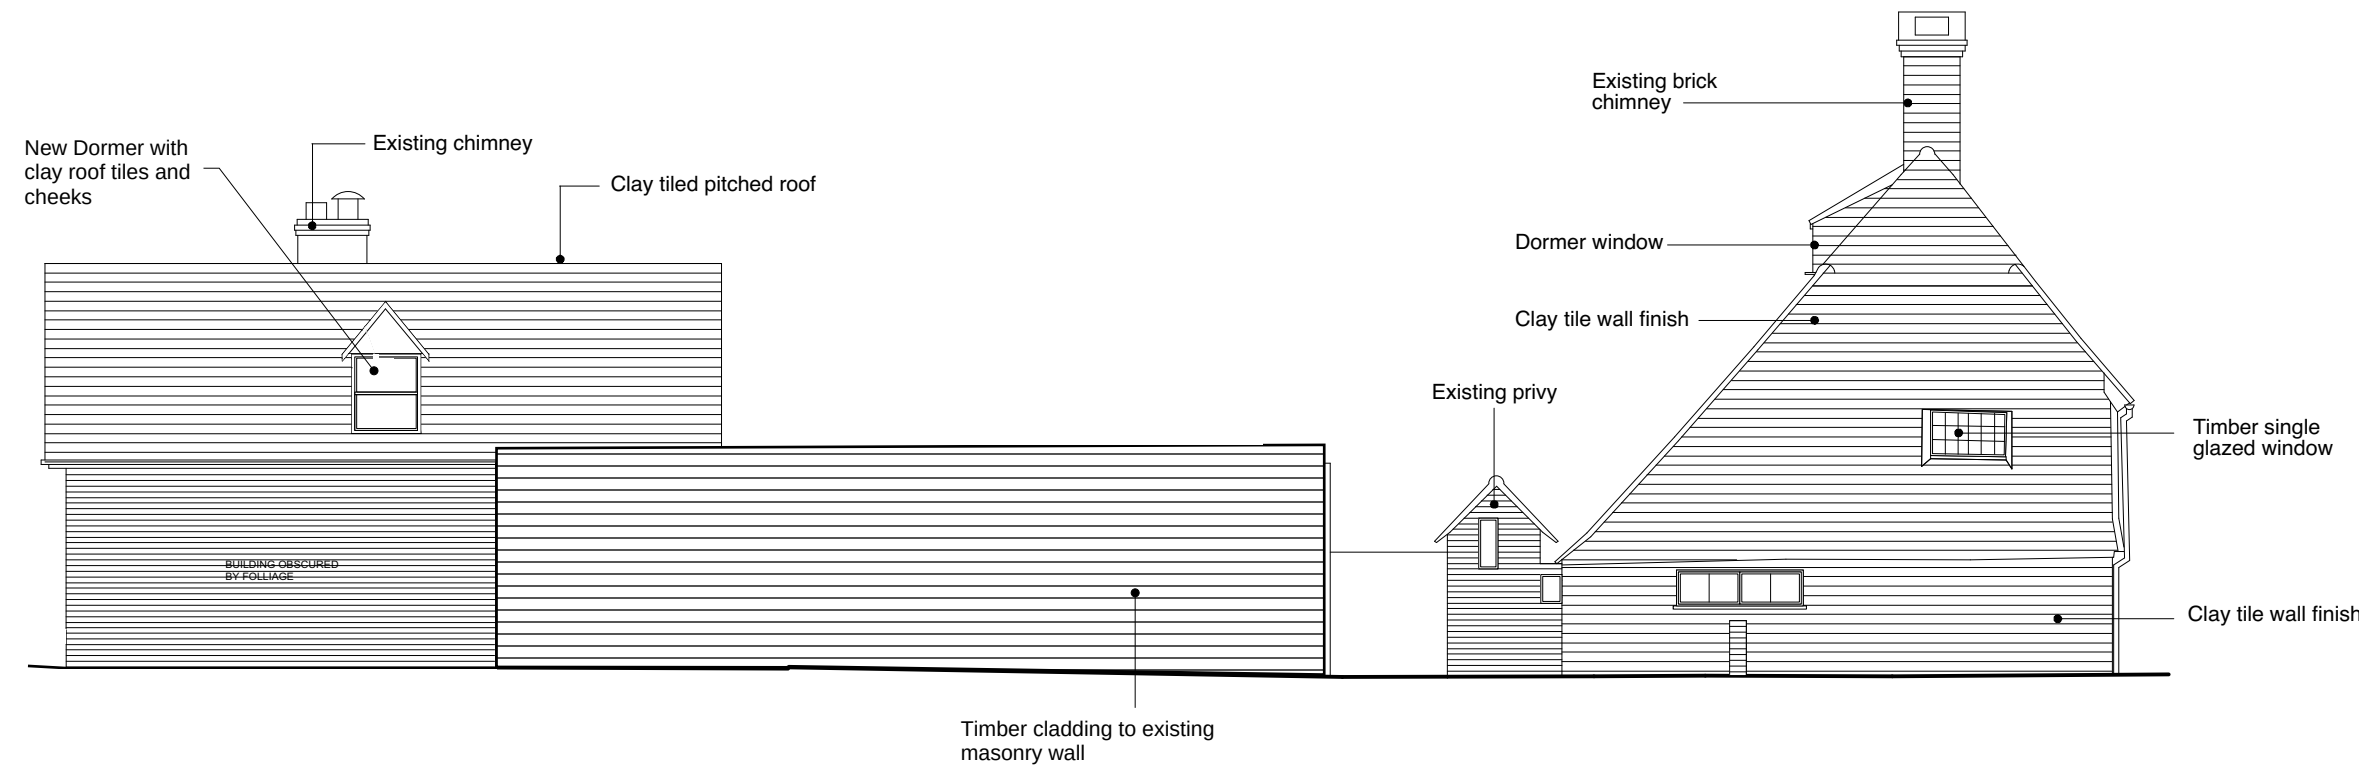


PROPOSED ELEVATION B-B

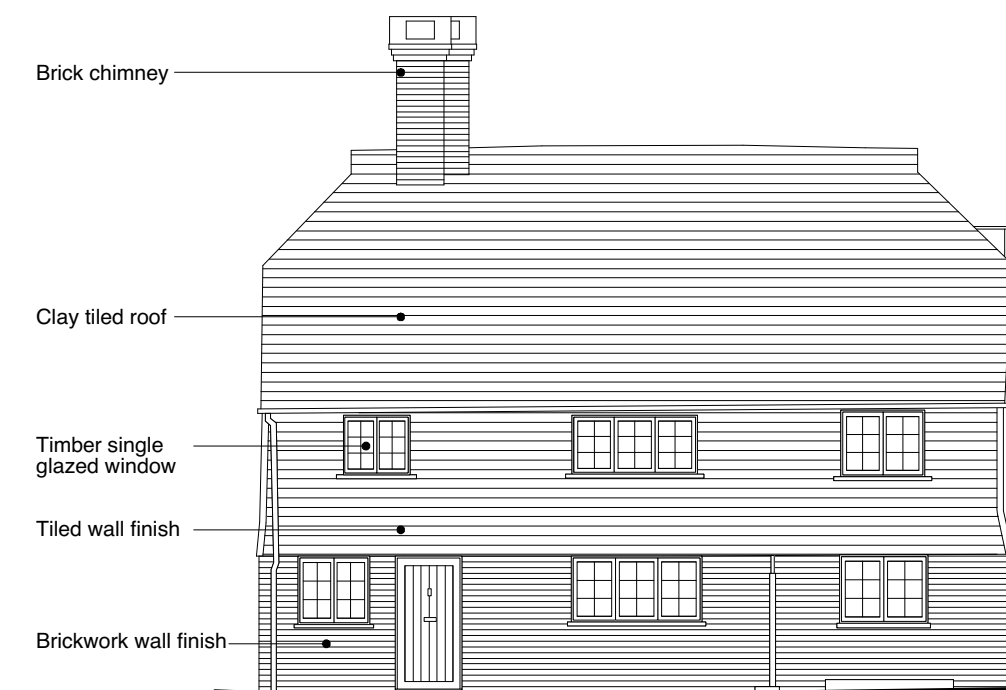


PROPOSED ELEVATION D-D

No External changes proposed to this elevation

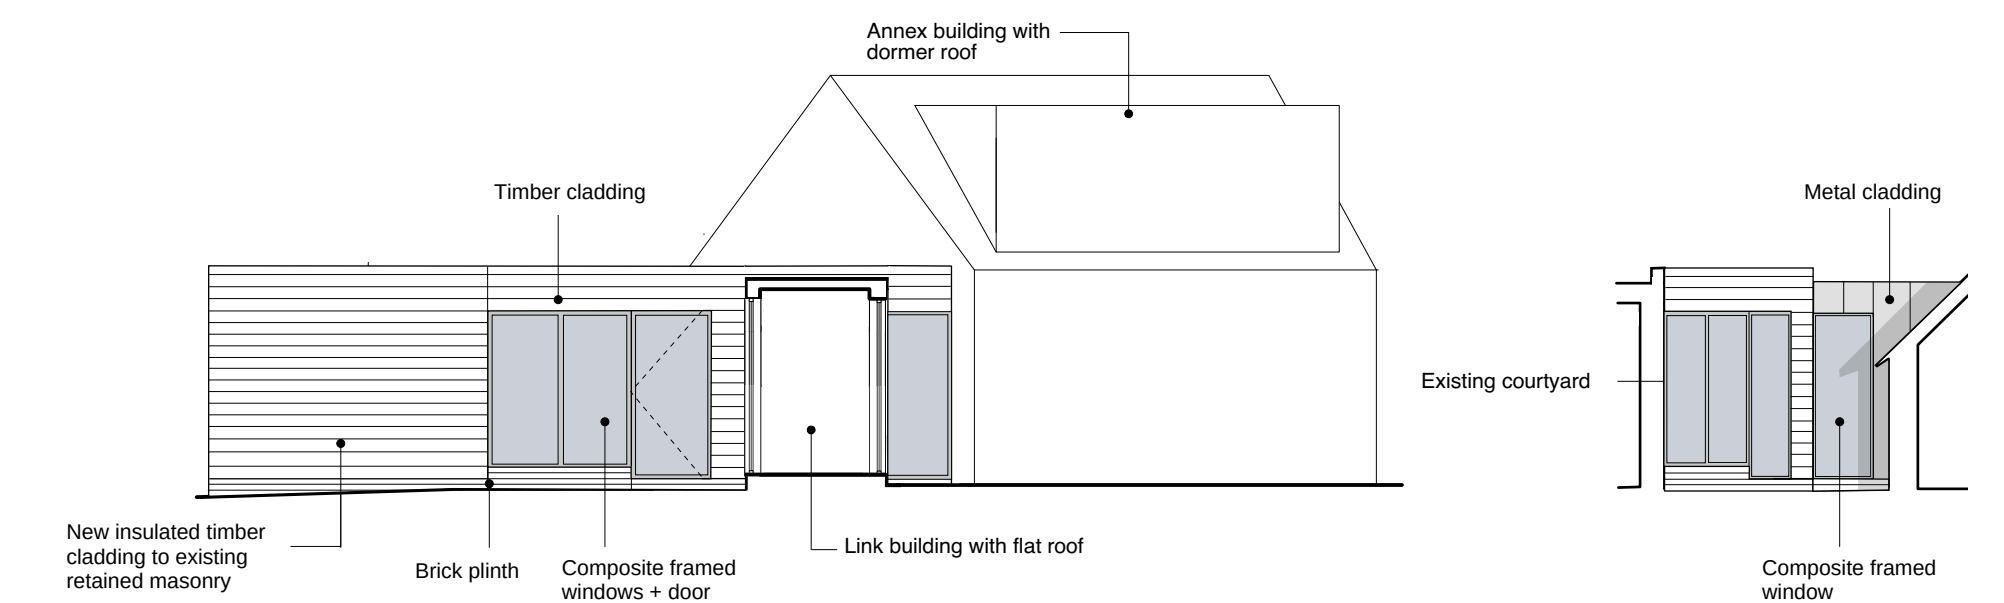


PROPOSED ELEVATION E-E


PROPOSED ELEVATION G-G

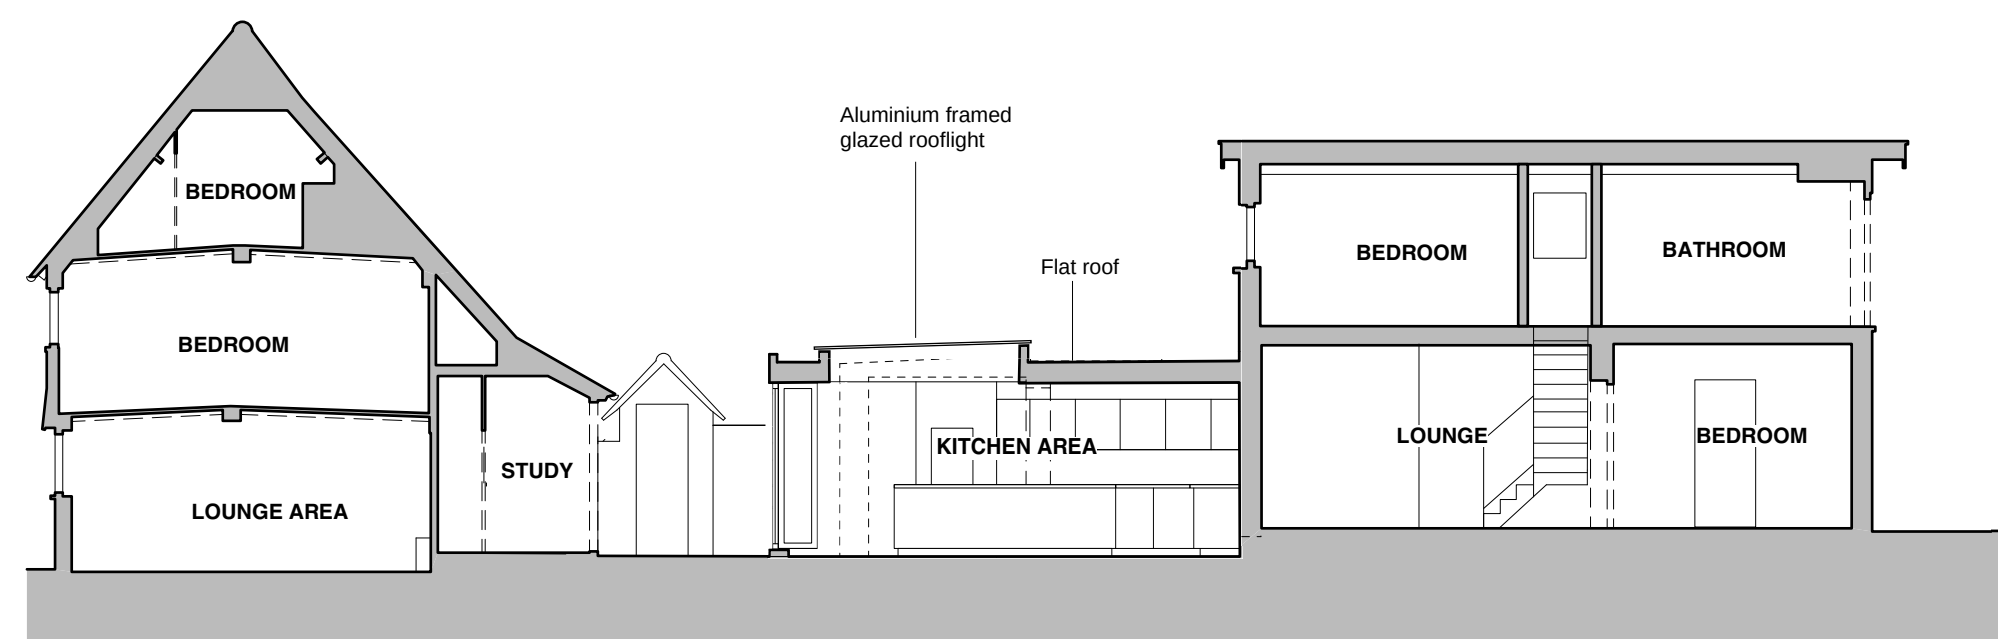


PROPOSED SECTION H-H

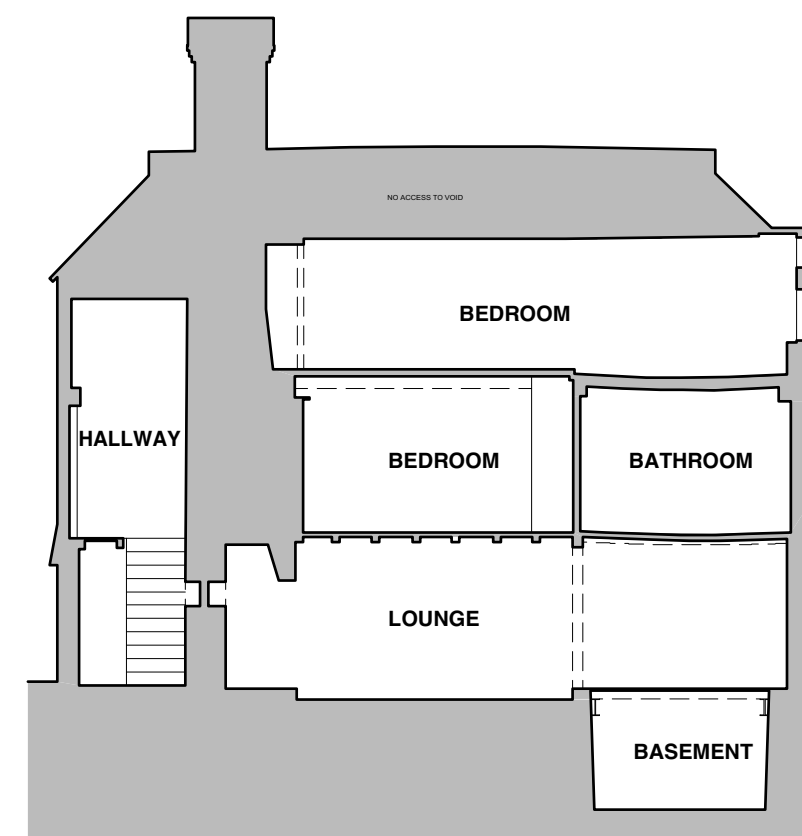



PROPOSED SECTION J-J

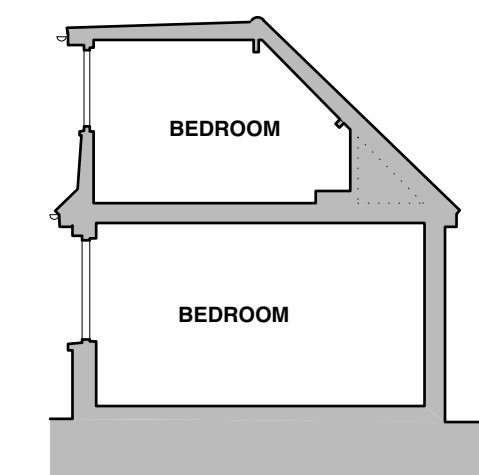

PROPOSED SECTION K-K

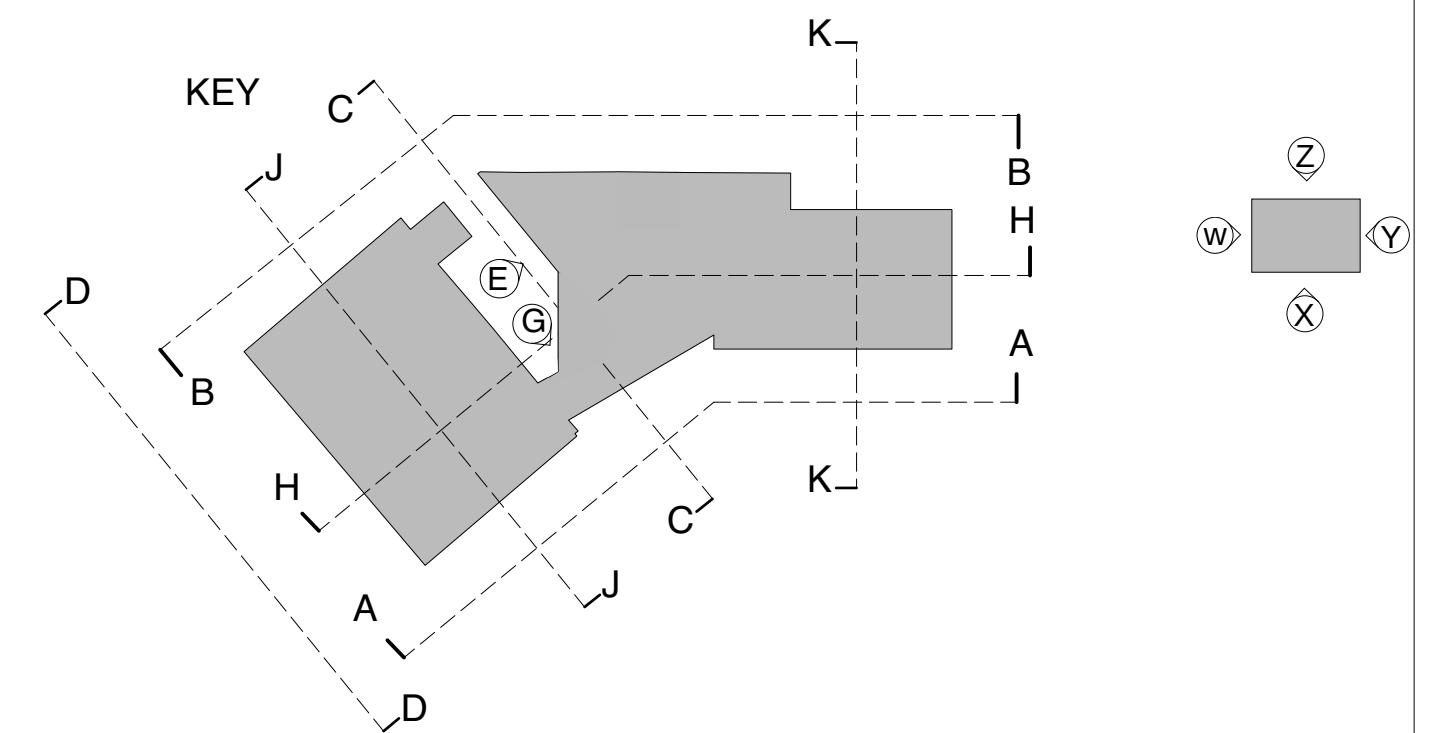

SCALE 1:100

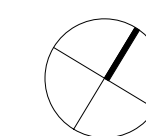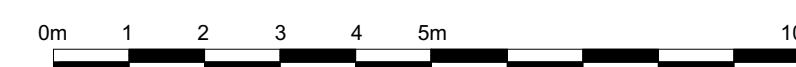

JAN 2025			
BOWLING ALLEY COTTAGE, THE GREEN, HORSTED KEYNES, RH17 7AP			
LISTED BUILDING			
PROPOSED ELEVATIONS AND SECTIONS			
Date	Jan '25	Scale	1:100 @ A1
Drawing Number			L-204h