


Plan showing visibility splays

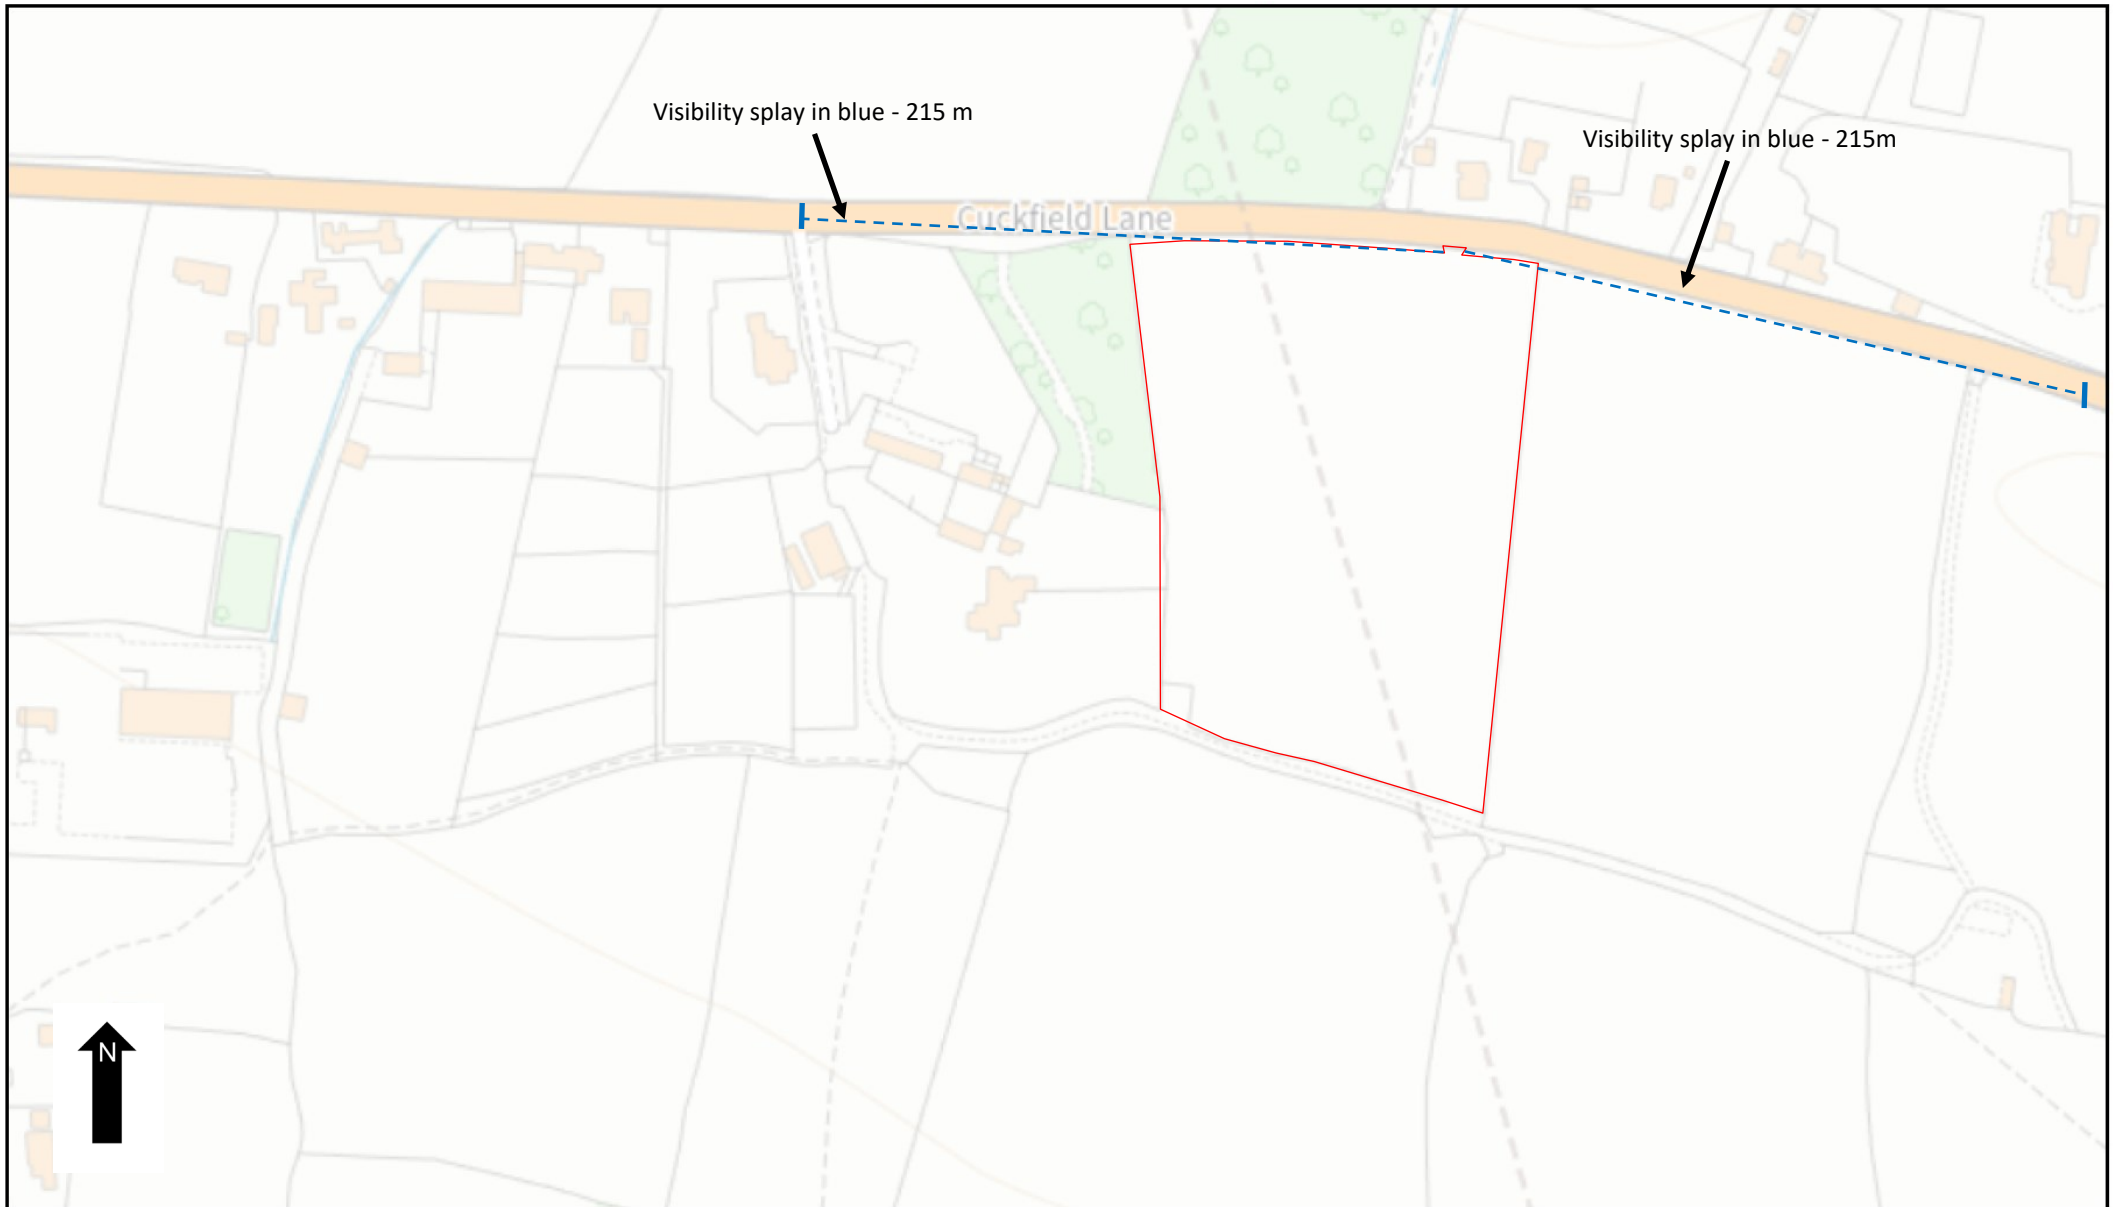

Scale 1:2500

0 35 70 105 140m

Plan no VS01

A4 paper