


Notes:

1. THE COPYRIGHT OF THIS DRAWING IS VESTED IN ARCHEVOLVE AND IT MAY NOT BE REPRODUCED IN WHOLE OR PART OR USED FOR THE MANUFACTURE OF ANY ARTICLE WITHOUT THE EXPRESS PERMISSION OF THE COPYRIGHT HOLDERS.
2. WORK TO FIGURED DIMENSIONS ONLY.
3. THIS DRAWING IS TO BE READ IN CONJUNCTION WITH ALL RELEVANT ARCHITECT'S, SERVICE ENGINEER'S AND ARCHEVOLVE AND SPECIFICATIONS.

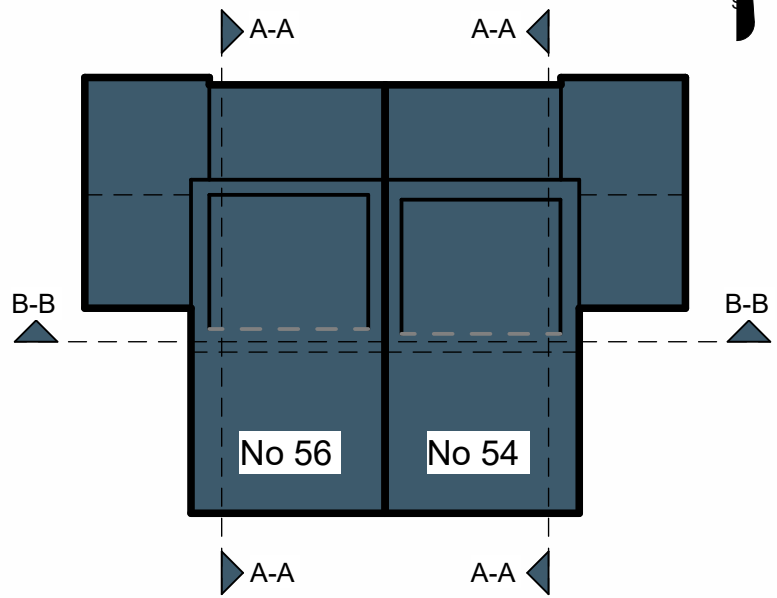

| Revision Number | Revision Description | Issued by | Revision Date |
|-----------------|----------------------|-----------|---------------|
|-----------------|----------------------|-----------|---------------|

DATE: 02/01/24 STATUS: PLANNING ISSUE SHEET SIZE: A1

SCALE: 1 : 50 DRAWN: AP CHECKED:

CLIENT: SITE ADDRESS: 54 & 56 Oak Tree Drive Hassocks BN6 8YD

REVISION:

DRAWING NO: APC/075/24/08

PROJECT NO: 54/560TD

DRAWING:

Loft Conversion

TITLE:

Proposed Sections




ARCHEVOLVE


// design @archevolve.co.uk

// www. archevolve.co.uk



// 07830 325566

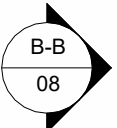


Proposed Section A-A (No54)  
1 : 50

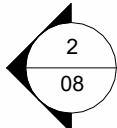

Proposed Section A-A (No56)  
1 : 50

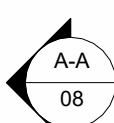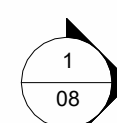

Proposed Section B-B  
1 : 50

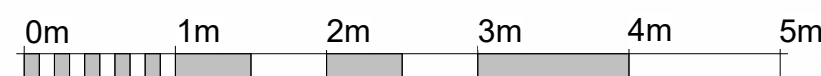

VISUAL SCALE 1:50 @ A1