


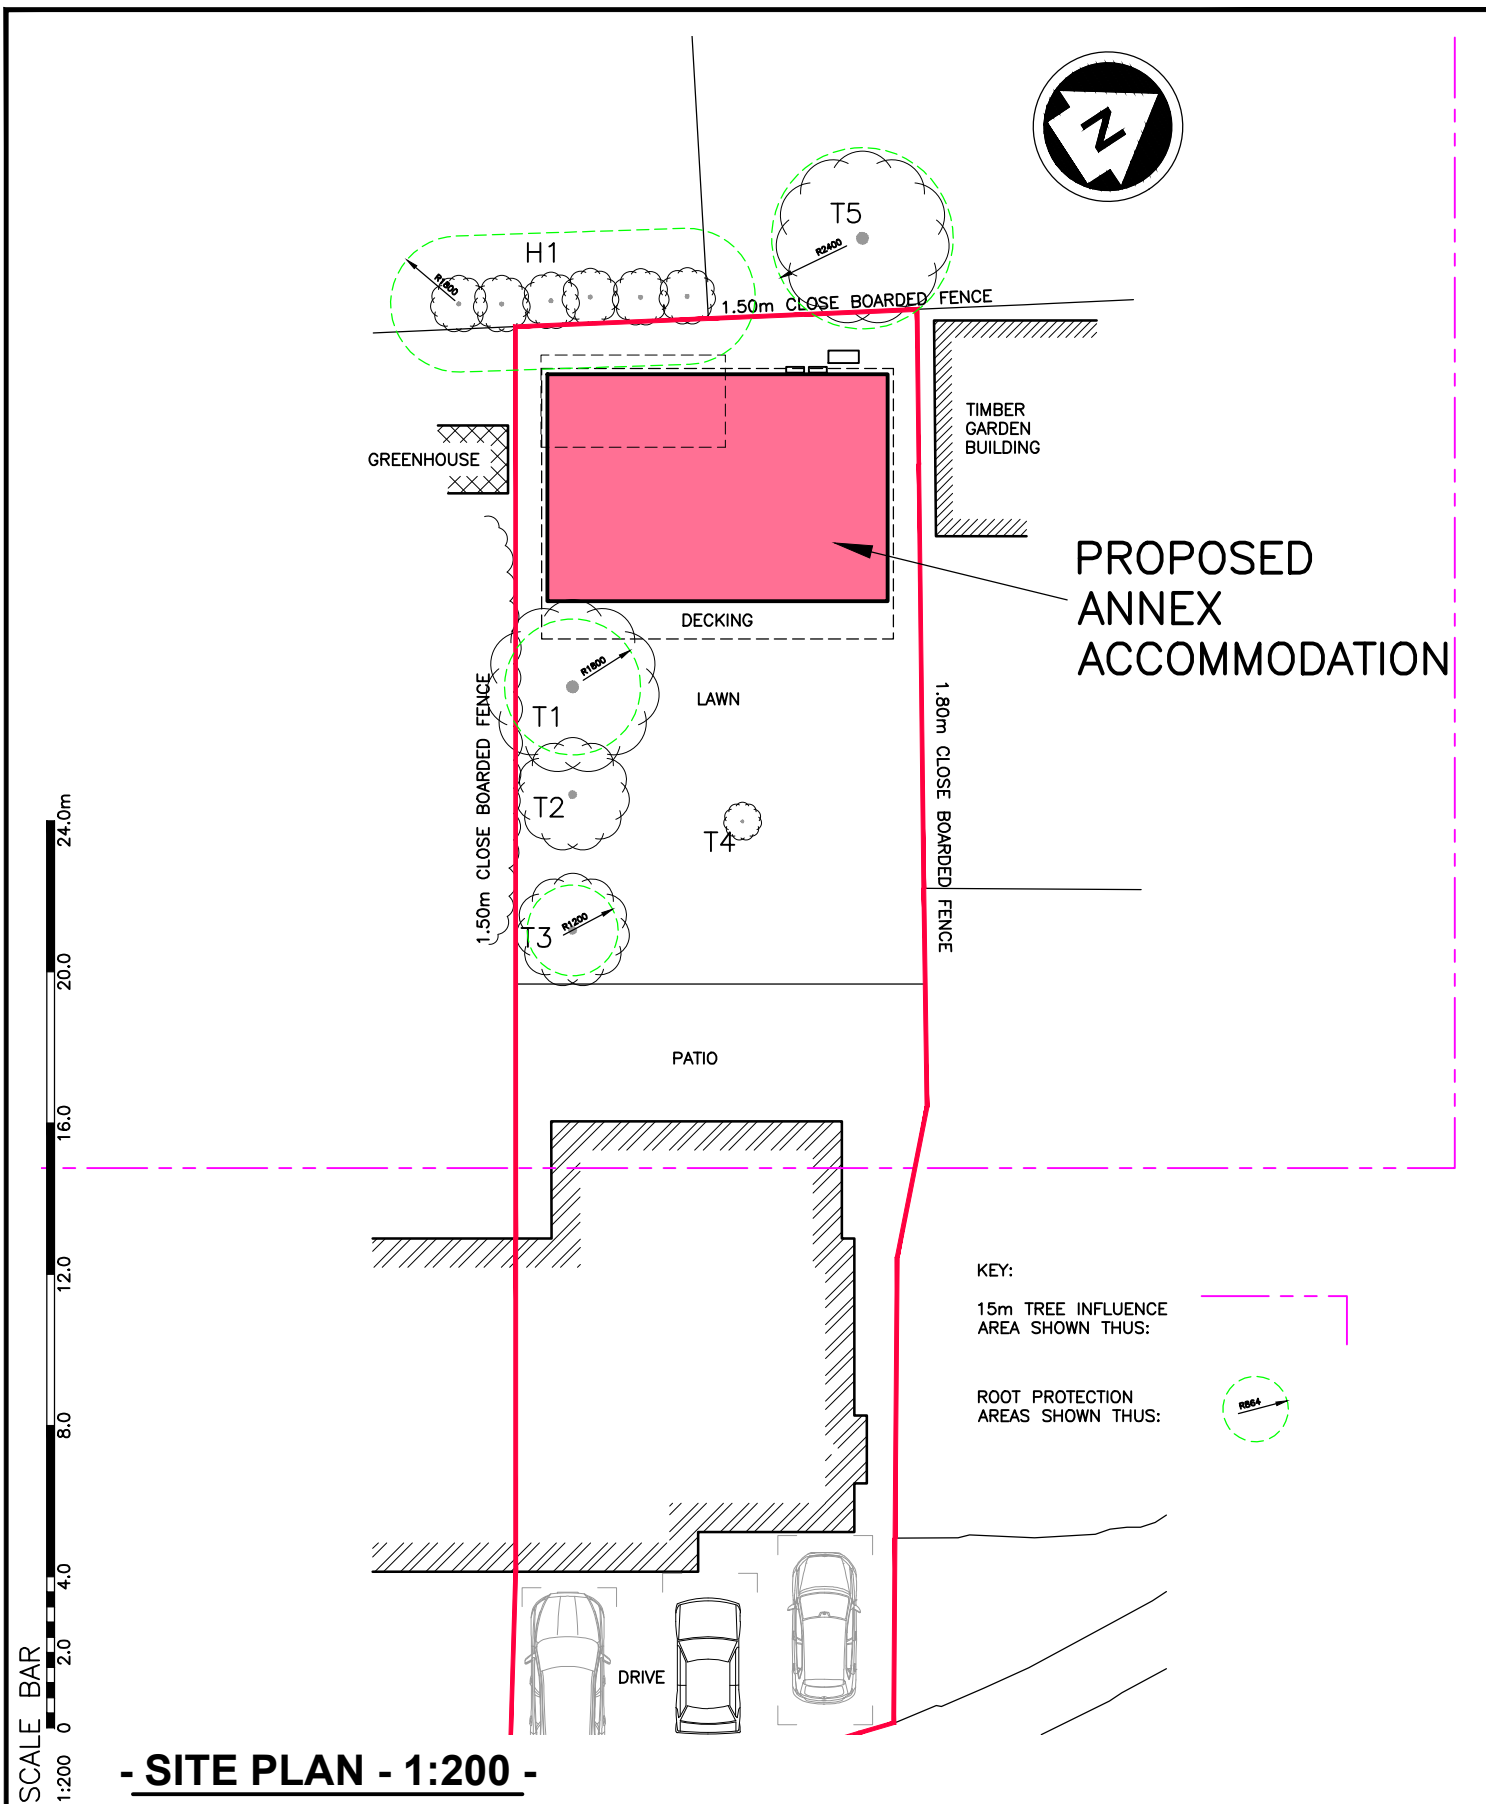

T. J. Evans Building Drawings & Technical Service Holly's Choice Spithurst Road Barcombe East Sussex BN8 5EF Telephone (01273) 400835 E-mail: Tim@TJEvansLtd.co.uk 	Client Mr & Mrs K Greenfield
	Job Title PROPOSED ANNEX ACCOMMODATION 8 WEST PARK ROAD HANDCROSS WEST SUSSEX RH17 6DN
	Drawing Title TREE PROTECTION PLAN Paper Size A4
	Date October 2026 Drawing No. 5 2 6 / 0 1 9 / 3 0 0