


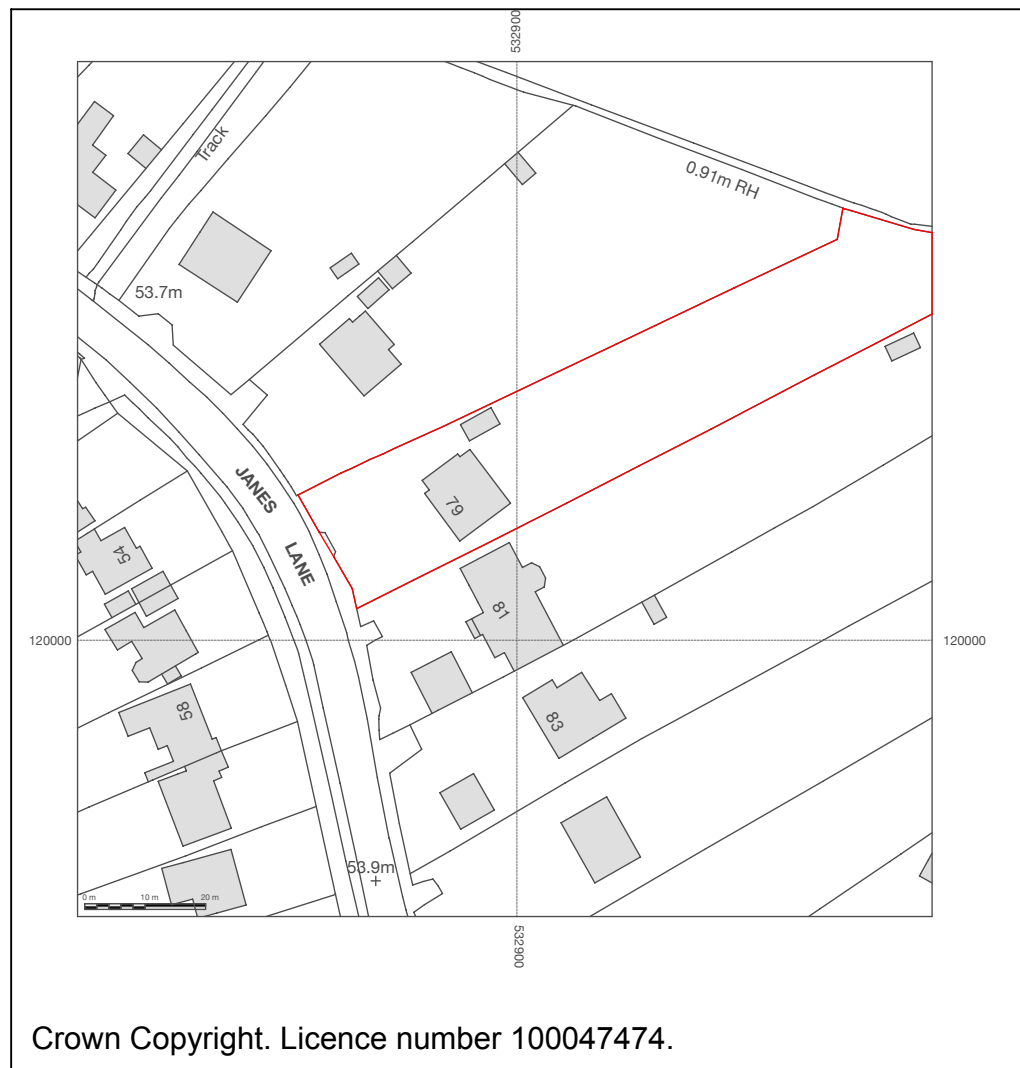


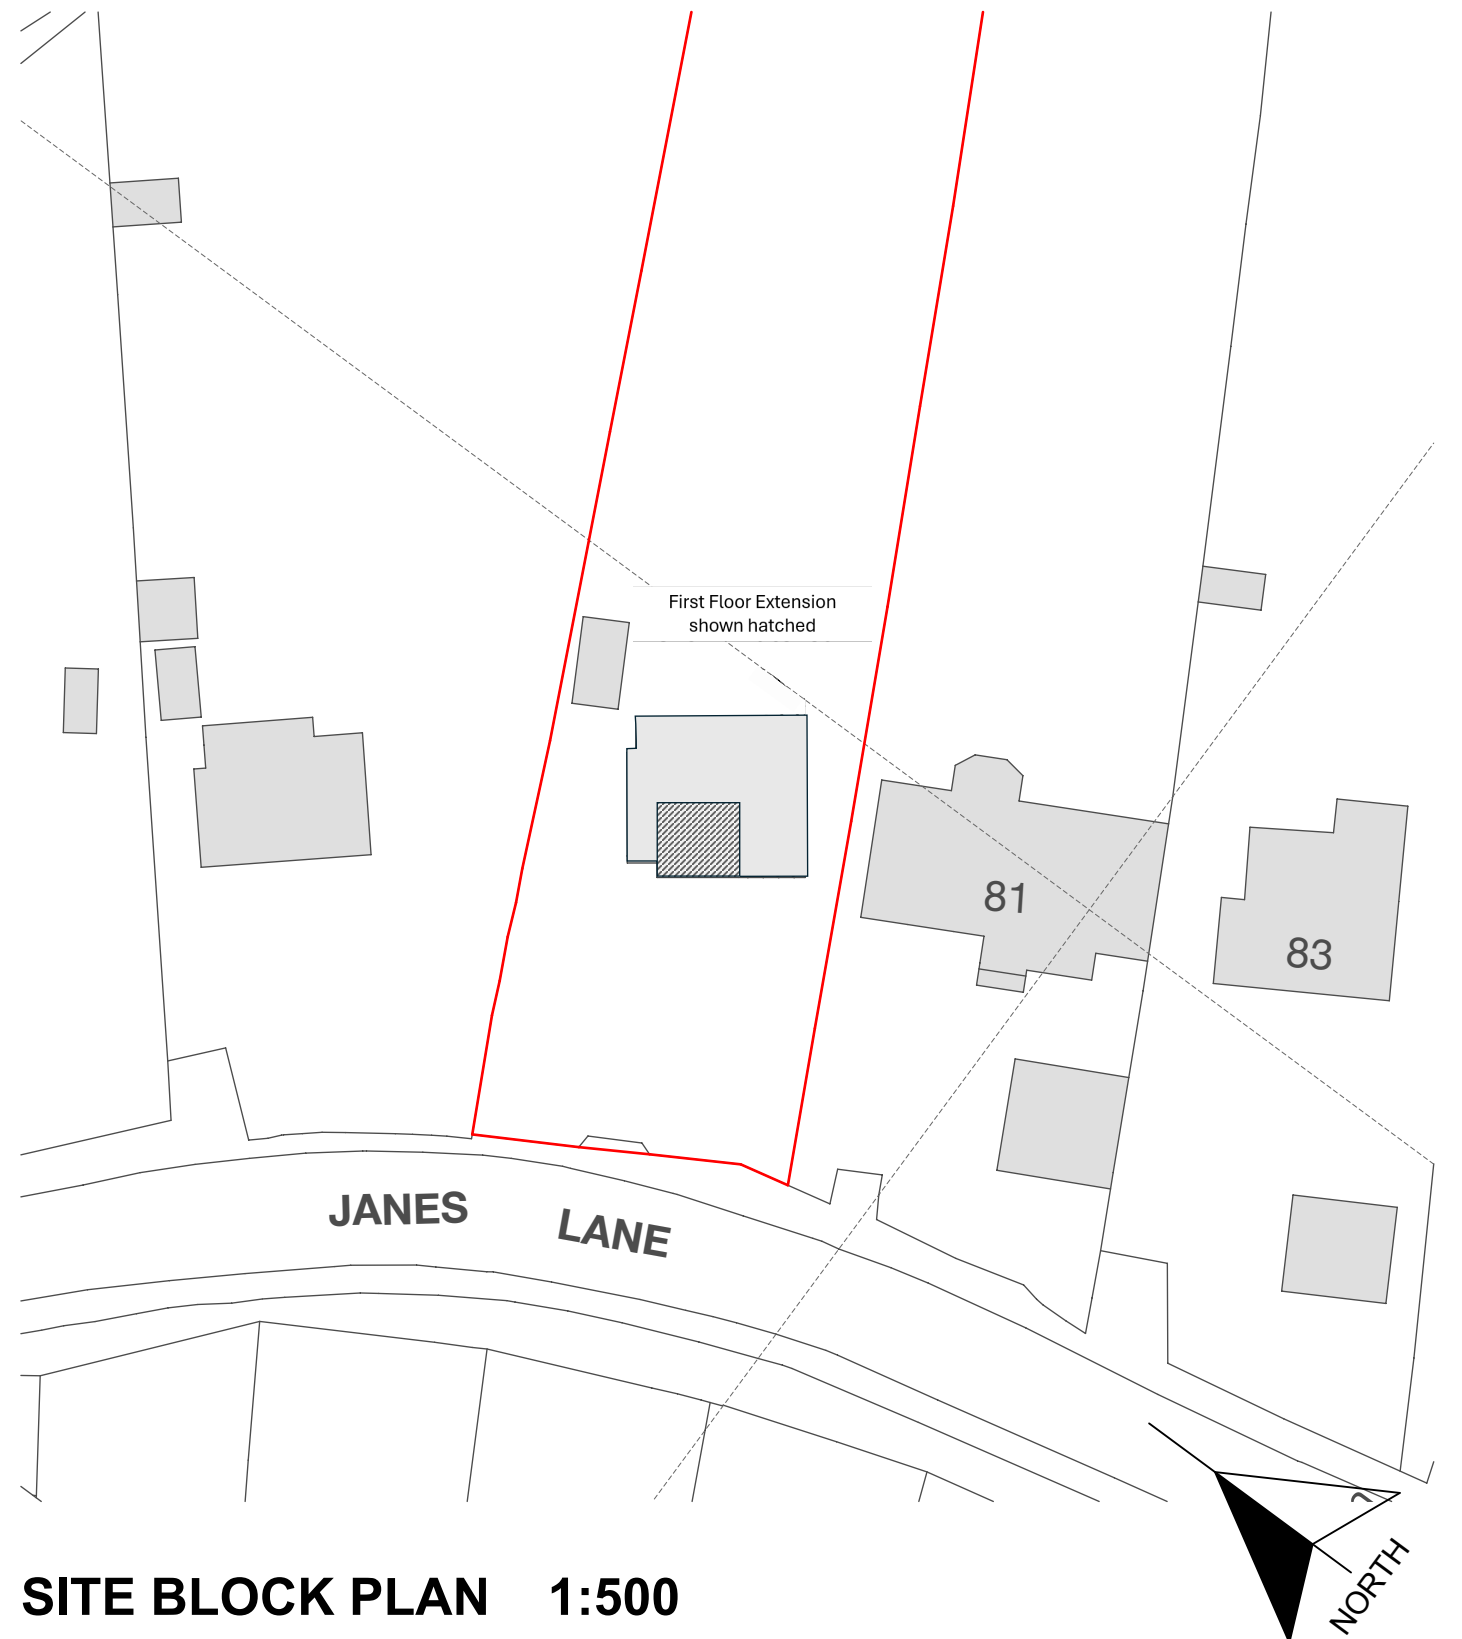

SITE LOCATION PLAN 1:1250

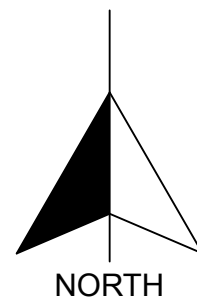

SITE BLOCK PLAN 1:500

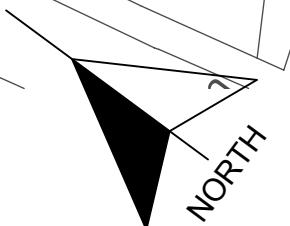

PROJECT: 79 Janes Lane, Burgess Hill, RH15 0QP

TITLE: Site Location Plan and Block Plan

DRAWING REF: 2026-79-007 Rev 0