


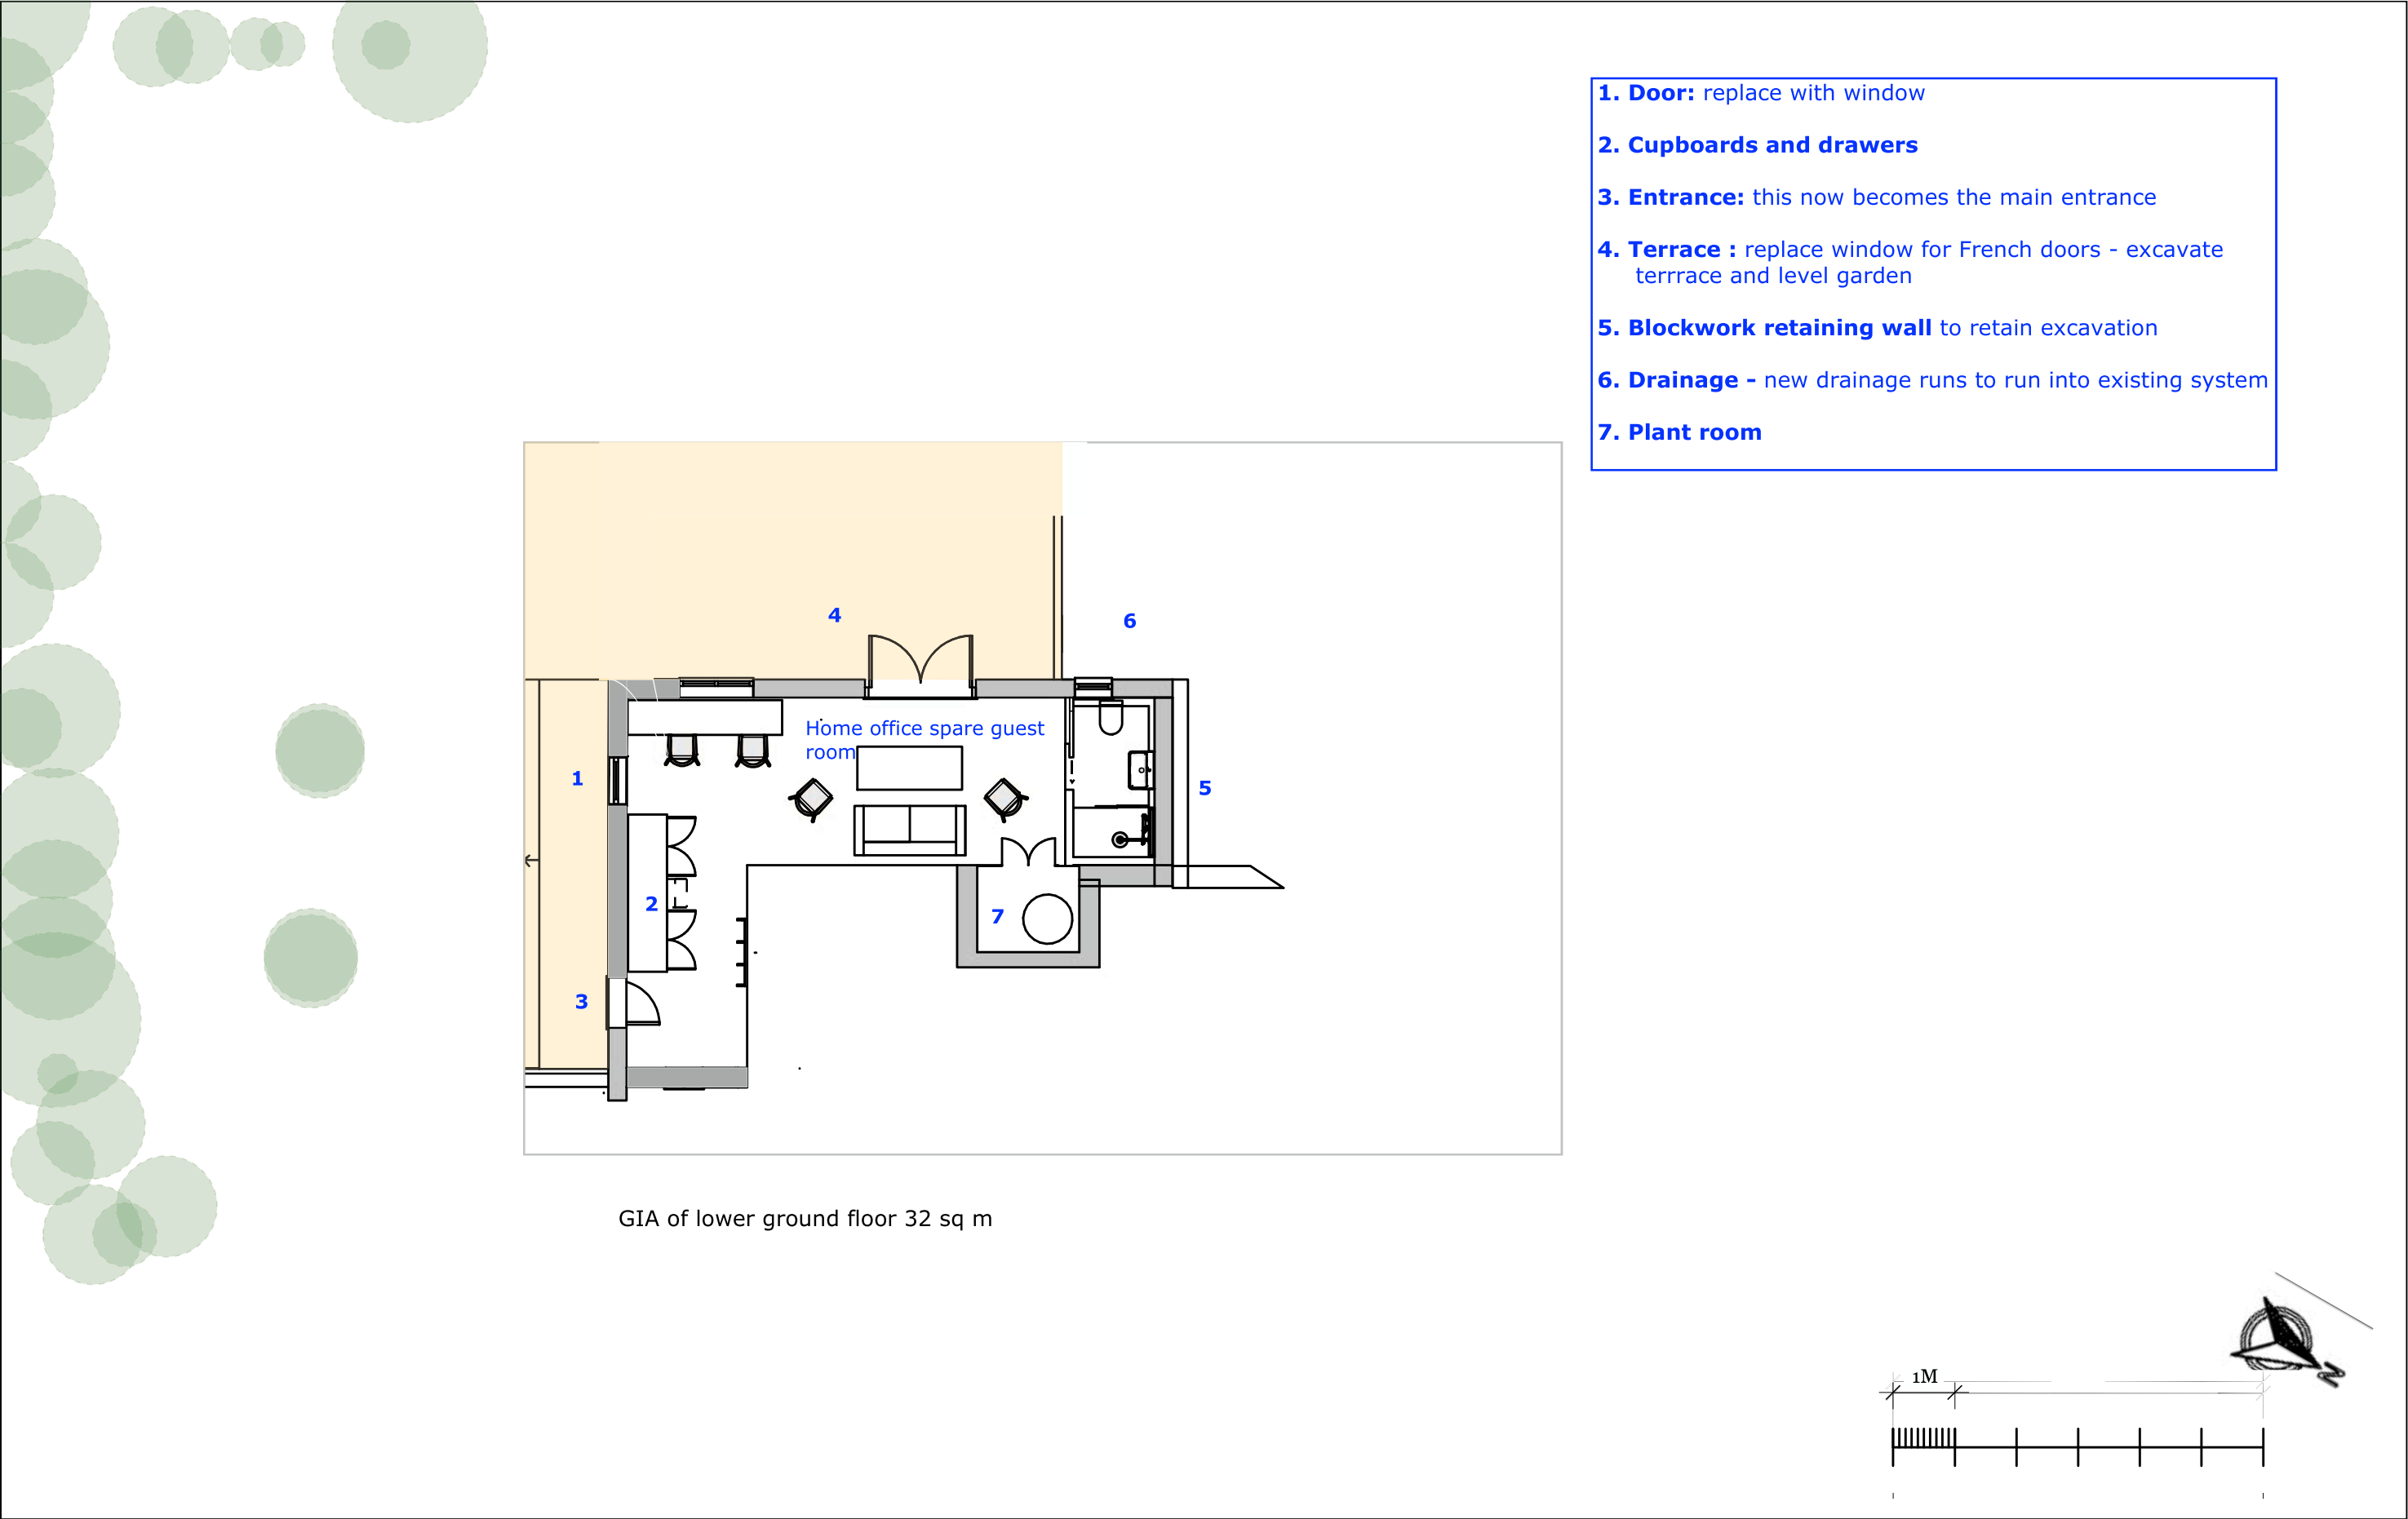

- 1. **Door:** replace with window
- 2. **Cupboards and drawers**
- 3. **Entrance:** this now becomes the main entrance
- 4. **Terrace :** replace window for French doors - excavate terrrace and level garden
- 5. **Blockwork retaining wall** to retain excavation
- 6. **Drainage** - new drainage runs to run into existing system
- 7. **Plant room**

GIA of lower ground floor 32 sq m

proposed lower ground floor	Magda Devaris - Interior Design	IMPORTANT: Check all measurements on site prior to construction or commencement of work. Measurements provided in this document are for information only and should not be relied upon for manufacture or installation. All appliance specifications should be taken from spec sheets provided directly by the clients.	
	Laeony and Mike - Greenworld - Ashurst Wood	SCALE: 1:100	TO SCALE @ A3