


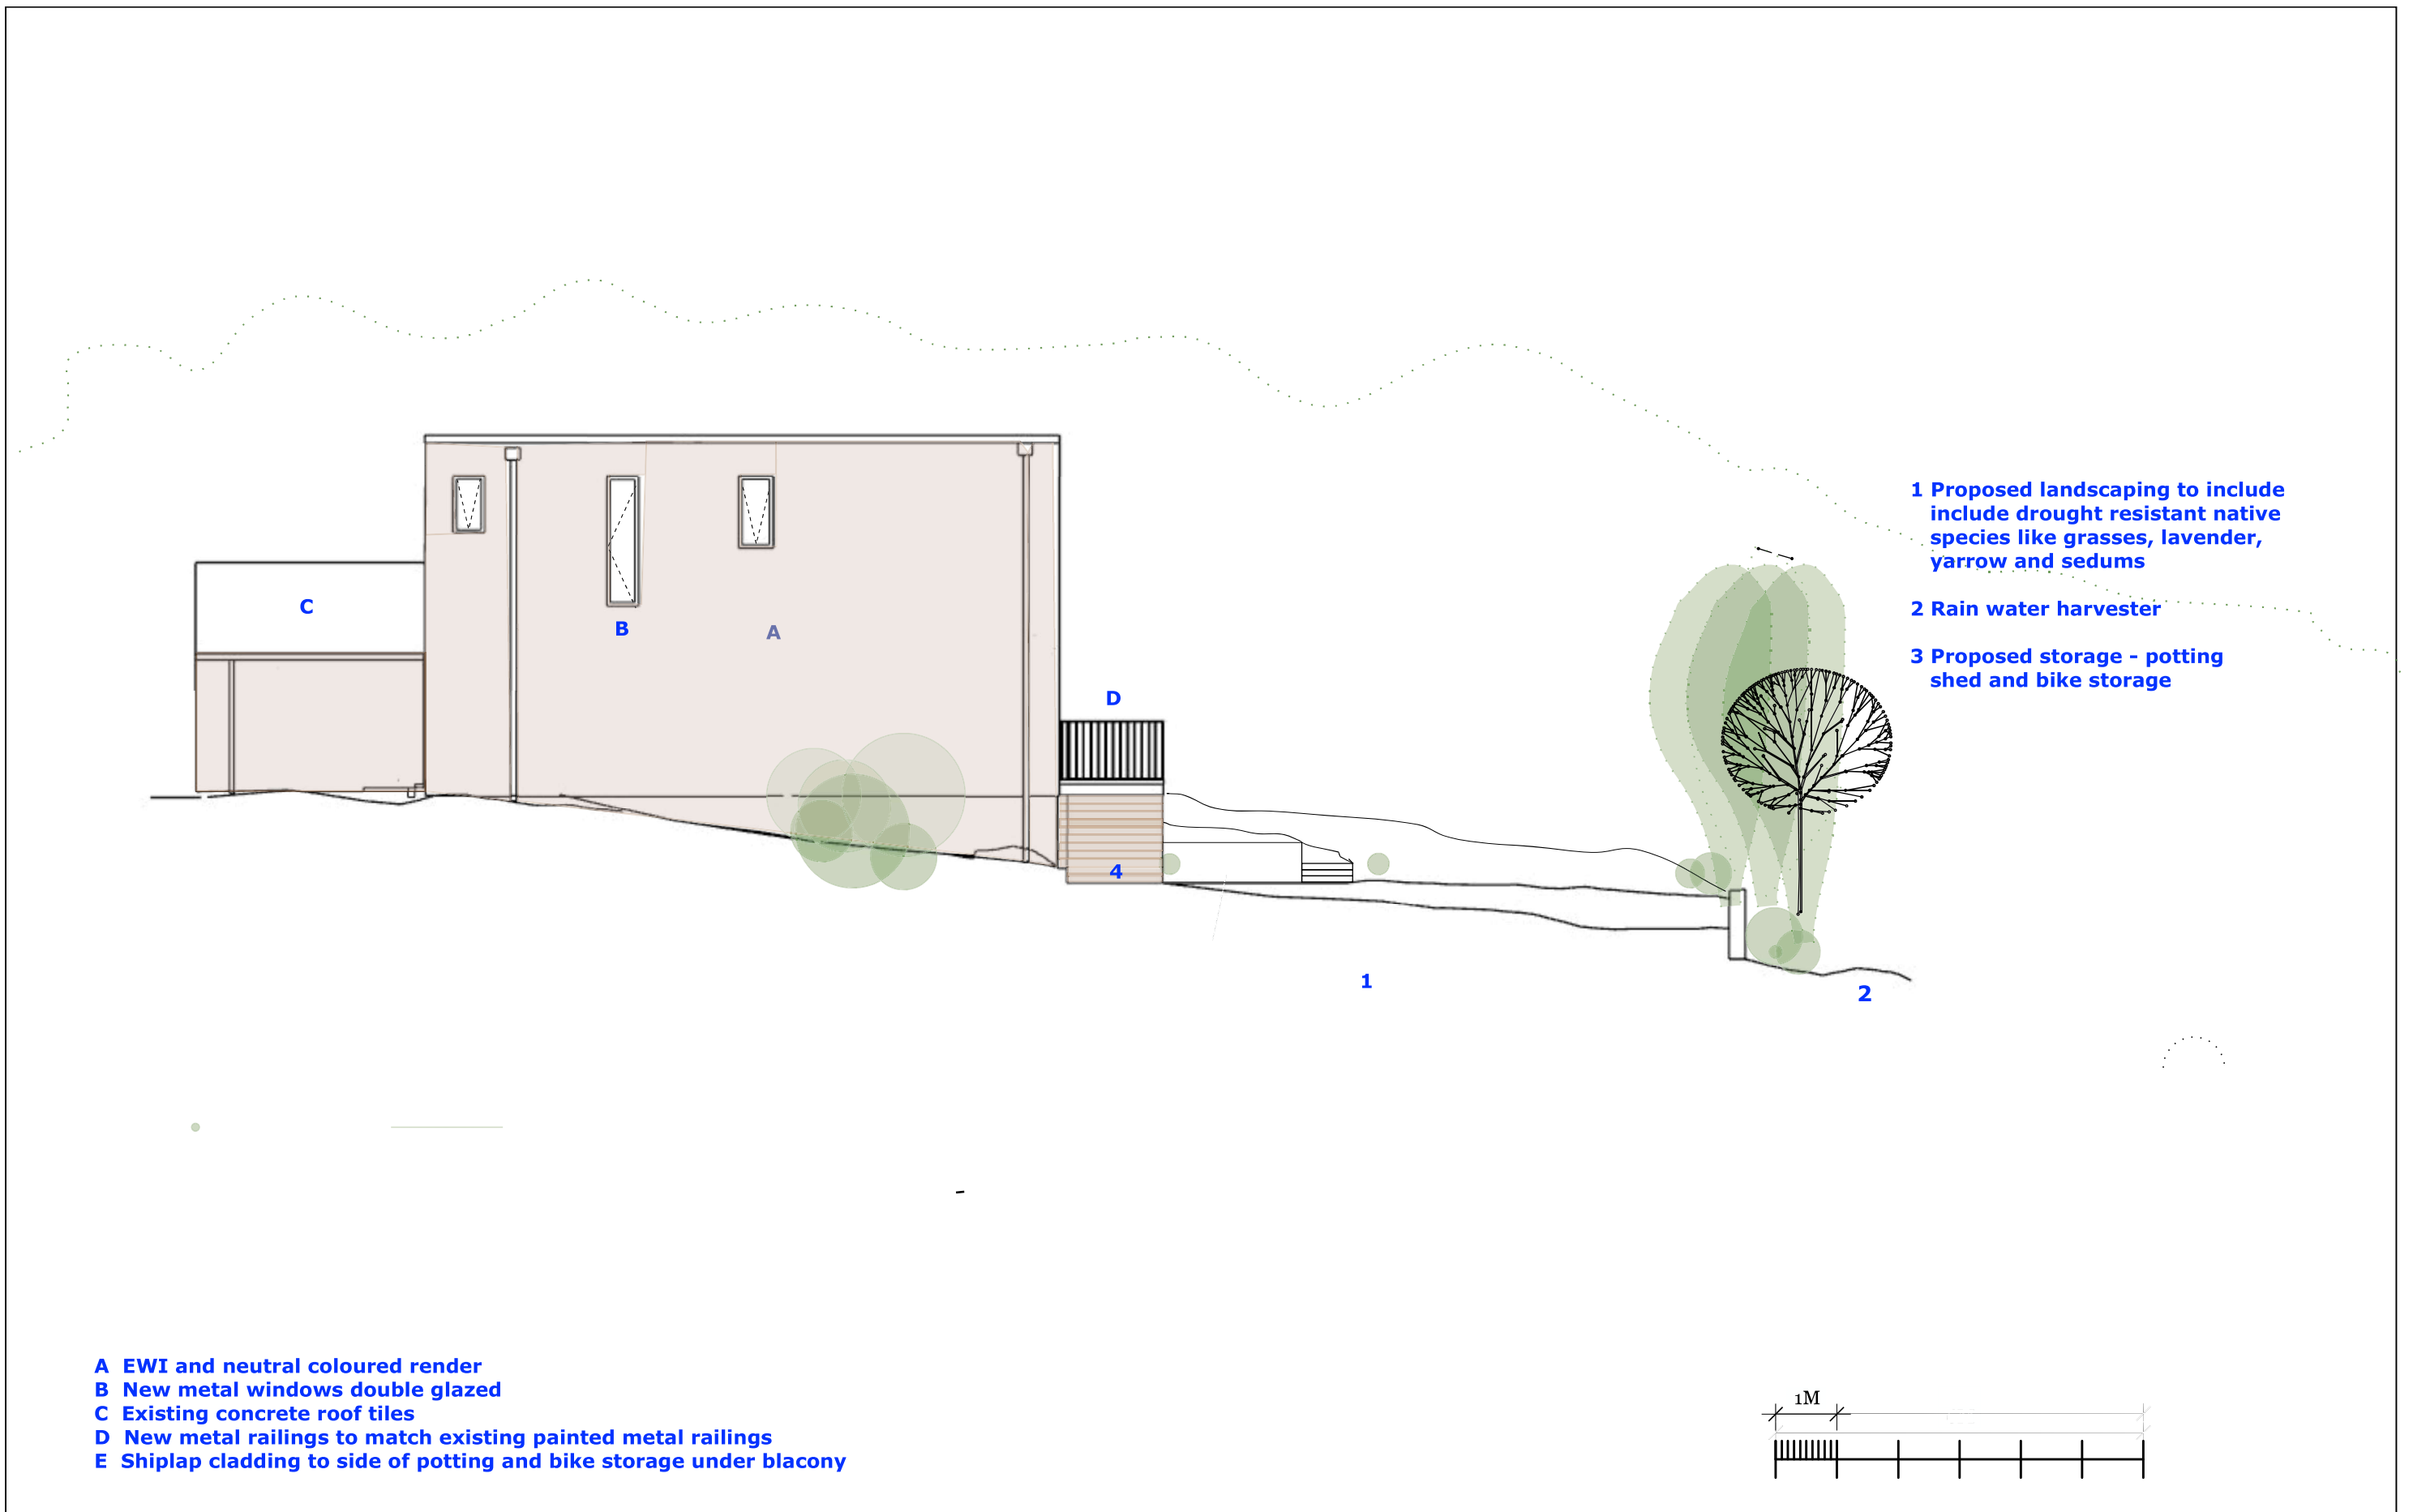

proposed elevation 3 - north west	Magda Devaris - Interior Design		IMPORTANT: Check all measurements on site prior to construction or commencement of work. Measurements provided in this document are for information only and should not be relied upon for manufacture or installation. All appliance specifications should be taken from spec sheets provided directly by the clients.		20
	Laeony and Mike - Greenworld - Ashurst Wood		SCALE: 1:100	TO SCALE @ A3	