




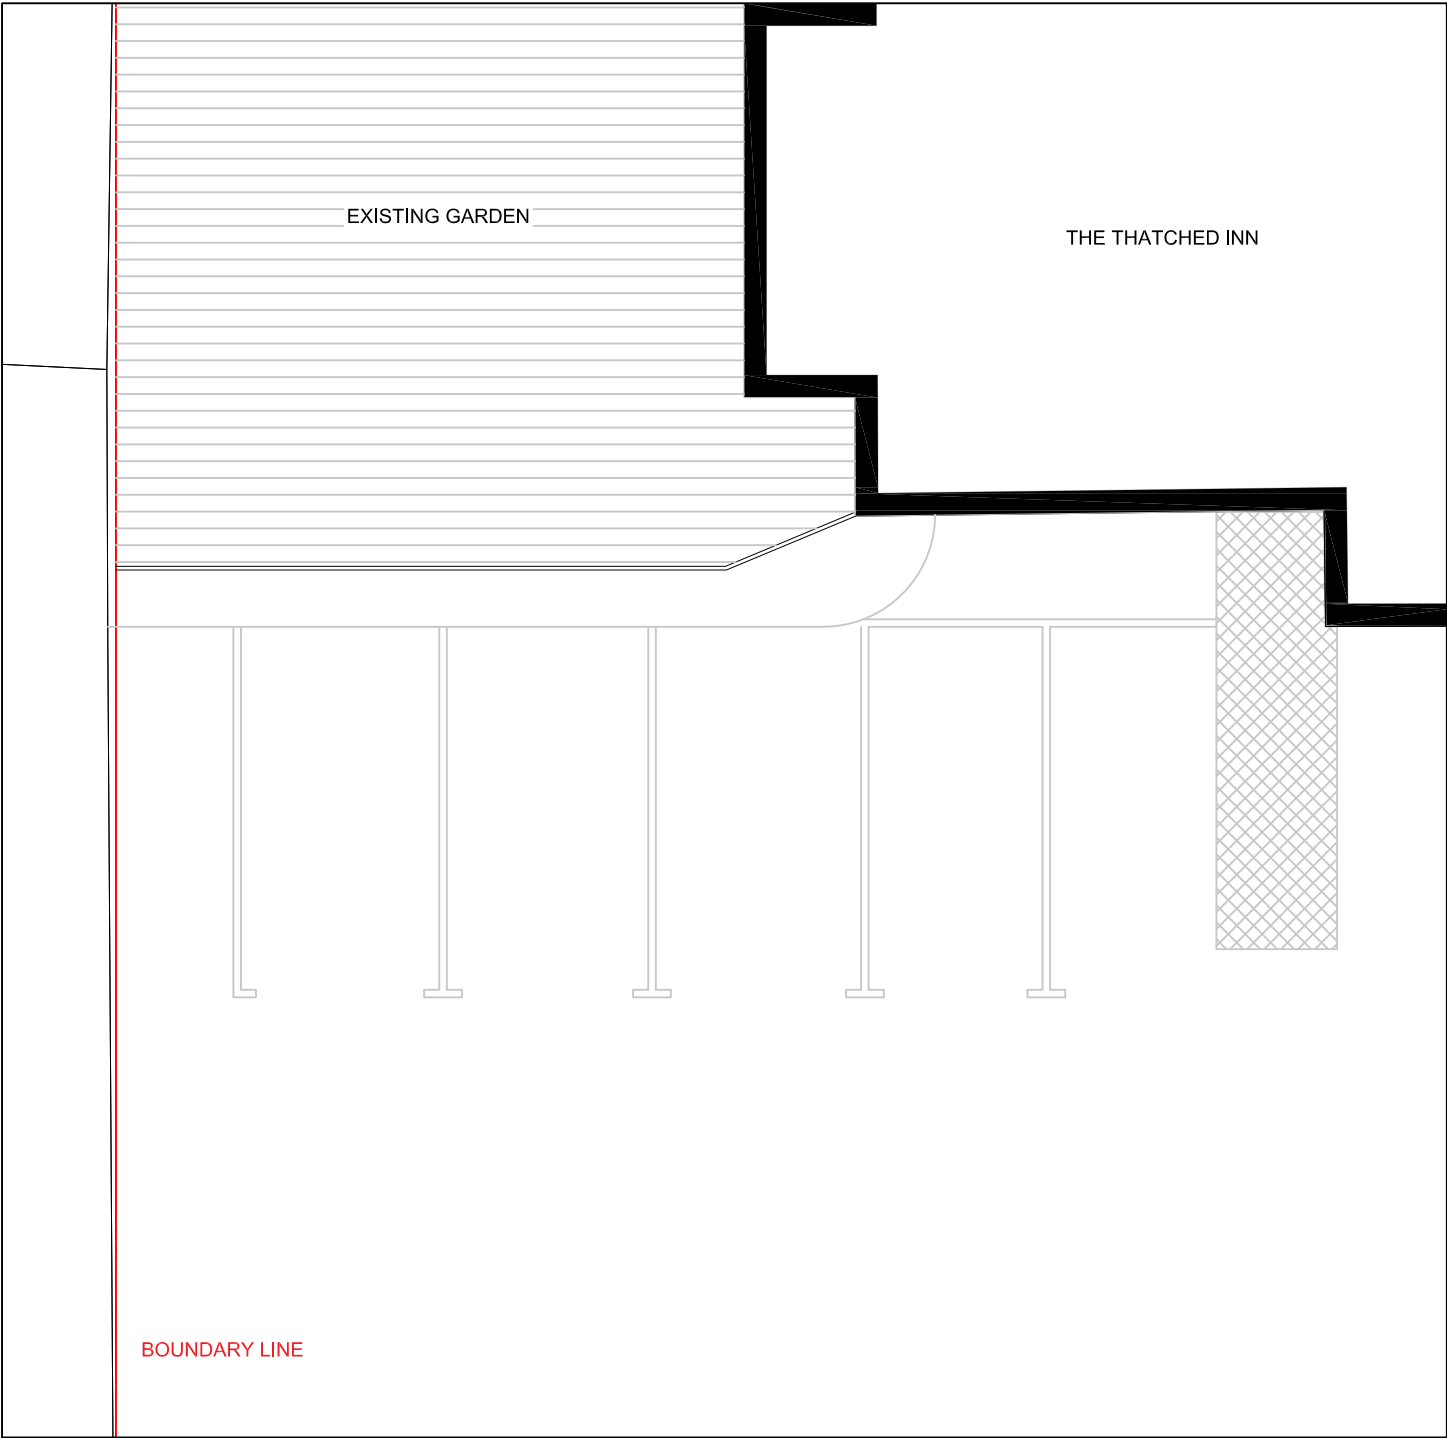

EXISTING PLAN
SCALE 1:100

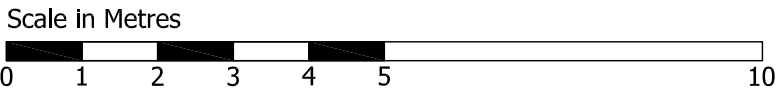

PROPOSED PLAN
SCALE 1:100

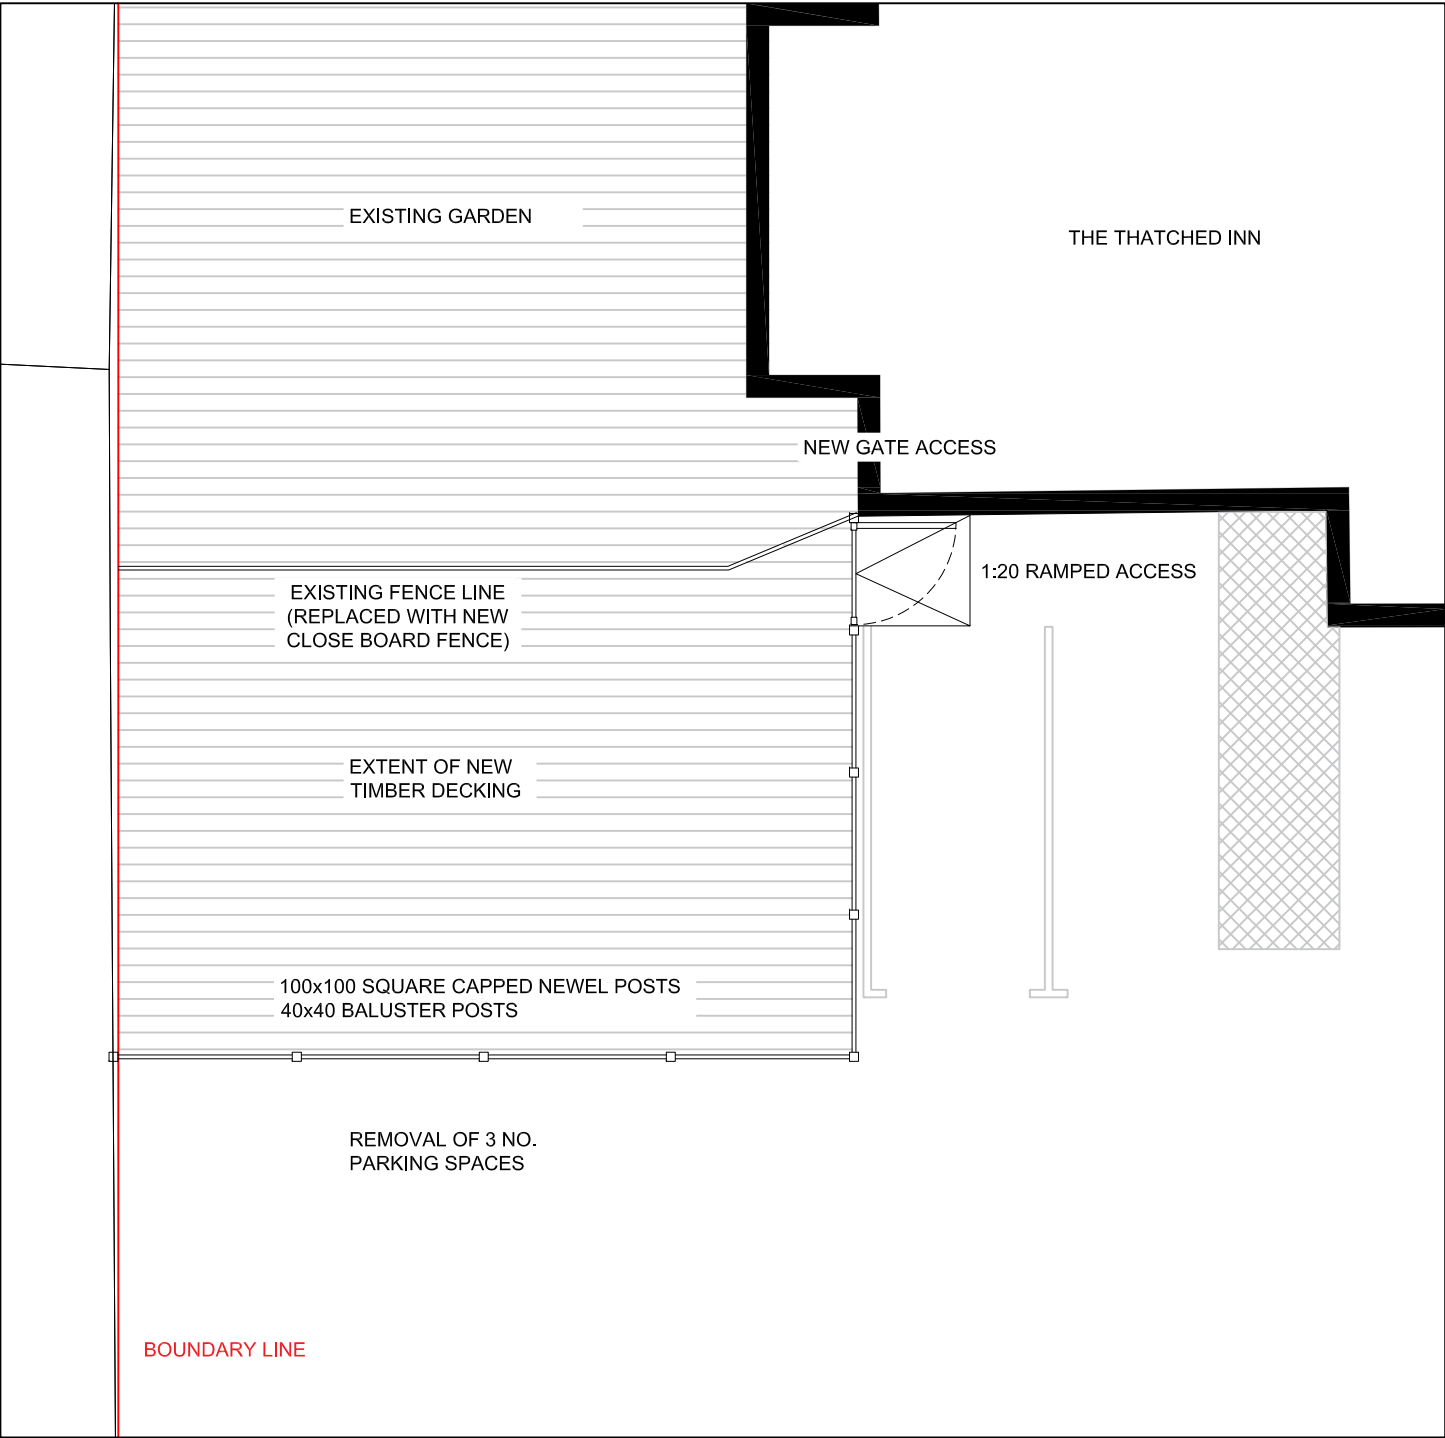

rev	description	date	dwn	chk
1	1 : 100 @ A3 drawn : GE check : BH issued : 02/06/25			

Client : James Fitzgerald	
Project : The Thatched Inn	
Drawing Name : Existing / Proposed Plans	
Drawing No. : 25006-PA-002	Rev : -