
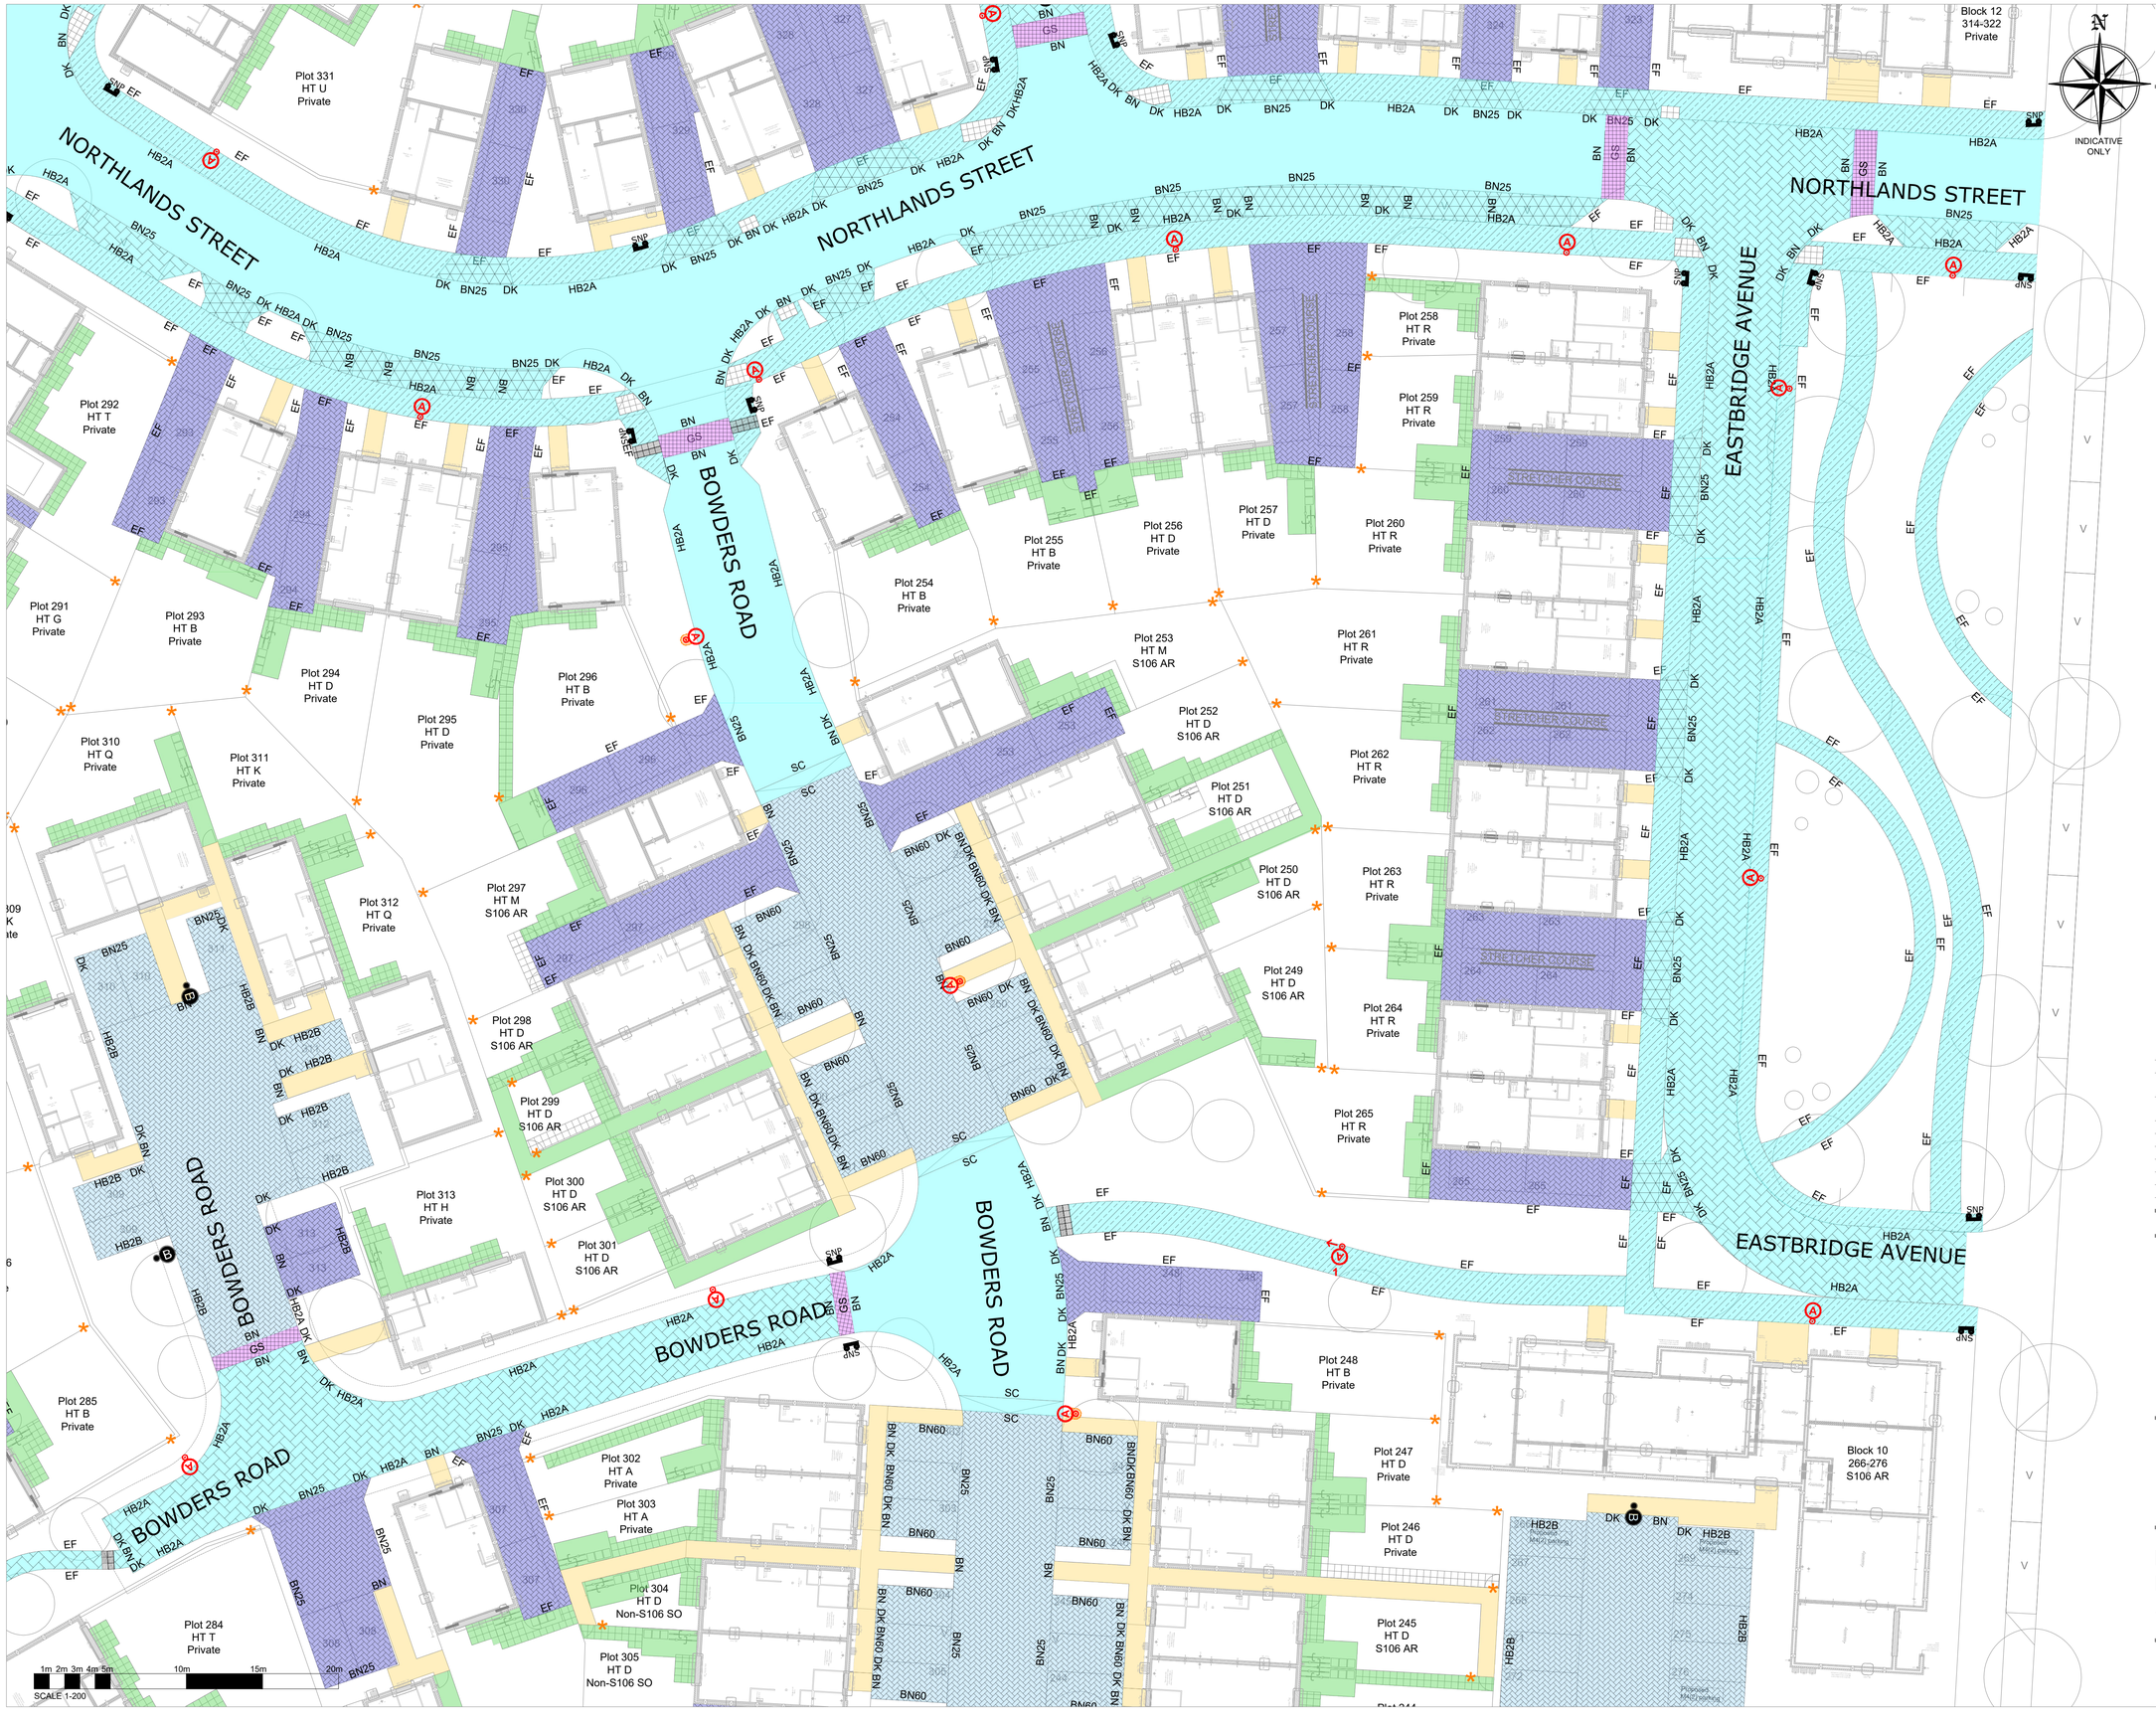


NOTES

1. DO NOT SCALE THIS DRAWING.
 WORK TO FIGURED DIMENSIONS ONLY.
 ALL DIMENSIONS ARE IN MILLIMETRES (mm)
 UNLESS NOTED OTHERWISE.
2. This drawing is to be read in conjunction with all relevant Architect's, Engineer's and Specialist's drawings and their respective Specifications.
3. All work to comply with the relevant British Standards, Codes of Practice and the Building Regulations.
4. Any discrepancies between all working drawings, specifications and schedules of all disciplines to be immediately notified to CTP for clarification/correction prior to construction of relevant structure.

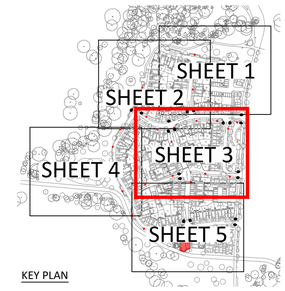

KEY PLAN

NOTE:

FOR KEYAND NOTES PLEASE REFER TO DRAWING A9472-CTP-00-XX-DR-C-1521

Note
Blocks to be laid at 45 degrees to the direction of travel

CDM 2015 RESIDUAL RISKS

1.
2.
3.
4.

The above residual risks are for non-standard hazards. It is assumed that a competent contractor familiar with the construction of this type of work will be appointed who will be aware of the standard hazards.

FOR CONSTRUCTION

Revision	Amendments	Date	Rev'd	Chk'd
C06	Road names and name plate locations added	23.05.24	SV	DK
C05	Plot numbers added to gardens & parking bays	11.03.25	SF	DK
C04	Drawing renamed and "Hedgehog Highway" paths marked	17.02.25	SF	DK
C03	EF Kerb removed as discussed	17.12.24	AM	DK
C02	Amendment based on WSCC comments	09.12.24	AM	DK
C01	Construction Issue	22.11.24	AM	DK
T03	Update based on WSCC comments	04.10.24	SM	DK
T02	Revised to comments	08.08.24	AM	DK
T01	Tender Issue	25.07.24	AM	DK

Created by: AM | Date created: June 2024 | Discipline: CIVIL

consulting engineers
Suffolk House 154 High Street
Sevenoaks Kent TN13 1XE UK
UK: +44 (0)1732 740195
www.ctp-llp.com

Project Title:

BURGESS HILL
PHASE 3

Drawing Title:

HARD LANDSCAPING
LAYOUT
SHEET 3 OF 5

Drawing Number: A9472-CTP-00-XX-DR-C-1522 C06

Scale: 1:200 @A1 Unless Noted Otherwise

Revision