



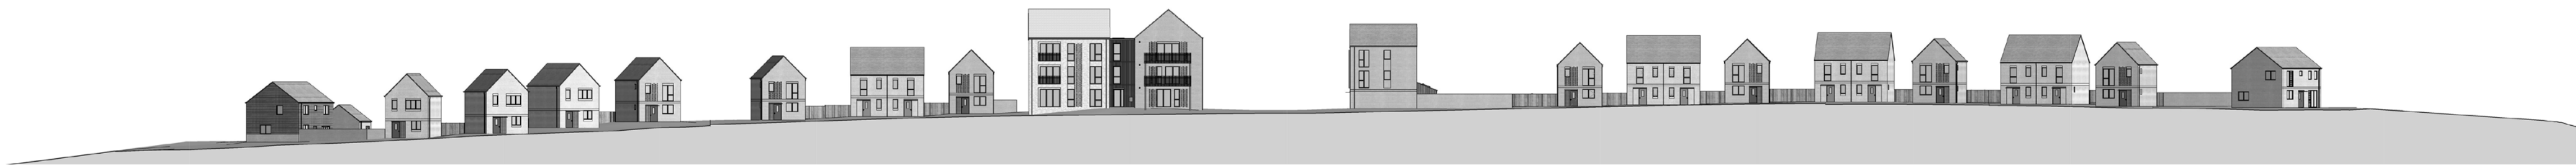

Secondary Street Long Elevation - Elevation 1

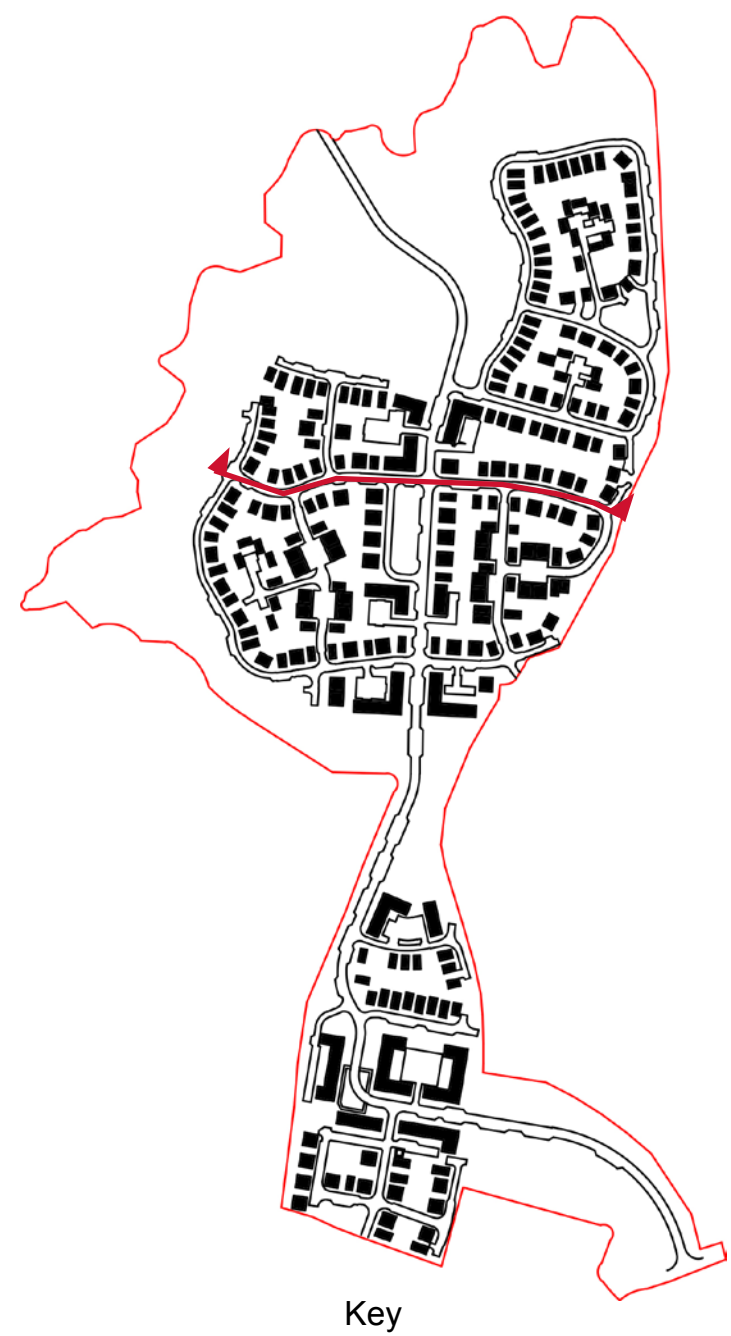

Secondary Street Long Elevation - Elevation 2



Spine Road - 1:1000