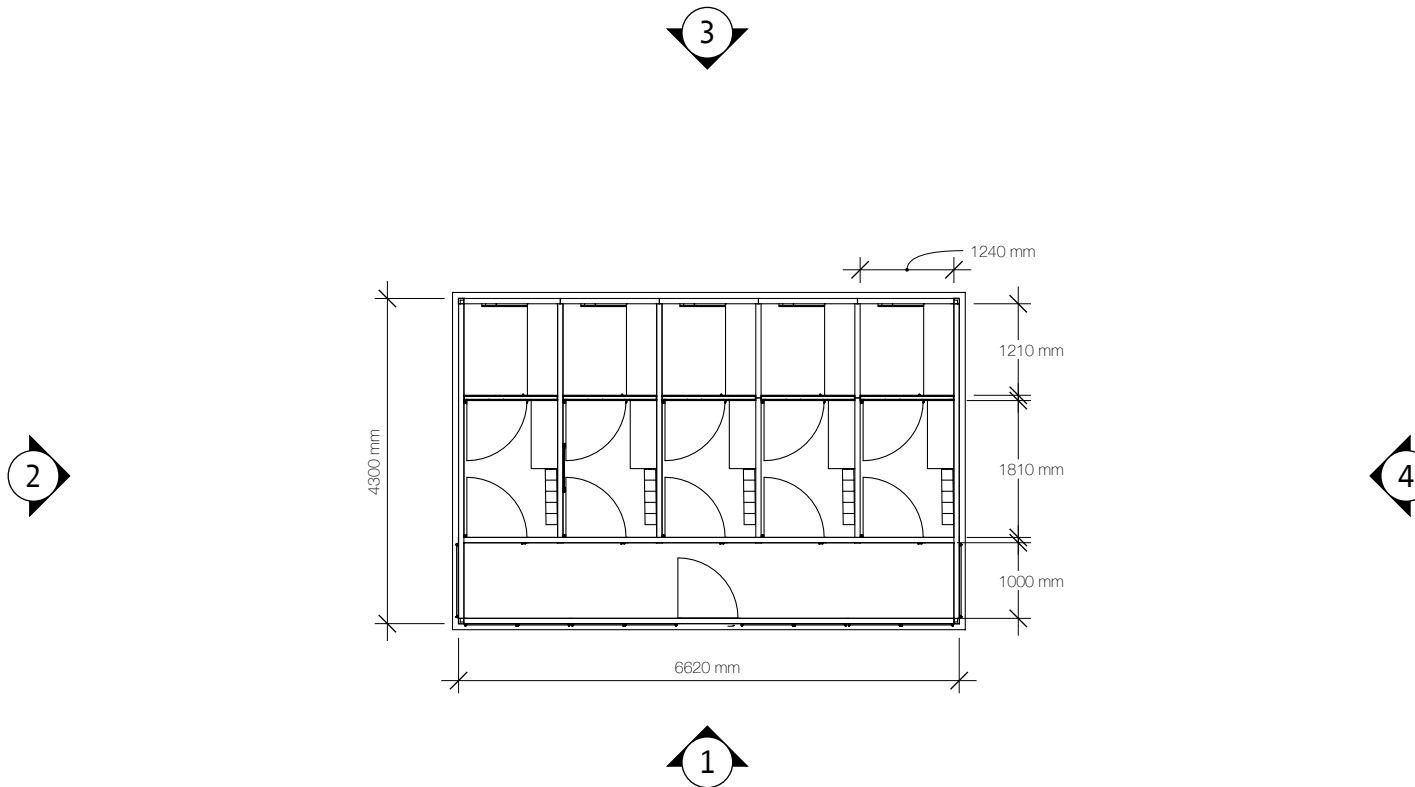


Scale: 1:100

Job Number: TBC
PO:
Date: 25 May 2022
Page: 1

Drawing: Nardine Moss - 25-05-22
 Proposed 5 berth cattery to a standard cattery licence specification. Materials will be PVCu framework, toughened safety glass, insulated panel, PawSafe Mesh, solid insulated roof.