
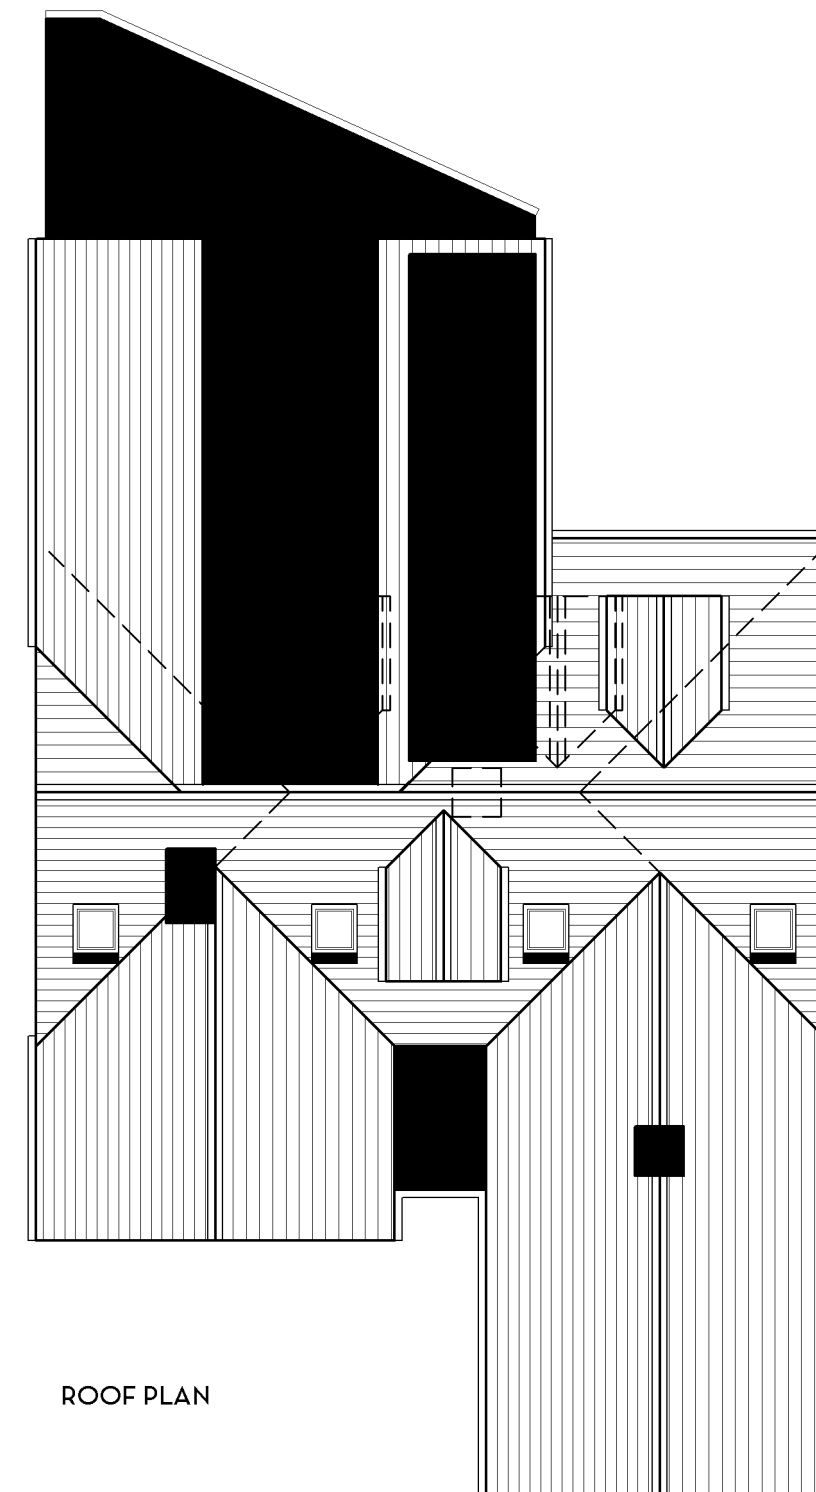
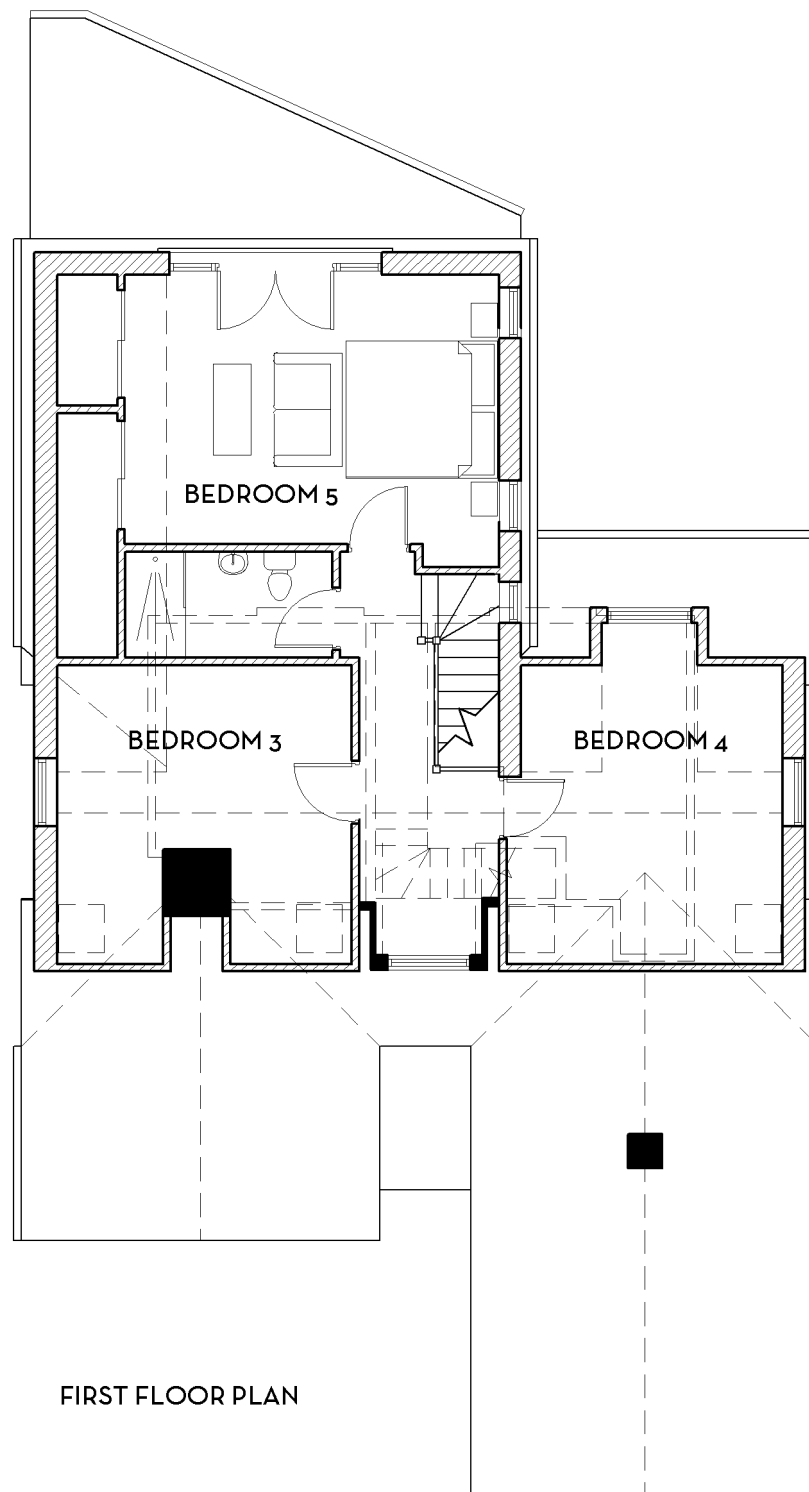
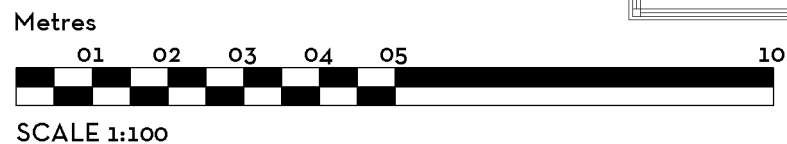


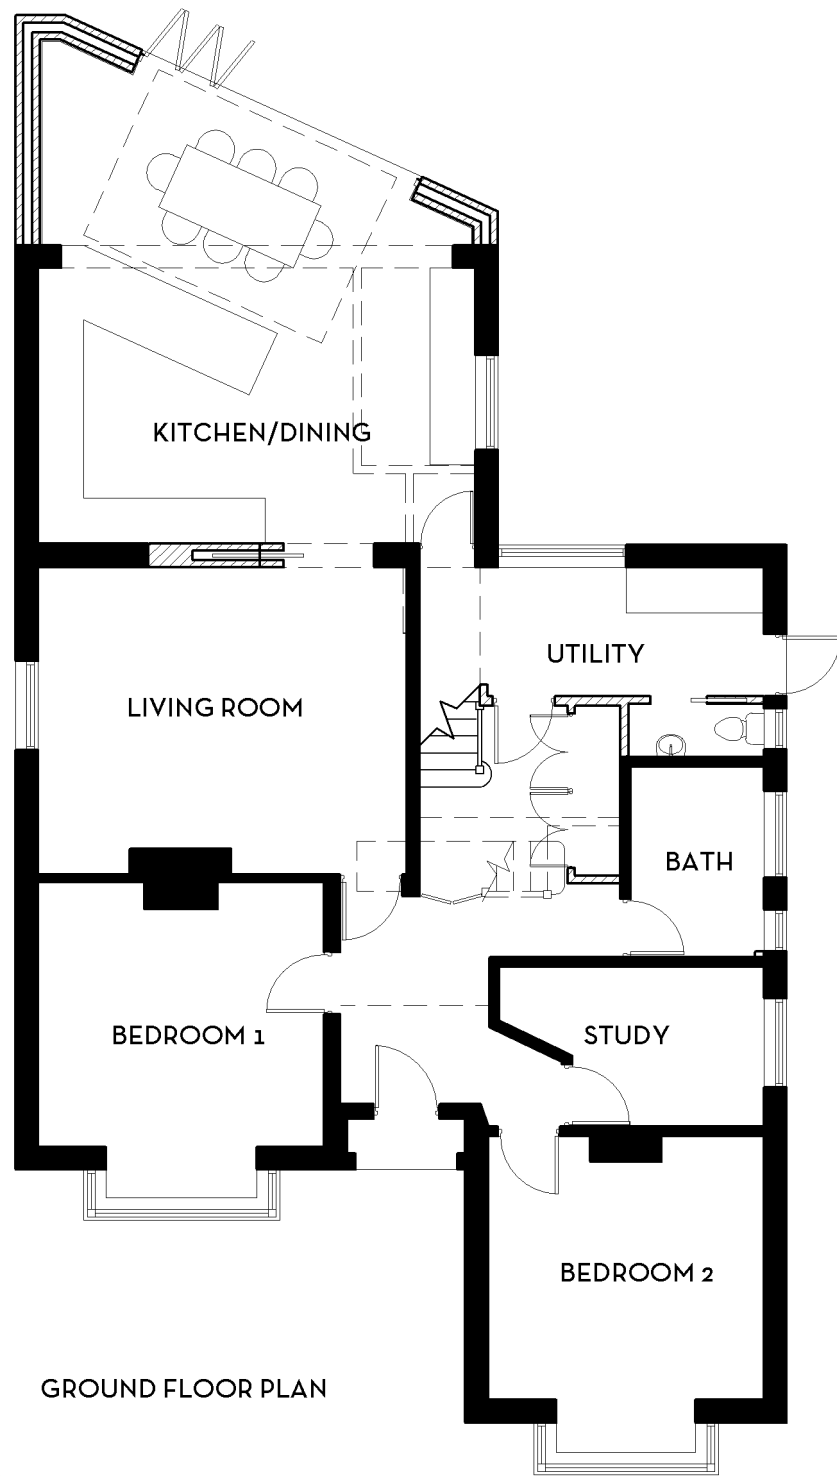

| REVISIONS |          |                 |       | DESIGN INTENT ONLY<br>NOTES FOR CONSTRUCTION:   |   |  |  | KM ARCHITECTURE<br>CHARTERED ARCHITECT                      |  | job                 |  | title             |            |
|-----------|----------|-----------------|-------|---|---|--|--|-------------------------------------------------------------|--|---------------------|--|-------------------|------------|
| ref       | date     | description     | drawn |   |   |  |  |                                                             |  |                     |  |                   |            |
| A         | 20/12/24 | UTILITY AMENDED | KMM   | 1. Dimensions shall be checked and verified prior to work being commenced on site.   | 46 VALEBRIDGE DRIVE<br>BURGESS HILL<br>WEST SUSSEX<br>RH15 0RW<br><br>07862 093 254<br>kelly@kmarchitecture.co.uk<br>www.kmarchitecture.co.uk |  |  | 51 LEYLANDS ROAD<br>BURGESS HILL<br>WEST SUSSEX<br>RH15 8AF |  | PLANNING<br>DRAWING |  | PLANS AS PROPOSED |            |
|           |          |                 |       | 2. This drawing is issued for the sole and exclusive use of the named recipient. Distribution to any third party is on the strict understanding that no liability is accepted by KM Architecture for any discrepancies, errors or omissions that may be present and no guarantee is offered as to the accuracy of the information shown. |   |  |  |                                                             |  |                     |  | scale             | 1:100 @ A3 |
|           |          |                 |       |   |   |  |  |                                                             |  |                     |  | date              | 18/12/24   |
|           |          |                 |       |   |   |  |  |                                                             |  |                     |  | drawn             | KMM        |
|           |          |                 |       |   |   |  |  |                                                             |  |                     |  | checked           | XX         |
|           |          |                 |       |   |   |  |  |                                                             |  |                     |  | drawing number    | 2076_00_13 |
|           |          |                 |       |   |   |  |  |                                                             |  |                     |  | revision          | A          |