




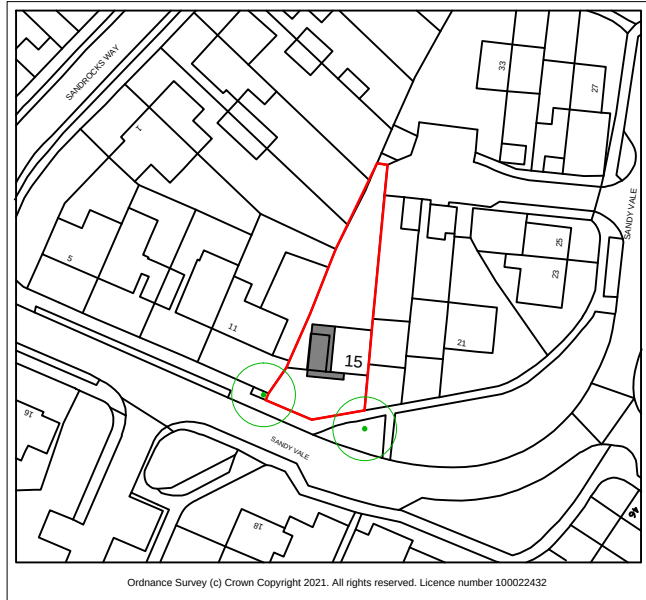

Location Plan

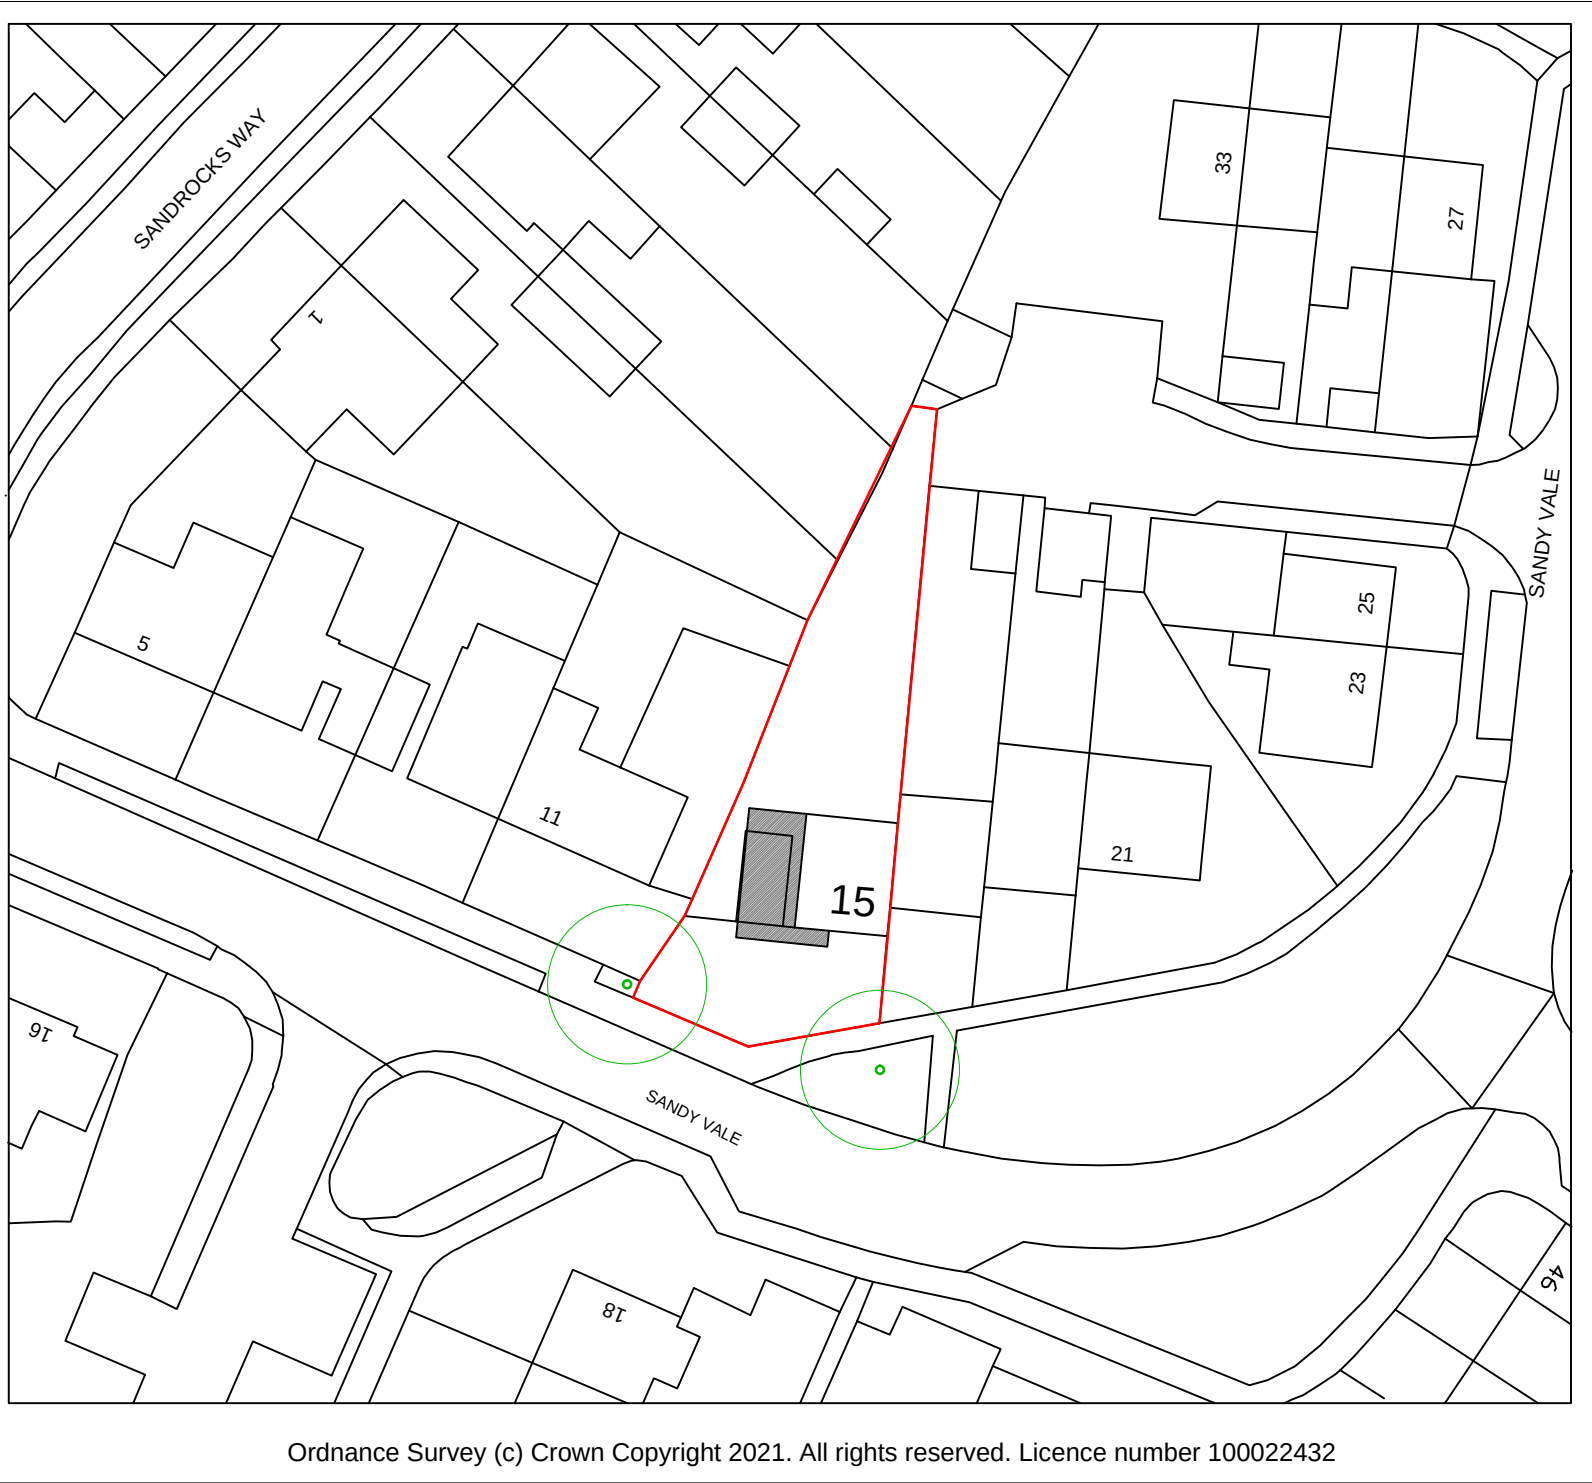

Block Plan

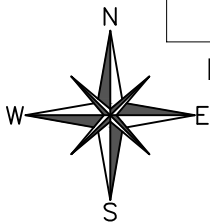

	 A.D. ARCHITECTURAL DESIGN LTD	Project Title: 15 Sandy Vale, Haywards Hetah, RH16 4JH	Drawing Title: 15 SV_00 Location and Block plan As Proposed	Rev:	10th October 24
					Scale As Noted at A3