
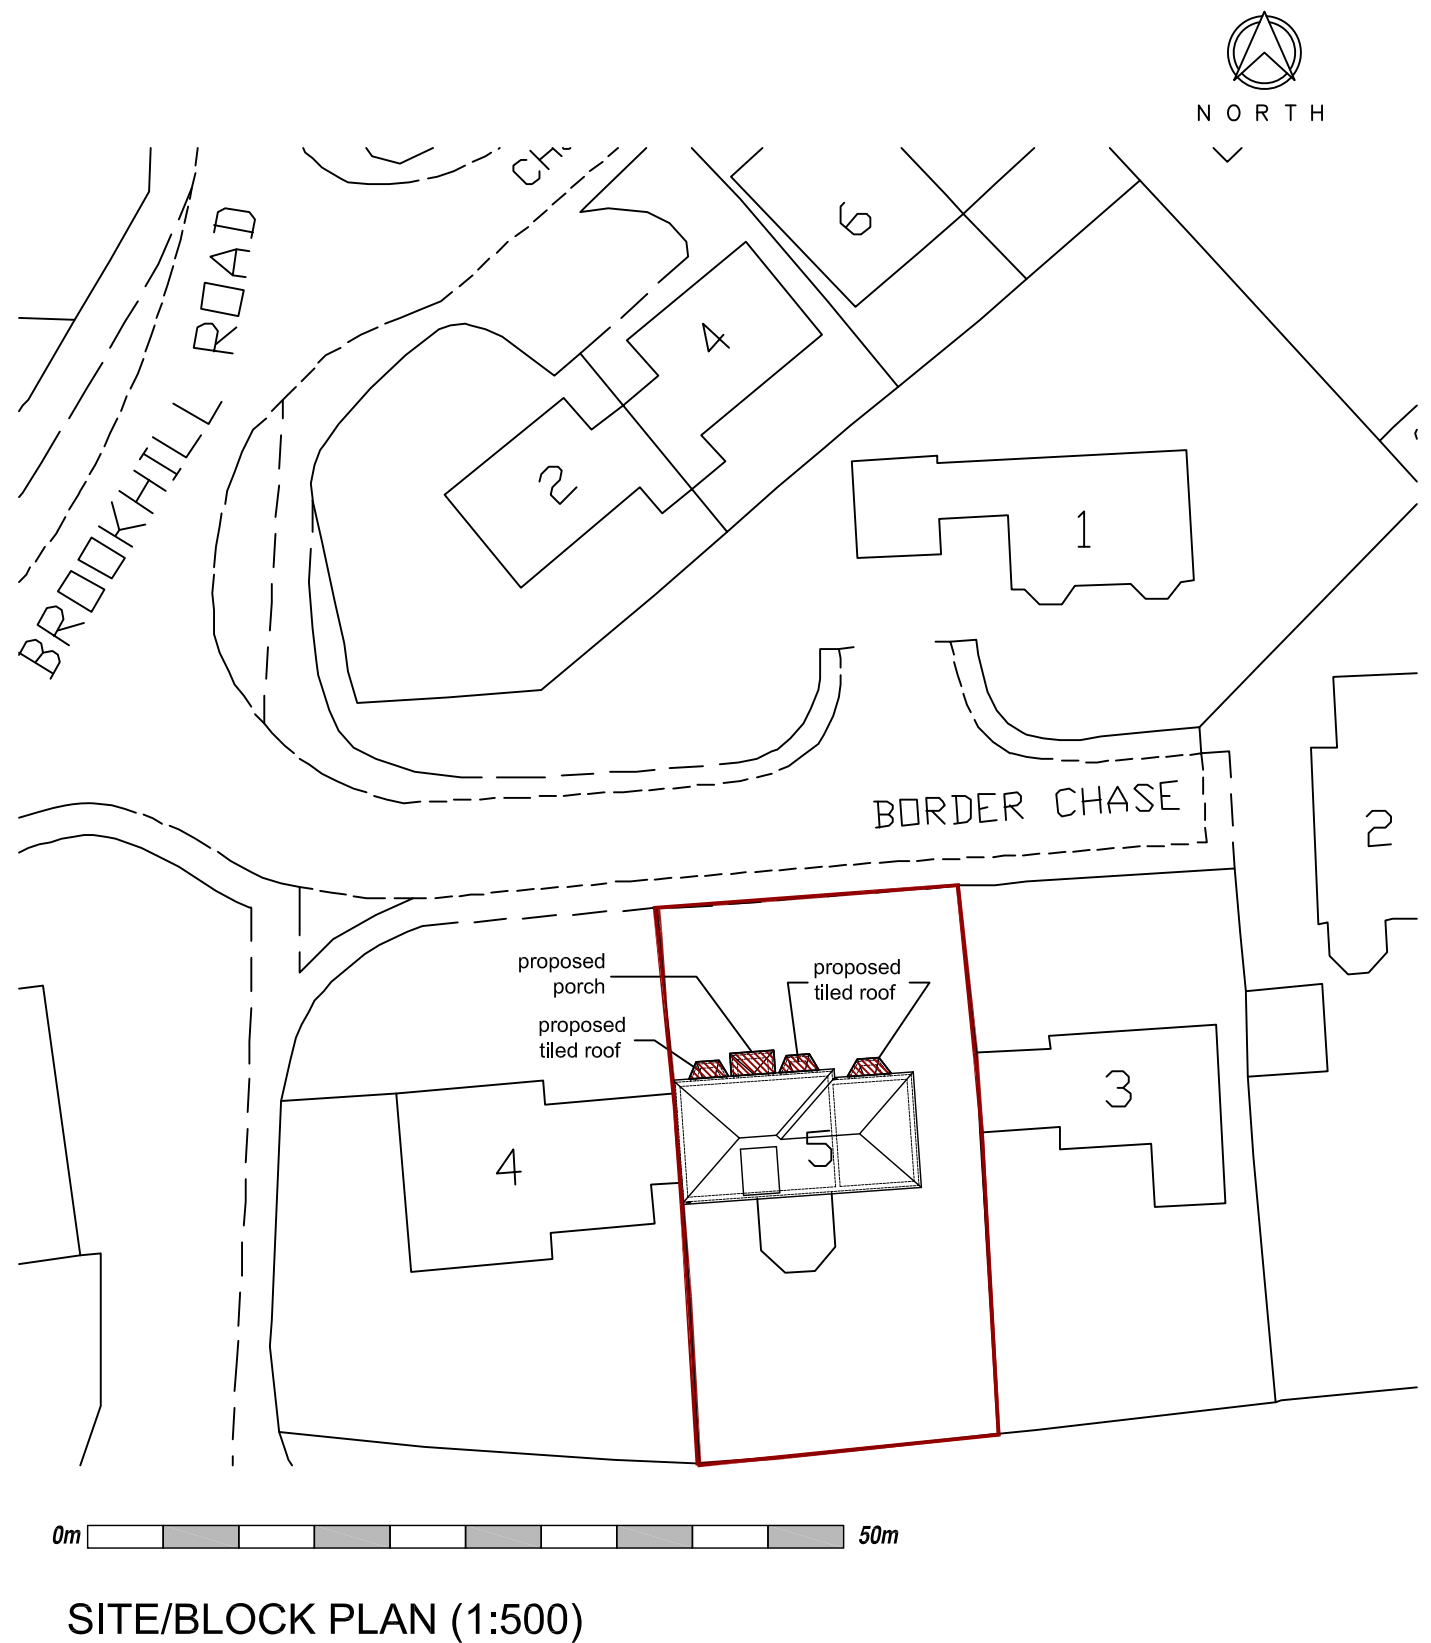


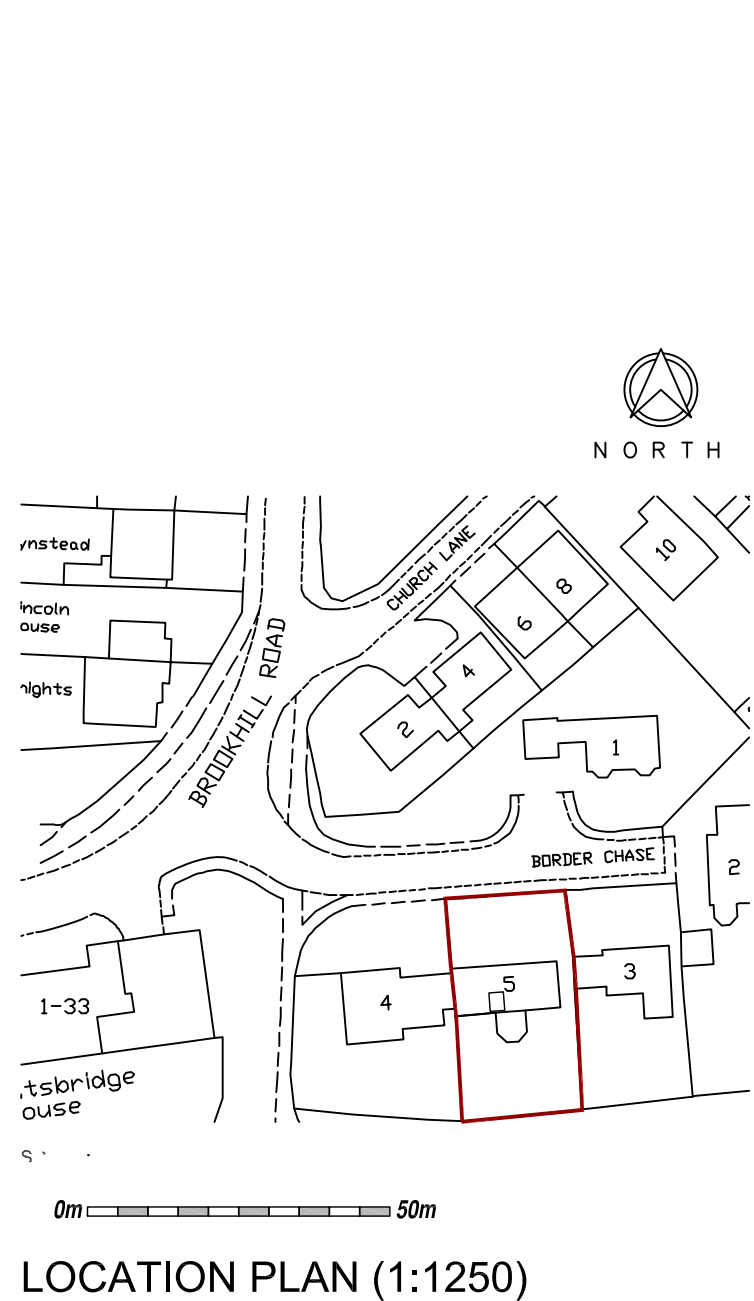

?Crown Copyright and database rights 2024 OS Licence no. 100019980

Copyright reserved. This drawing may only be used for the client and location specified in the title block. It may not be copied or disclosed to any other third party without prior written consent from WPDC. Prior to any works commencing on site, WPDC is to be contacted regarding the current status, revision or regulatory approval of this drawing.		3. No works to commence without either full plans building control approval or a building notice served with the local authority. 4. The dimensions indicated are approximate and subject to site checks by the contractor prior to commencement. 5. WPDC accept no responsibility for any unknown factors which either preclude the works from construction or add additional costs, ie location of public sewers and underground services, abnormal foundation designs, due to trees, ground conditions or any underground structure or obstruction. condition of the existing building.		 ARCHITECTURAL SERVICES 15 RIDGESIDE, THREE BRIDGES, CRAWLEY, WEST SUSSEX, RH10 1PB. Tel No 01293 407297 Mobile 07792239973 email info@wpdconsultants.co.uk		<table><tr><td colspan="2">CLIENT</td></tr><tr><td colspan="2">MR. L. NEZA</td></tr><tr><td colspan="2">PROJECT</td></tr><tr><td colspan="2">PROPOSED PORCH & TILED ROOF TO EXISTING BAY WINDOWS AT 5 BORDER CHASE, COPTHORNE, WEST SUSSEX, RH10 3QH.</td></tr></table>		CLIENT		MR. L. NEZA		PROJECT		PROPOSED PORCH & TILED ROOF TO EXISTING BAY WINDOWS AT 5 BORDER CHASE, COPTHORNE, WEST SUSSEX, RH10 3QH.		<table><tr><td>A</td><td colspan="2">PLANNING APPLICATION (HOUSEHOLDER).</td><td>24.11.24</td></tr><tr><td>REV</td><td colspan="2">DESCRIPTION</td><td>DATE</td></tr><tr><td colspan="4">DRAWING</td></tr><tr><td colspan="4">SITE/BLOCK PLAN & LOCATION PLAN</td></tr><tr><td>SCALE @ A3</td><td>DATE</td><td>DRG No</td><td>REVISION</td></tr><tr><td>1:500 / 1:1250</td><td>NOV 2024</td><td>WPD5124/A/02</td><td>A</td></tr></table>		A	PLANNING APPLICATION (HOUSEHOLDER).		24.11.24	REV	DESCRIPTION		DATE	DRAWING				SITE/BLOCK PLAN & LOCATION PLAN				SCALE @ A3	DATE	DRG No	REVISION	1:500 / 1:1250	NOV 2024	WPD5124/A/02	A
CLIENT	
MR. L. NEZA	
PROJECT	
PROPOSED PORCH & TILED ROOF TO EXISTING BAY WINDOWS AT 5 BORDER CHASE, COPTHORNE, WEST SUSSEX, RH10 3QH.	
A	PLANNING APPLICATION (HOUSEHOLDER).		24.11.24																																						
REV	DESCRIPTION		DATE																																						
DRAWING	
SITE/BLOCK PLAN & LOCATION PLAN	
SCALE @ A3	DATE	DRG No	REVISION																																						
1:500 / 1:1250	NOV 2024	WPD5124/A/02	A																																						
1. The works shown have been drawn for submission to the local planning authority and are not to be used for construction. 2. No works shall commence until planning approval has been given by the local authority.	