


PROPOSED ELEVATIONS

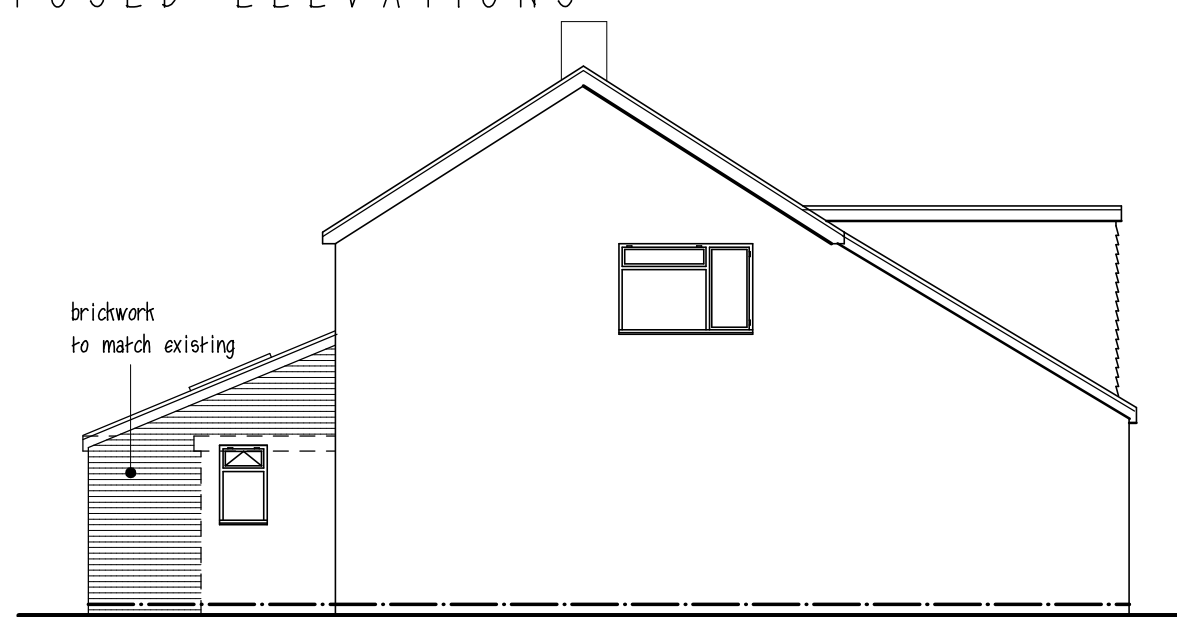


NW ELEVATION



SW ELEVATION



SE ELEVATION

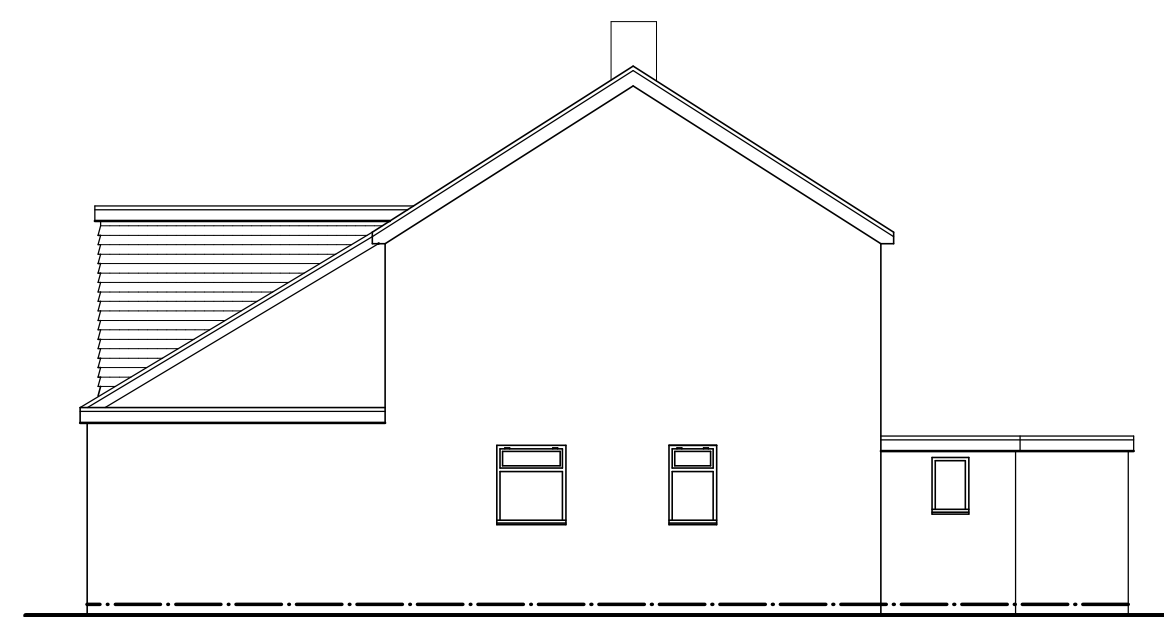


NE ELEVATION

EXISTING ELEVATIONS




NW ELEVATION

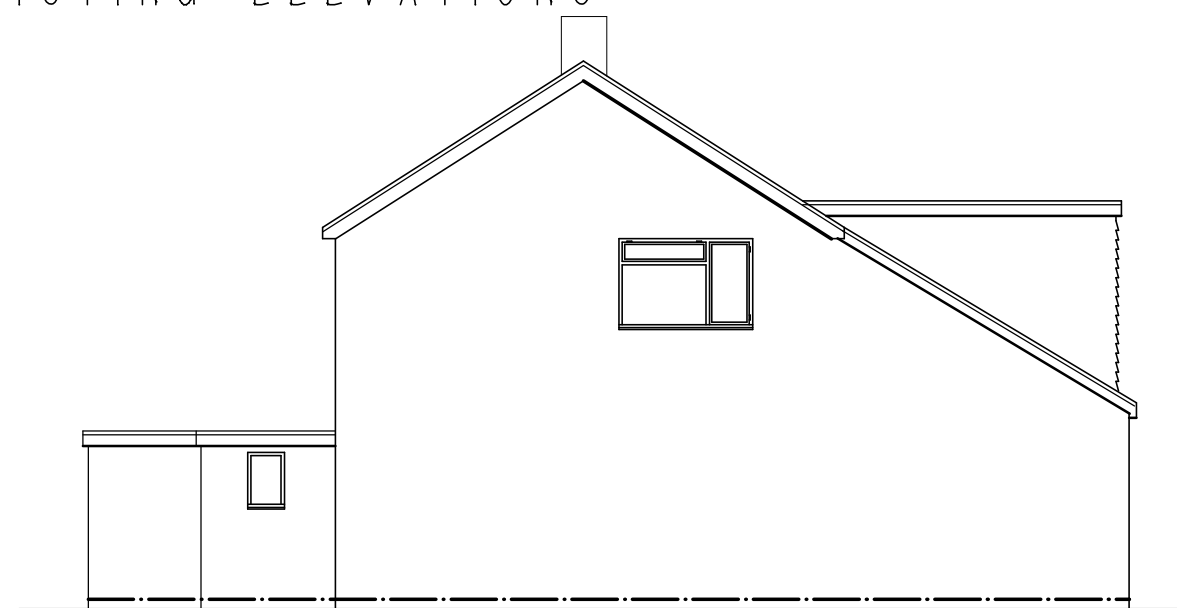


SW ELEVATION




SE ELEVATION

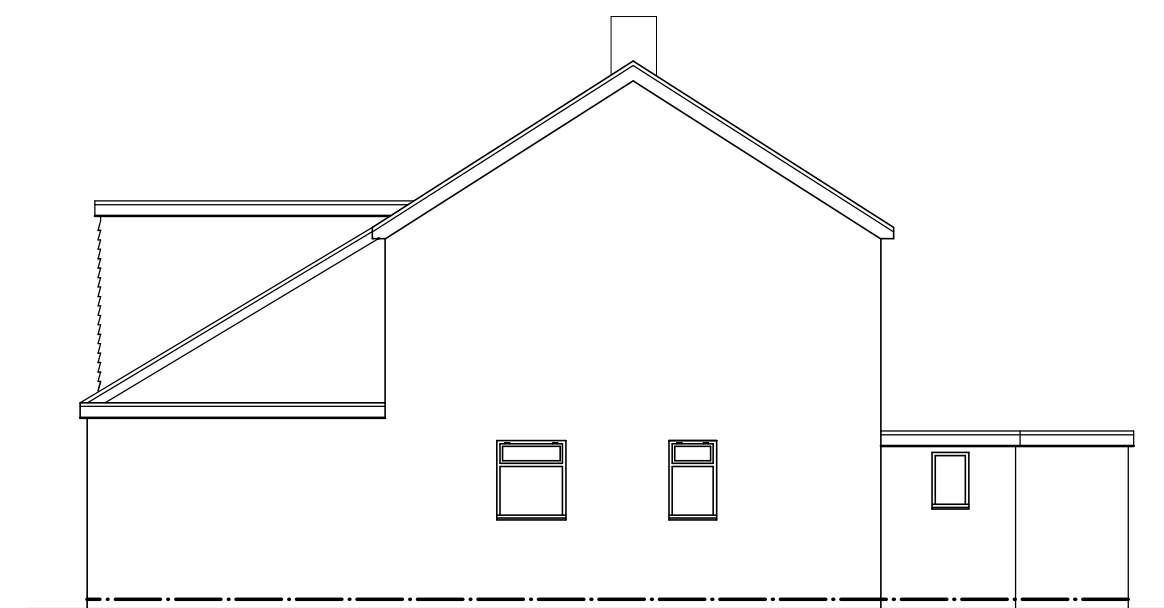


NE ELEVATION

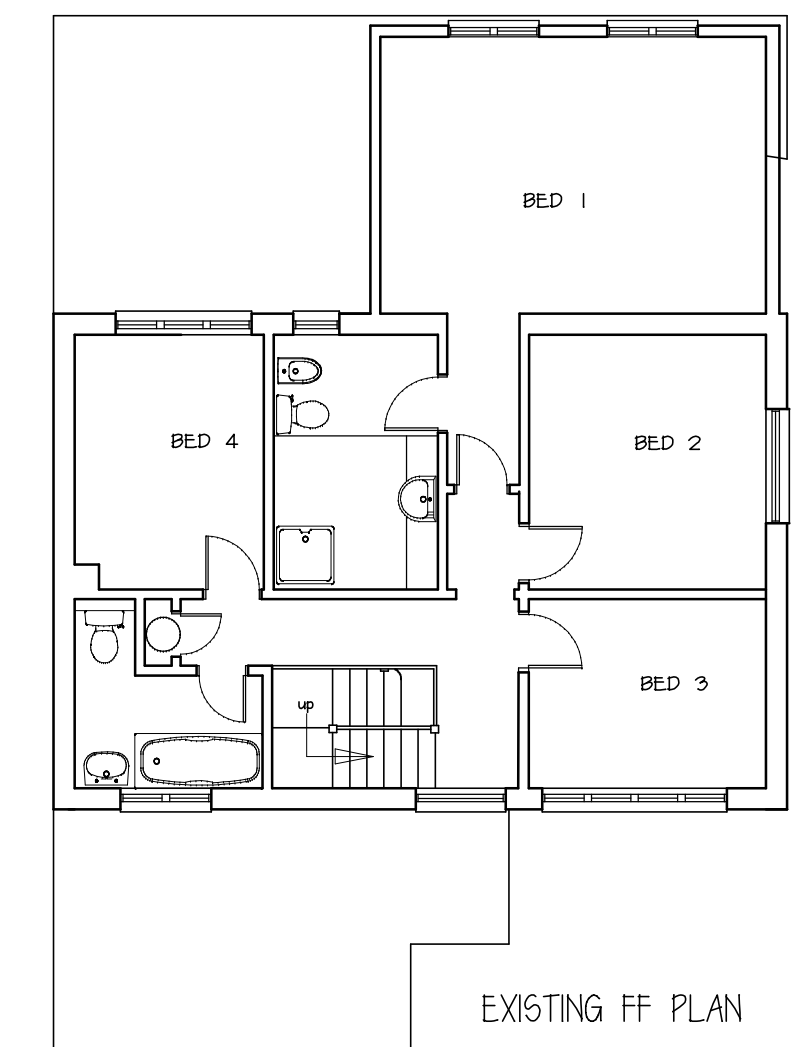


EXISTING FF PLAN

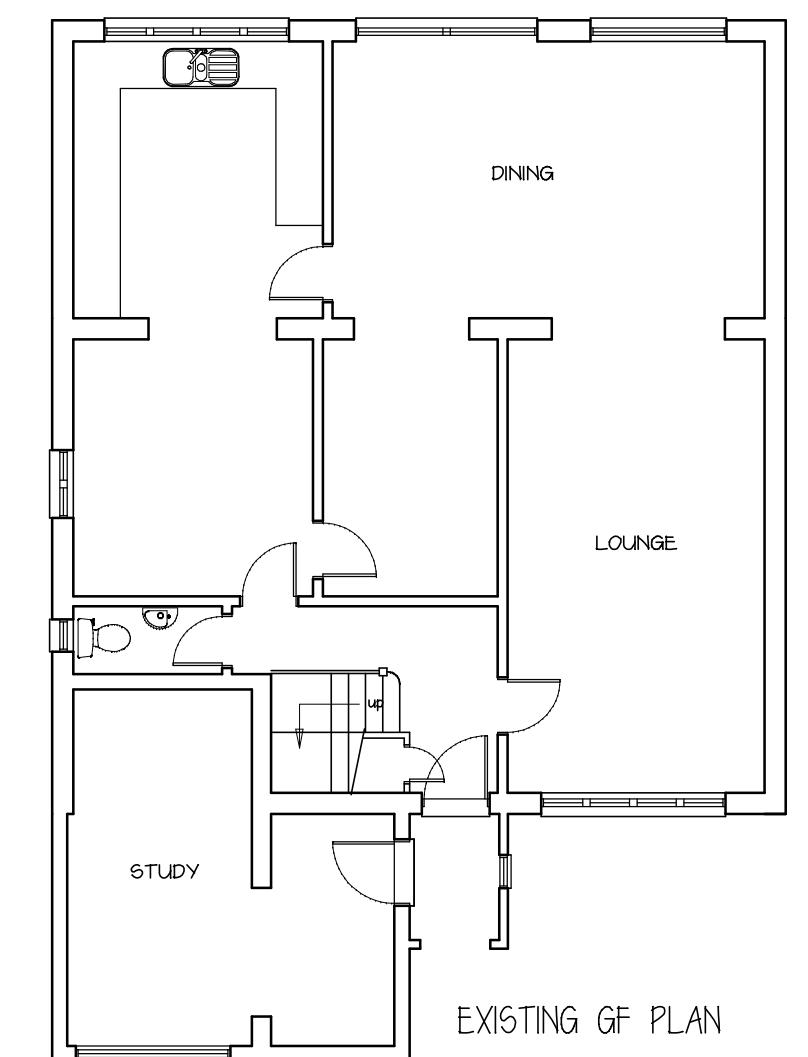


EXISTING GF PLAN

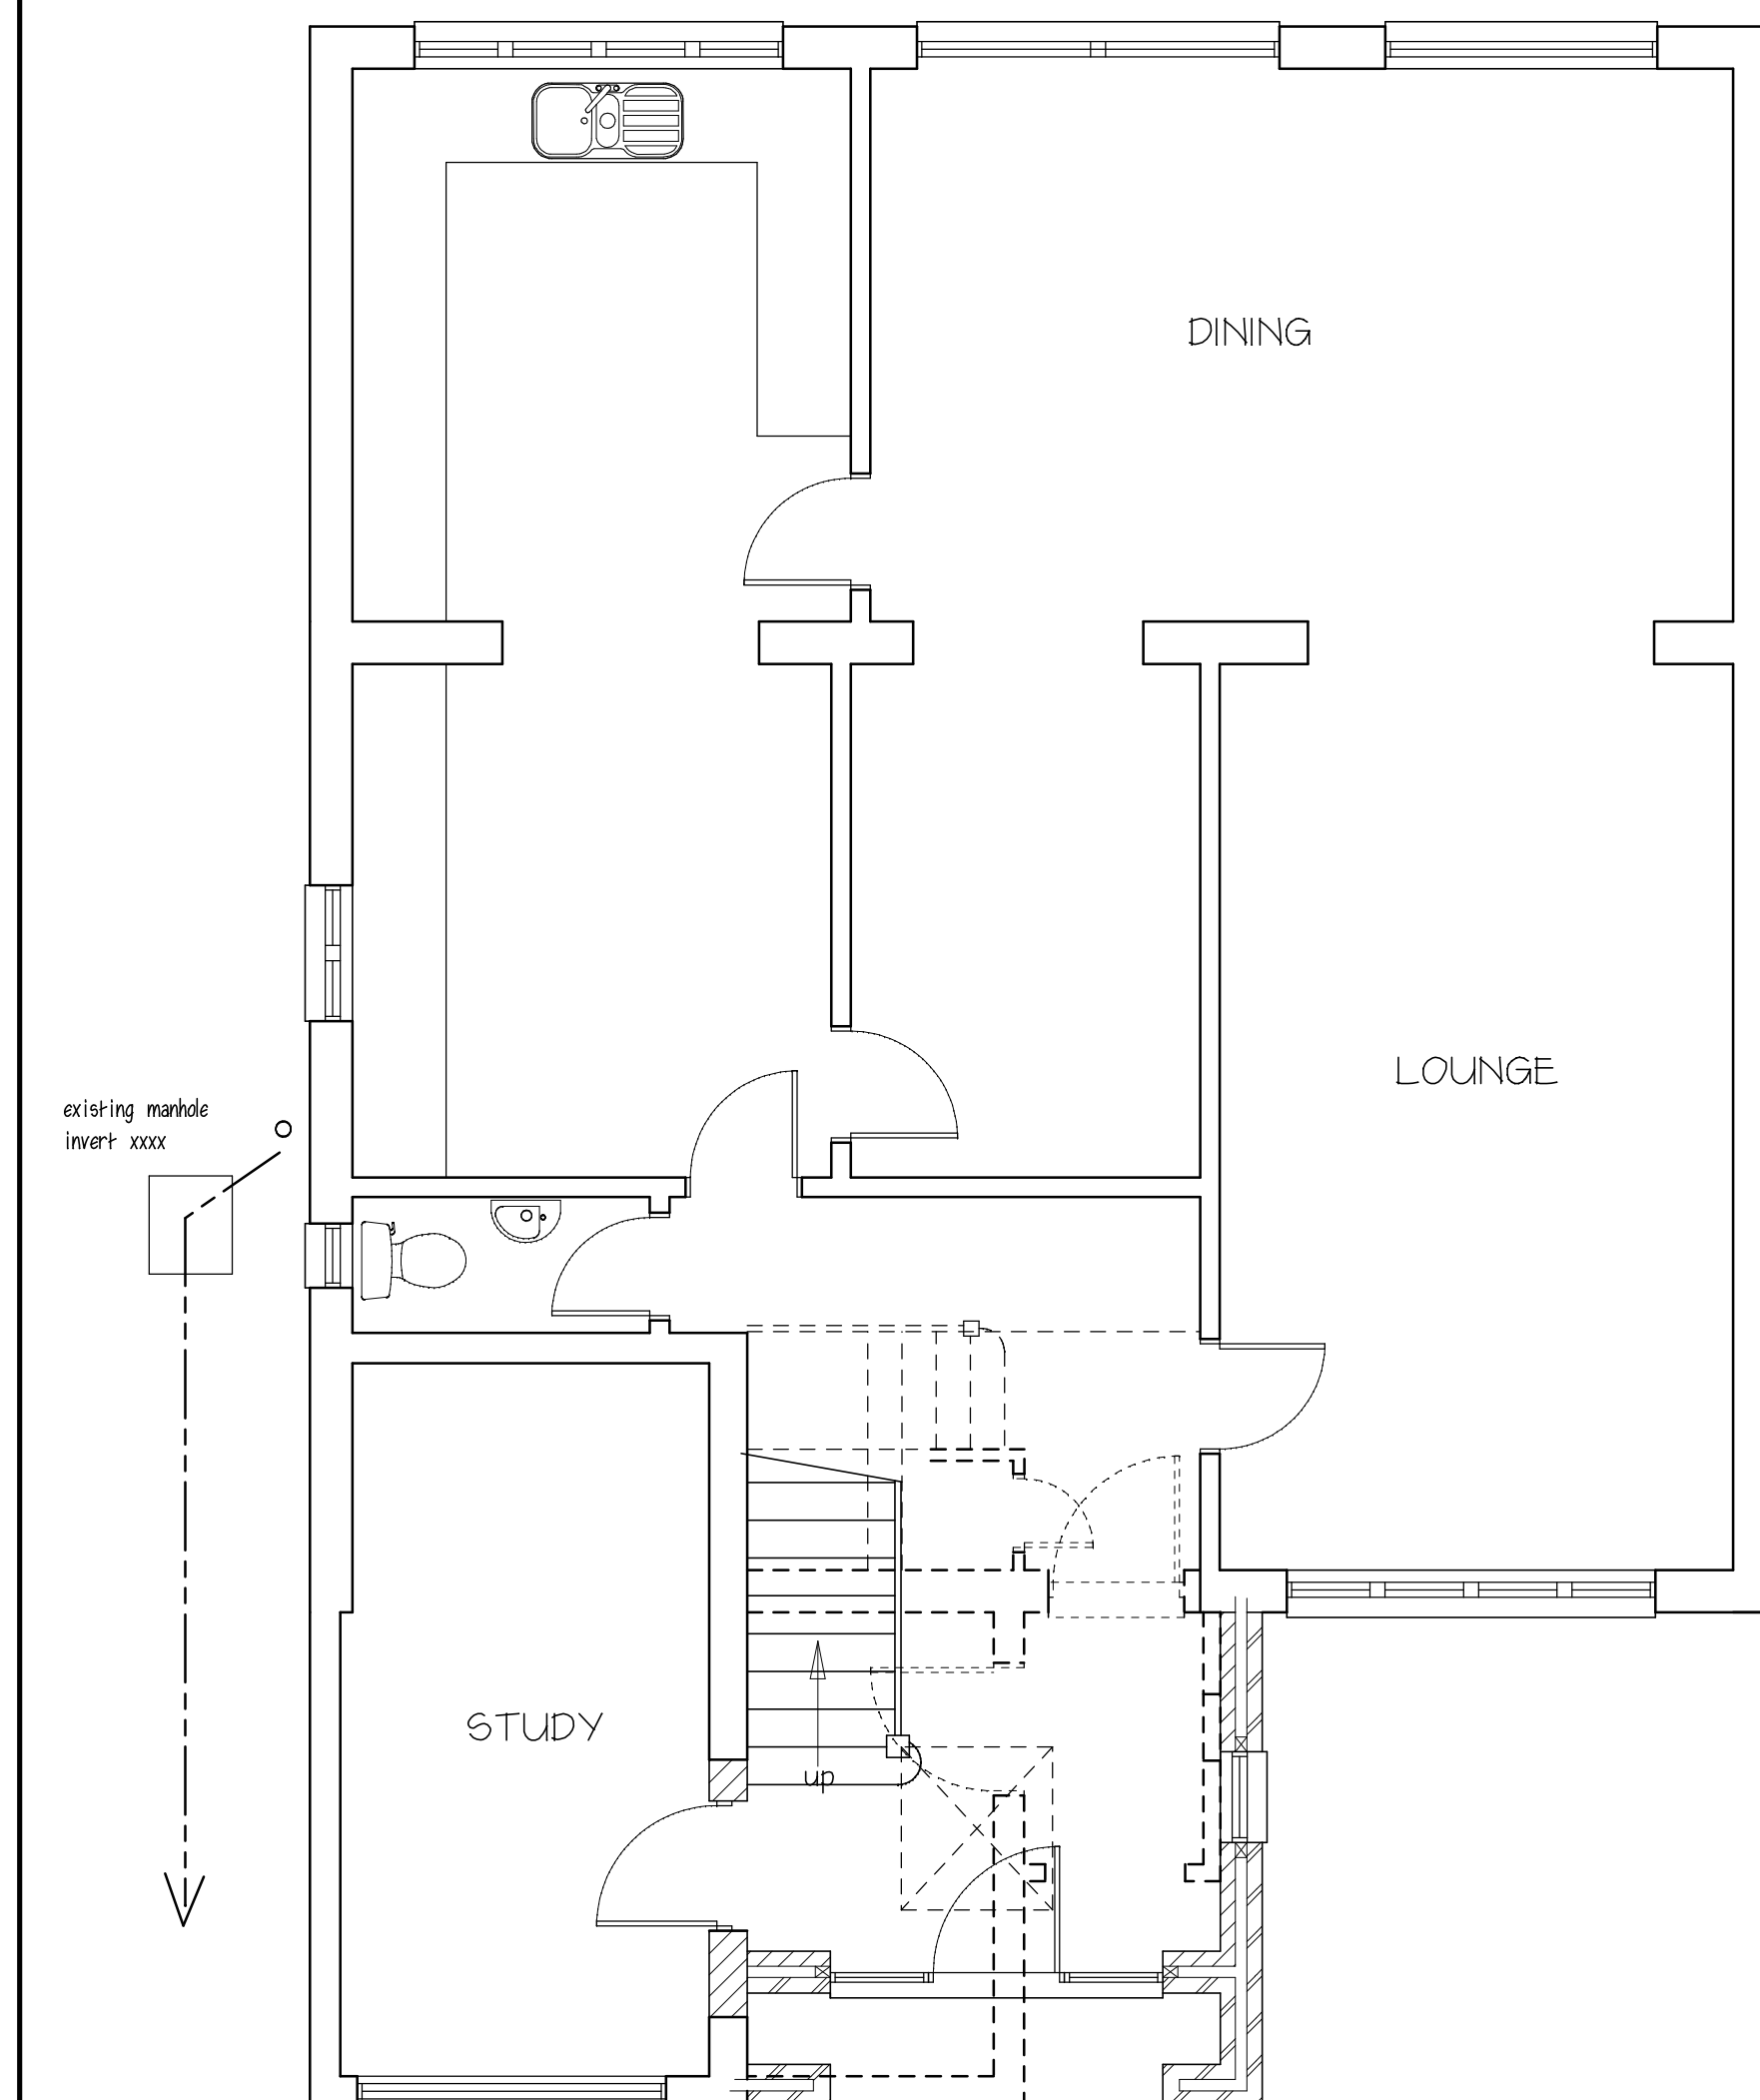


PROPOSED GF PLAN

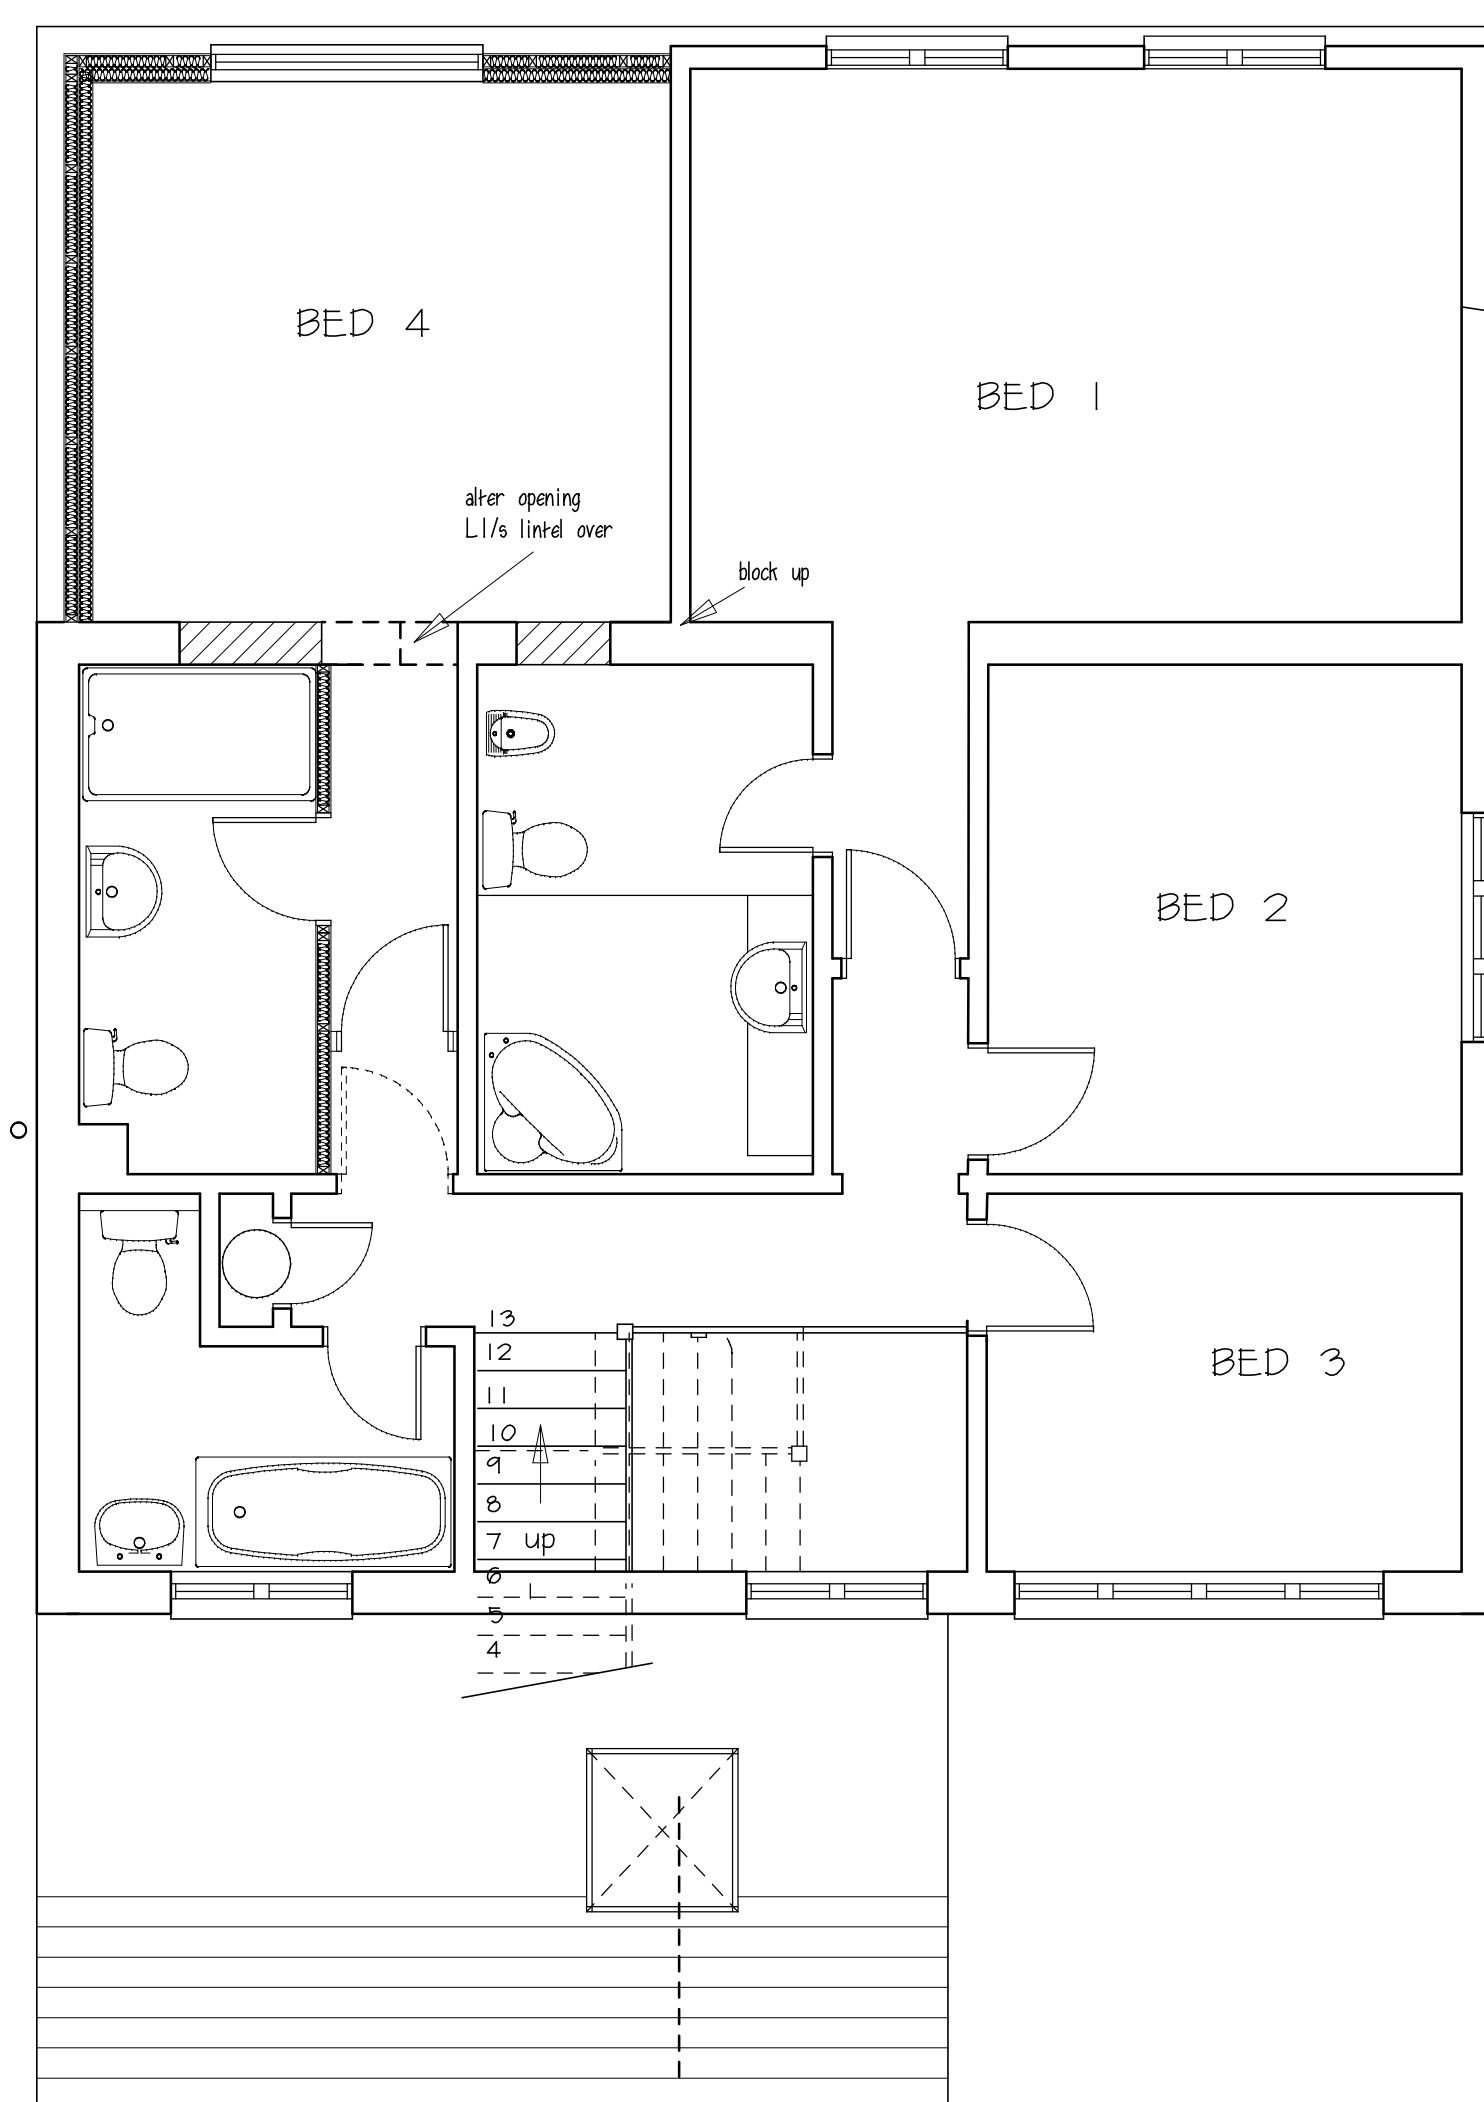


PROPOSED FF PLAN

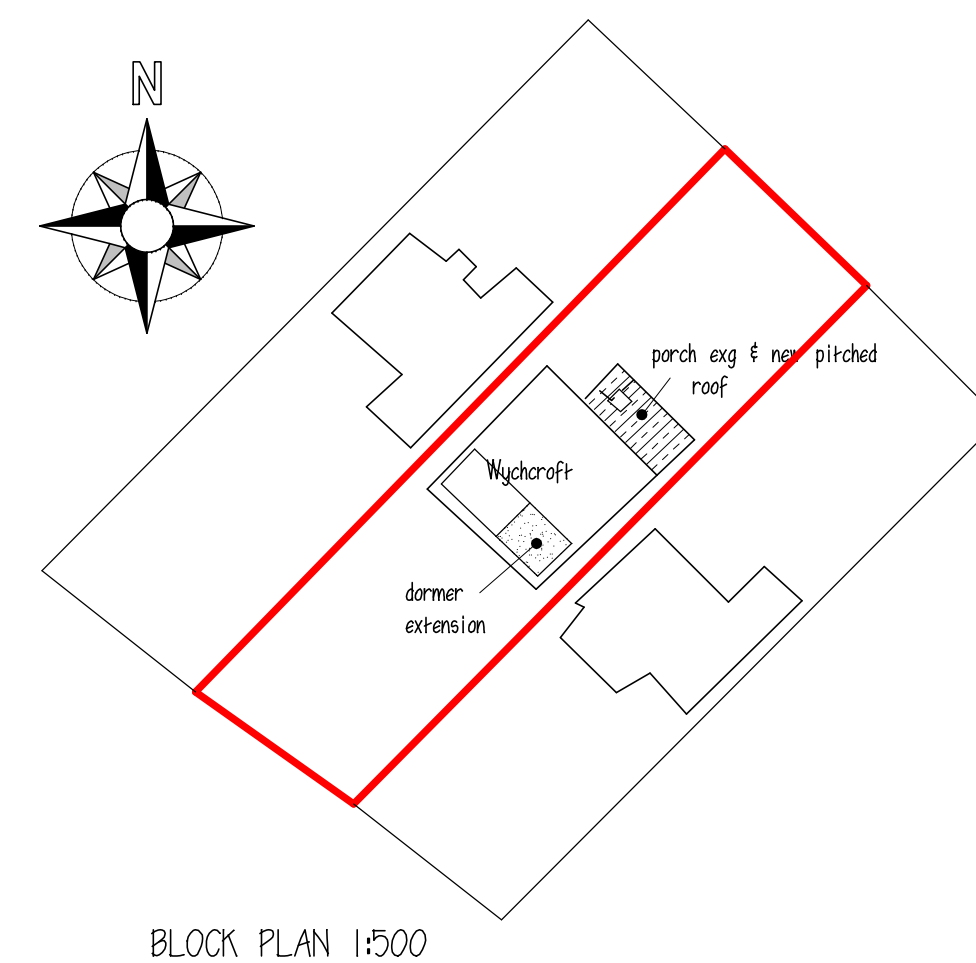

BLOCK PLAN 1:500

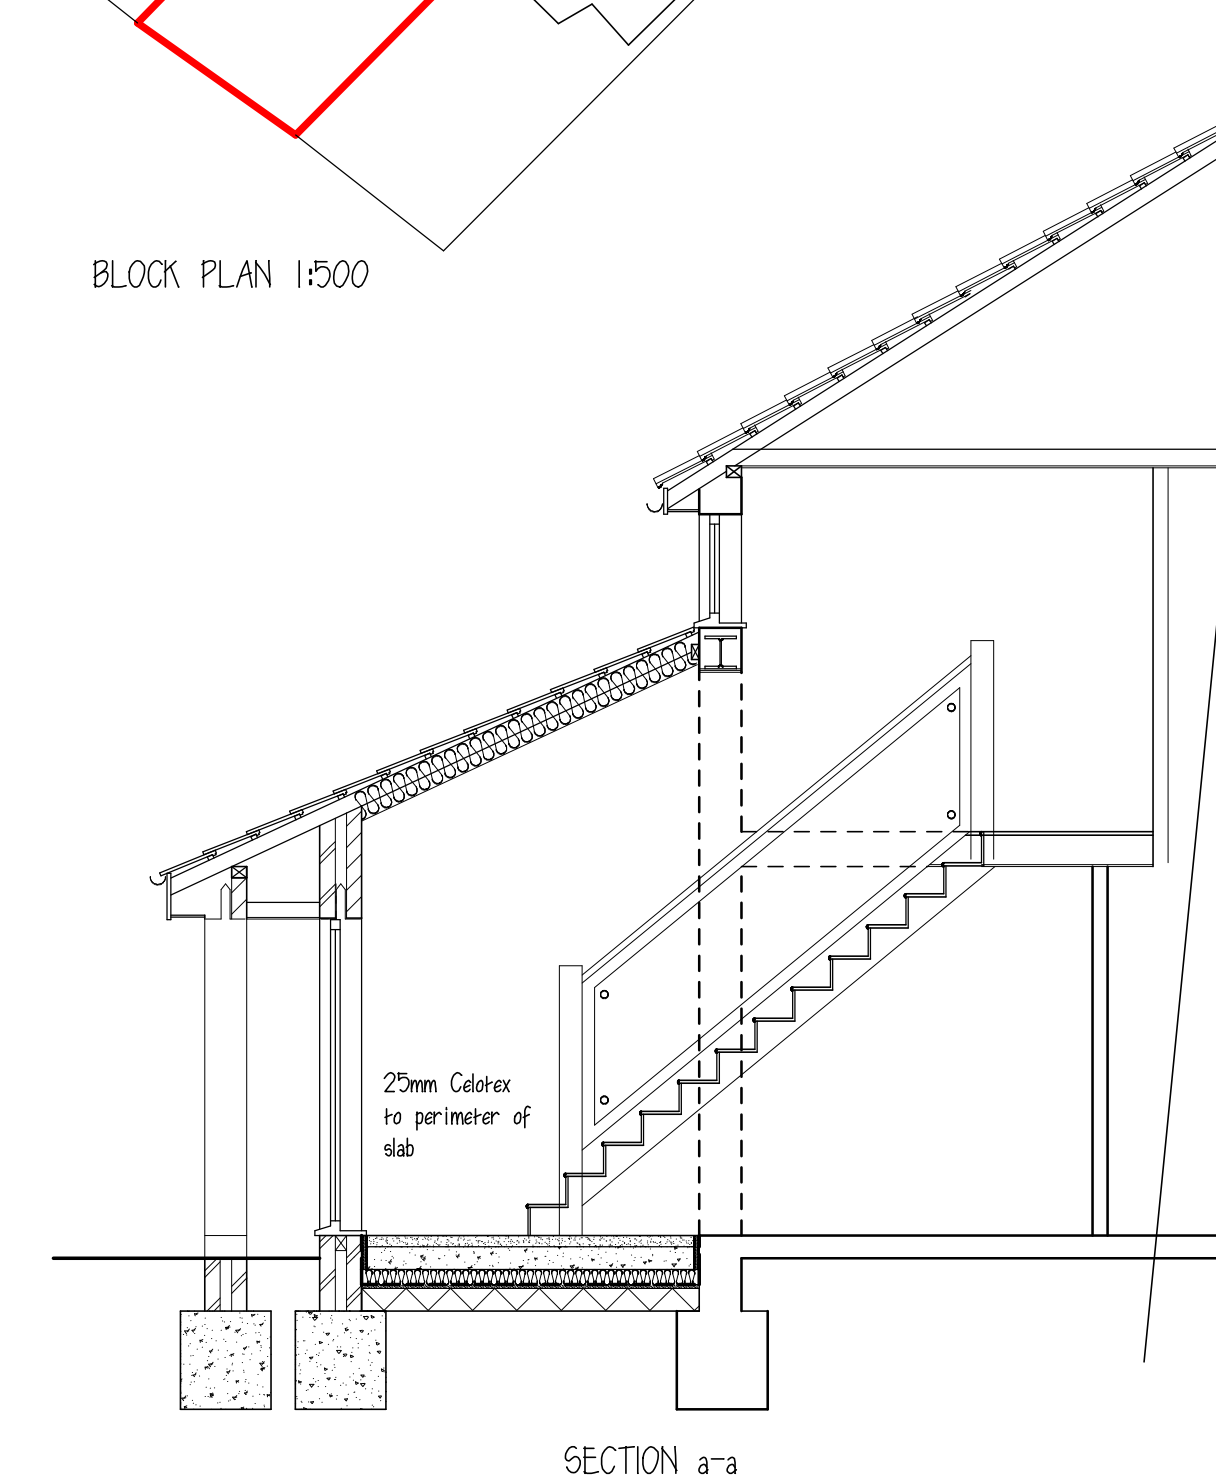

SECTION a-a

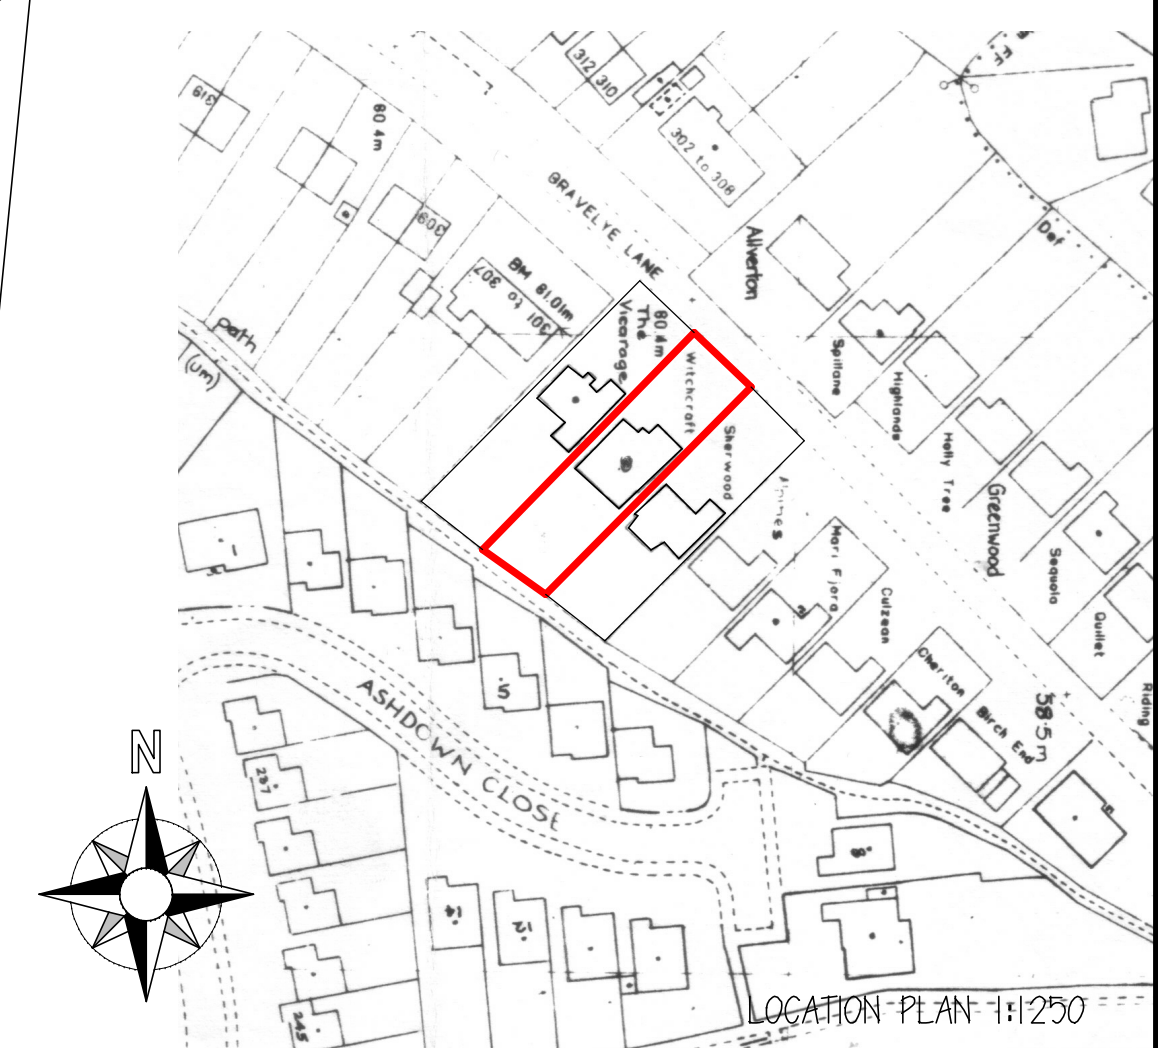

LOCATION PLAN 1:1250

proposed extension to
Wychcroft, Gravelly Lane
Haywards Heath

for C Rumsey Esq

P R Gosling — architectural consultants
78 Potters Lane
Burgess Hill RH15 9JS
01444 — 248945

scale 1:50, 1:100 @ A1

date Oct 25

drawn PAG

drawing no.

287.25.01a