


DUARIS HOUSE

Imberhorne Way, East Grinstead.


EXISTING PLANS & ELEVATIONS



EXISTING NORTH WEST ELEVATION 1:200

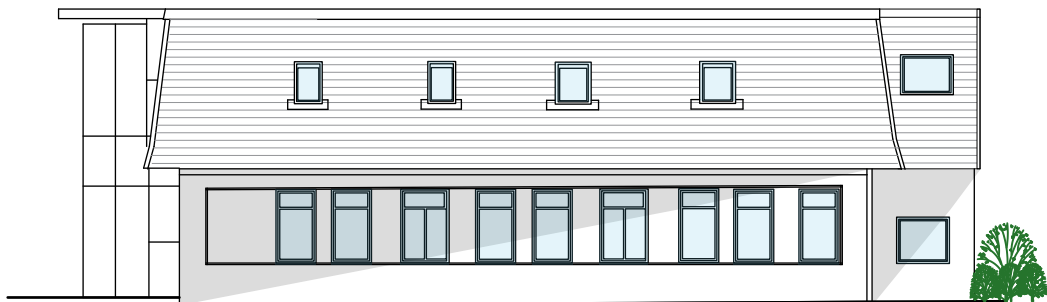


EXISTING SOUTH WEST ELEVATION 1:200

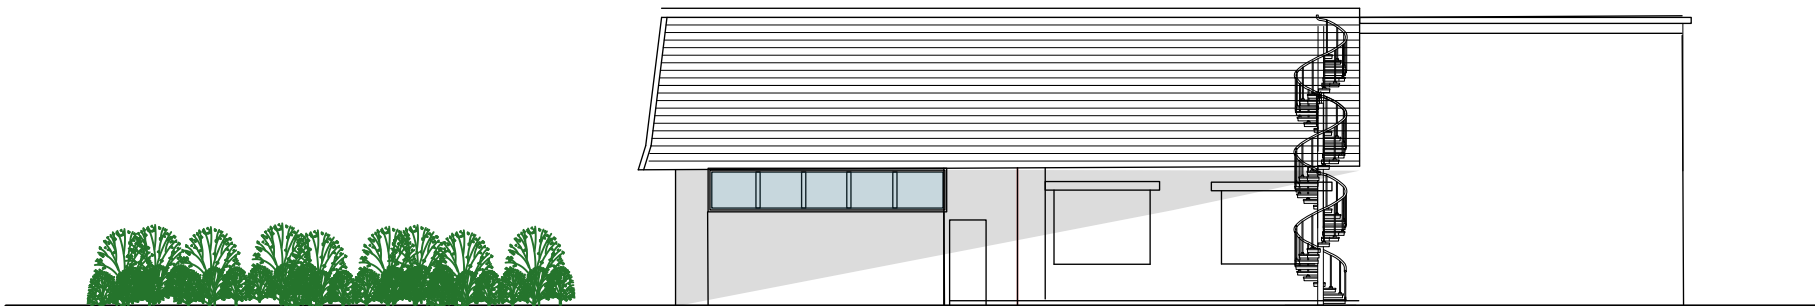

EXISTING SOUTH EAST ELEVATION 1:200



EXISTING SITE PLAN 1:1250

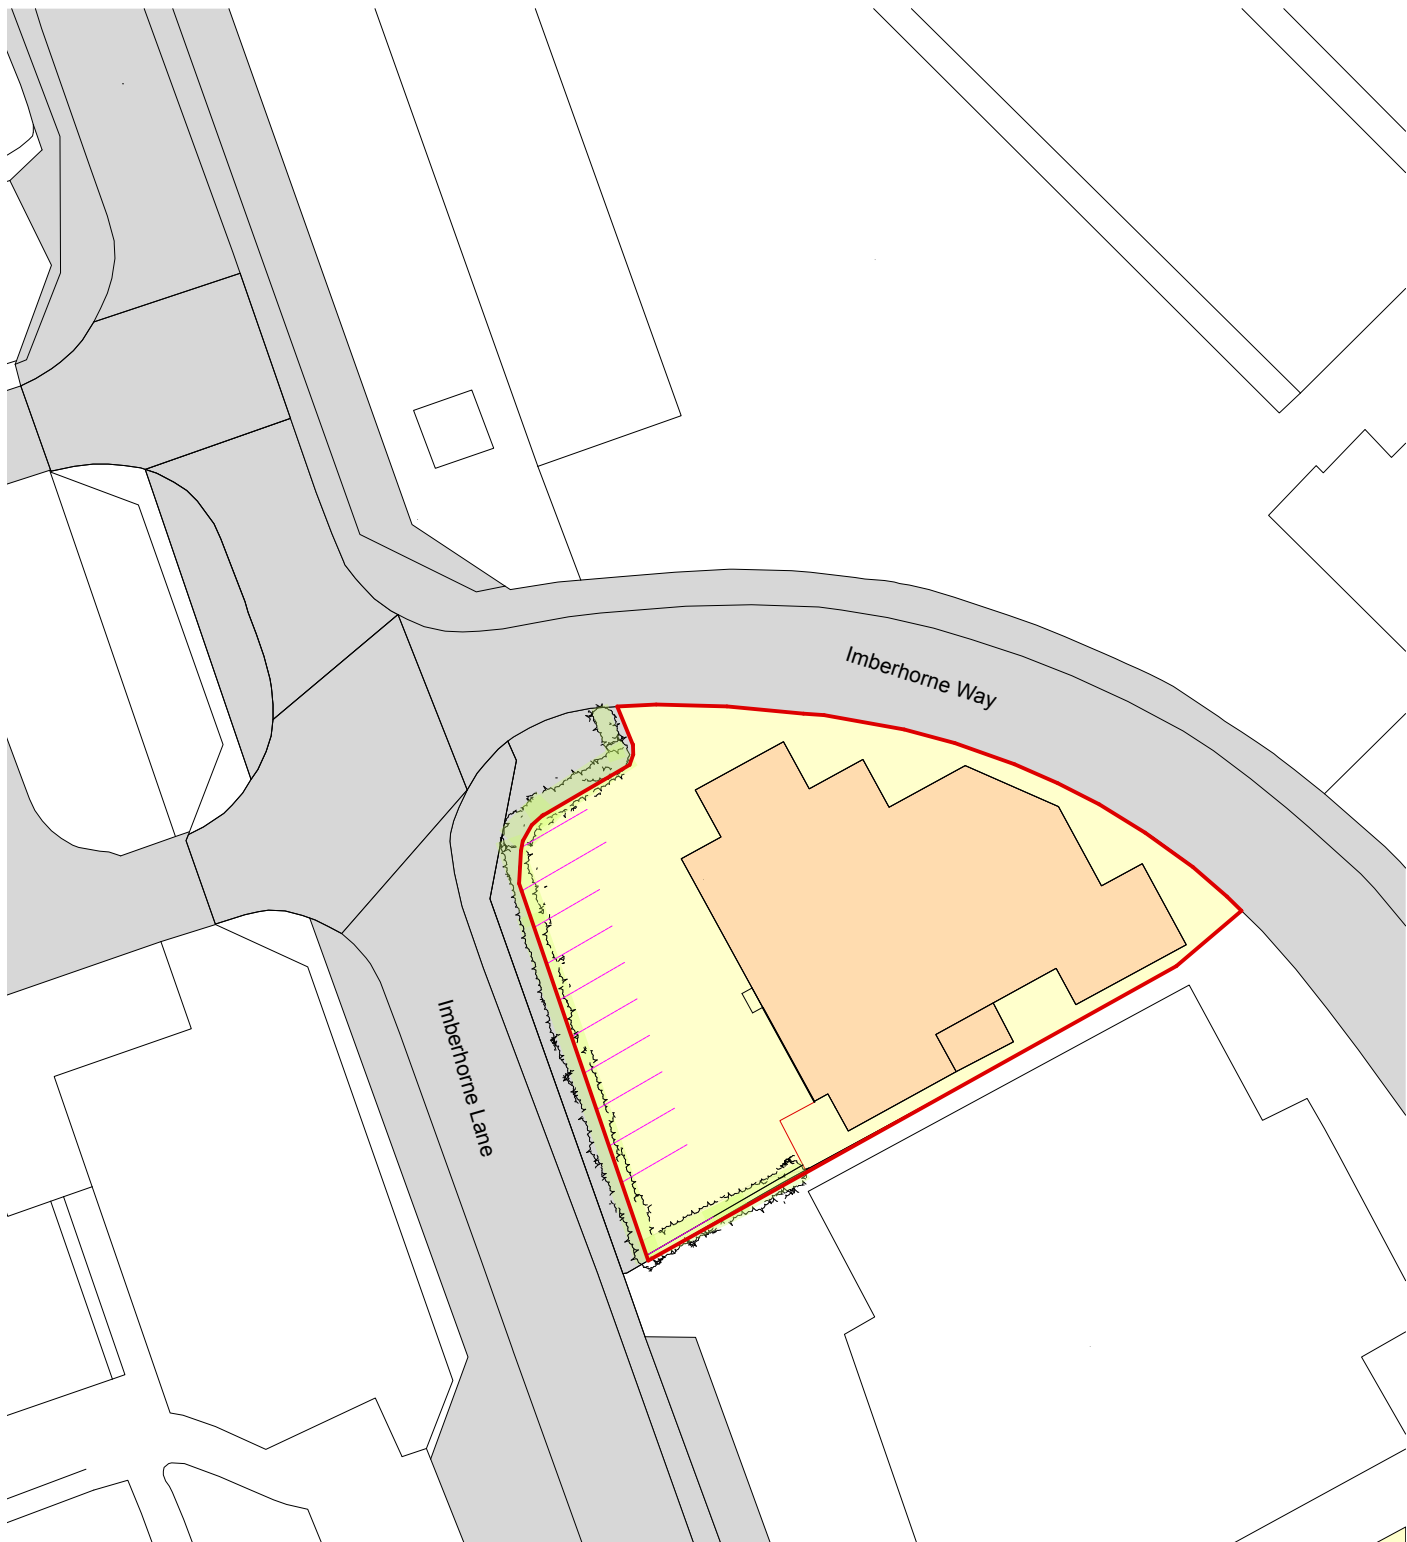

EXISTING BLOCK PLAN 1:500







THESE DRAWINGS AND DESIGNS ARE THE COPYRIGHT THEREOF AND THE PROPERTY OF MADGWICK & DOTTRIDGE AND MUST NOT BE COPIED OR RETAINED WITHOUT WRITTEN PERMISSION FROM MADGWICK & DOTTRIDGE.

PLANNING

Revisions

rev B title spelling amended 17.11.25

Scale

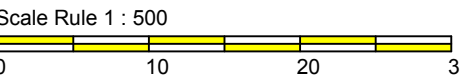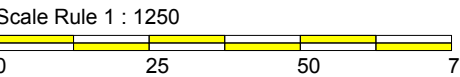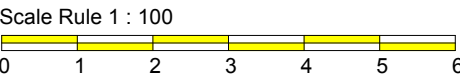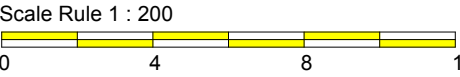

deg

Existing Details

job

Proposed Enclosure

site

Duaris House
Imberhorne Way
East Grinstead

client

G&G Food Supplies Ltd

Madgwick & Dottridge

Farm Office
Barden Dell Farm, Barden Road
Bidborough, Kent TN3 0LJ
Tel: (01892) 510111
E-mail: alan@madgwickanddottridge.co.uk

scale

varies @ A2

date	drawn	rev
11.09.25	CDM	
job no.	dwg	
3439	01	B

PLANNING