

DUARIS HOUSE Imberhorne Way, East Grinstead.
PROPOSED PLANS & ELEVATIONS FOR PLANNING PURPOSES ONLY



PROPOSED NORTH WEST ELEVATION 1:200



PROPOSED SOUTH WEST ELEVATION 1:200




PROPOSED SITE PLAN 1:1250




ACOUSTIC PANELS IMAGERY




VRS8 STEEL KIOSK IMAGE.
2250MM L X 550MM W X 1500MM H

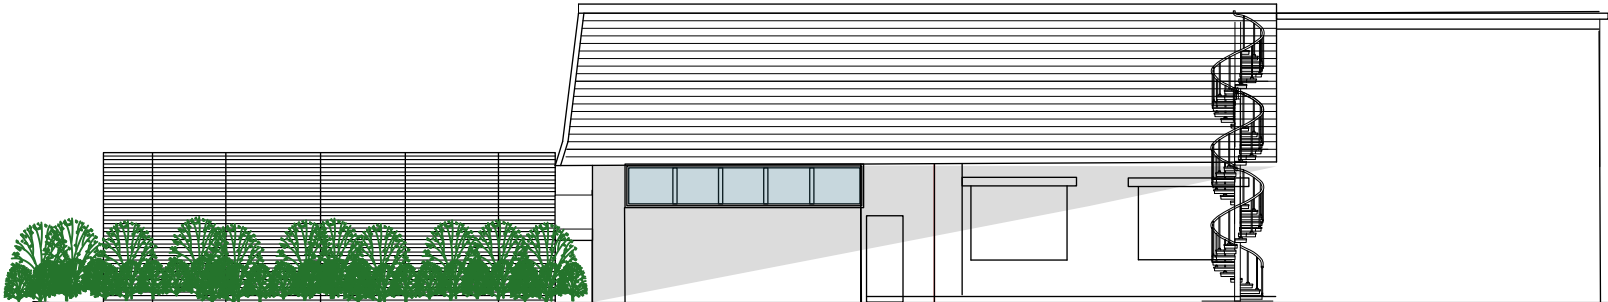


PROPOSED SOUTH EAST ELEVATION 1:200

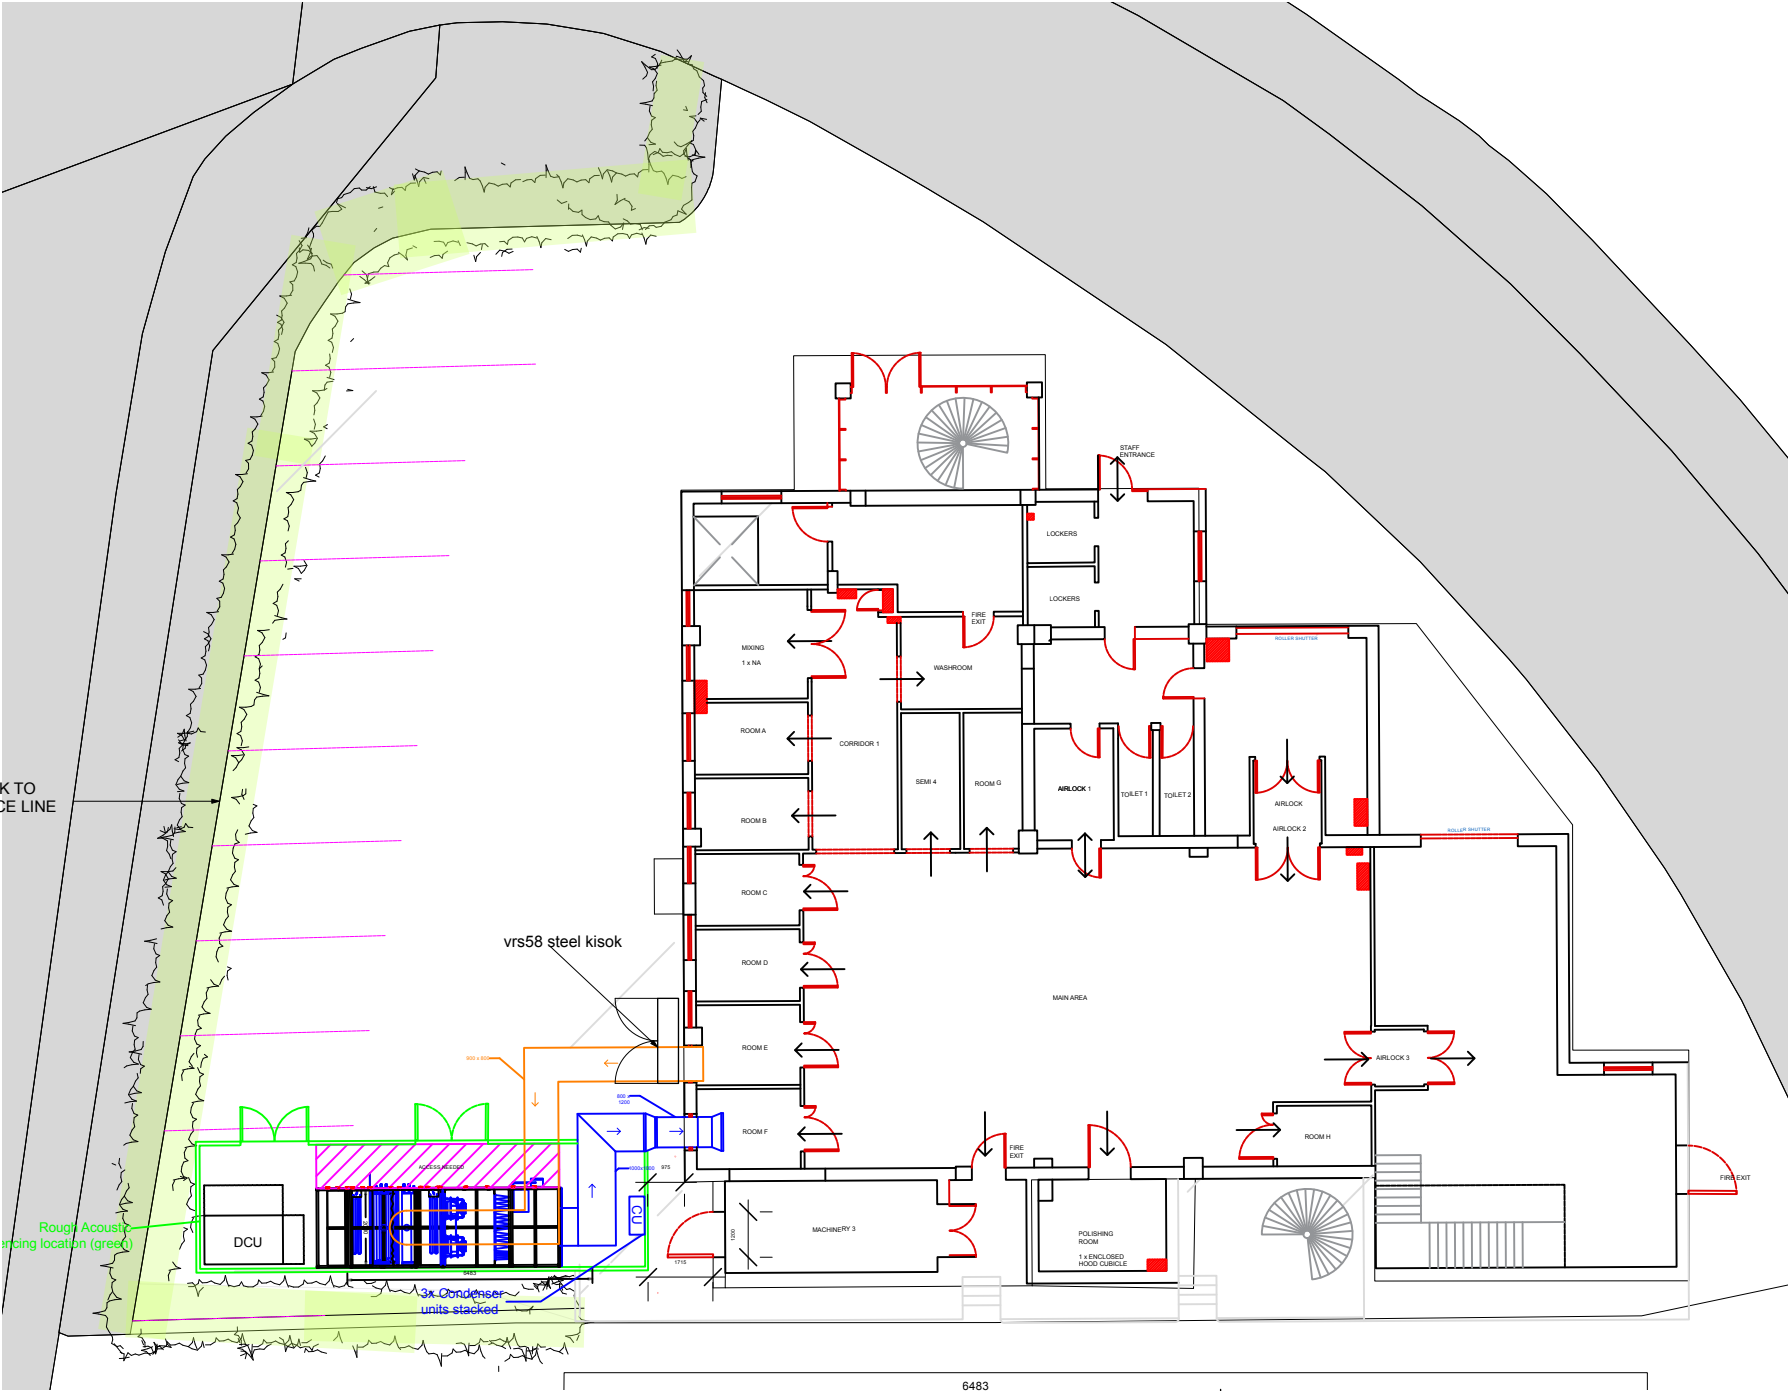

PROPOSED PLAN 1:200

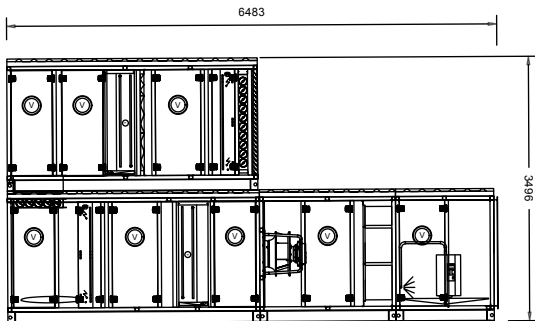

ELEVATION OF UNITS INSIDE ENCLOSURE ENCOUSTIC SCREENING 1:100

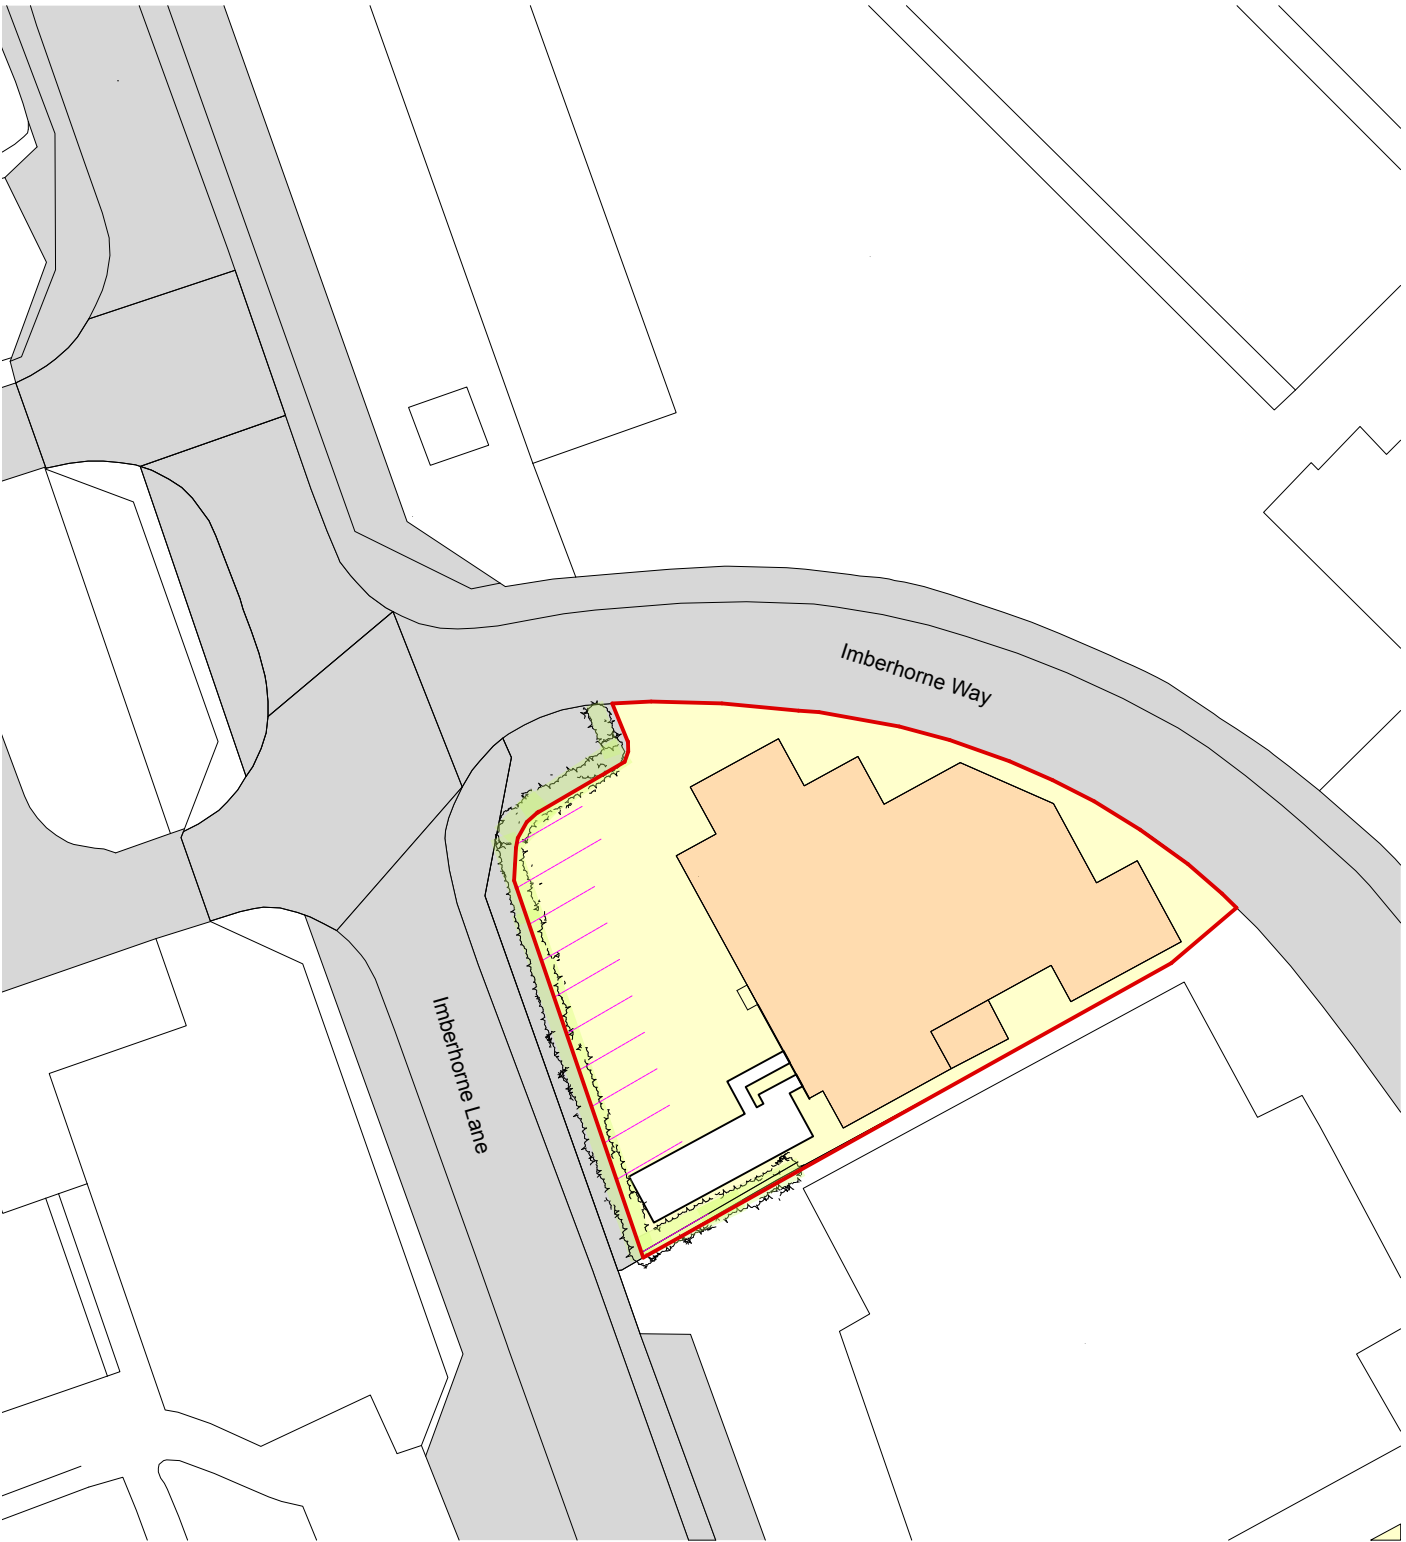

PROPOSED BLOCK PLAN 1:500







THESE DRAWINGS AND DESIGNS ARE THE
COPYRIGHT THEREOF AND THE PROPERTY OF
MADGWICK & DOTTRIDGE AND MUST NOT BE
COPIED OR RETAINED WITHOUT WRITTEN
PERMISSION FROM MADGWICK & DOTTRIDGE.

PLANNING

Revisions

rev A - ducting added. 07.10.25
rev B - arrows amended/door removed/ panelling adjusted 14.10.25
rev C steel kiosk added 30.10.25
rev D title spelling amended 17.11.25

Scale

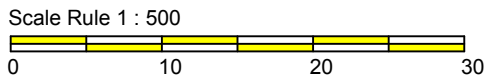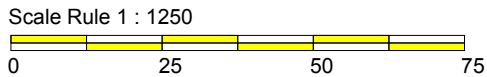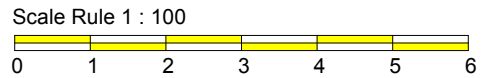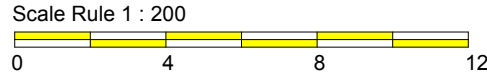

deg

Proposed Details

job

Proposed Enclosure

site

Duaris House
Imberhorne Way
East Grinstead

client

G&G Food Supplies Ltd

Madgwick & Dottridge

Farm Office
Barden Dell Farm, Barden Road
Bidborough, Kent TN3 0LJ Tel: (01892) 510111
E-mail: alan@madgwickanddottridge.co.uk

scale

varies @ A2

date 11.09.25
job no. 3439
drawn CDM
dwg 02
rev D

PLANNING