


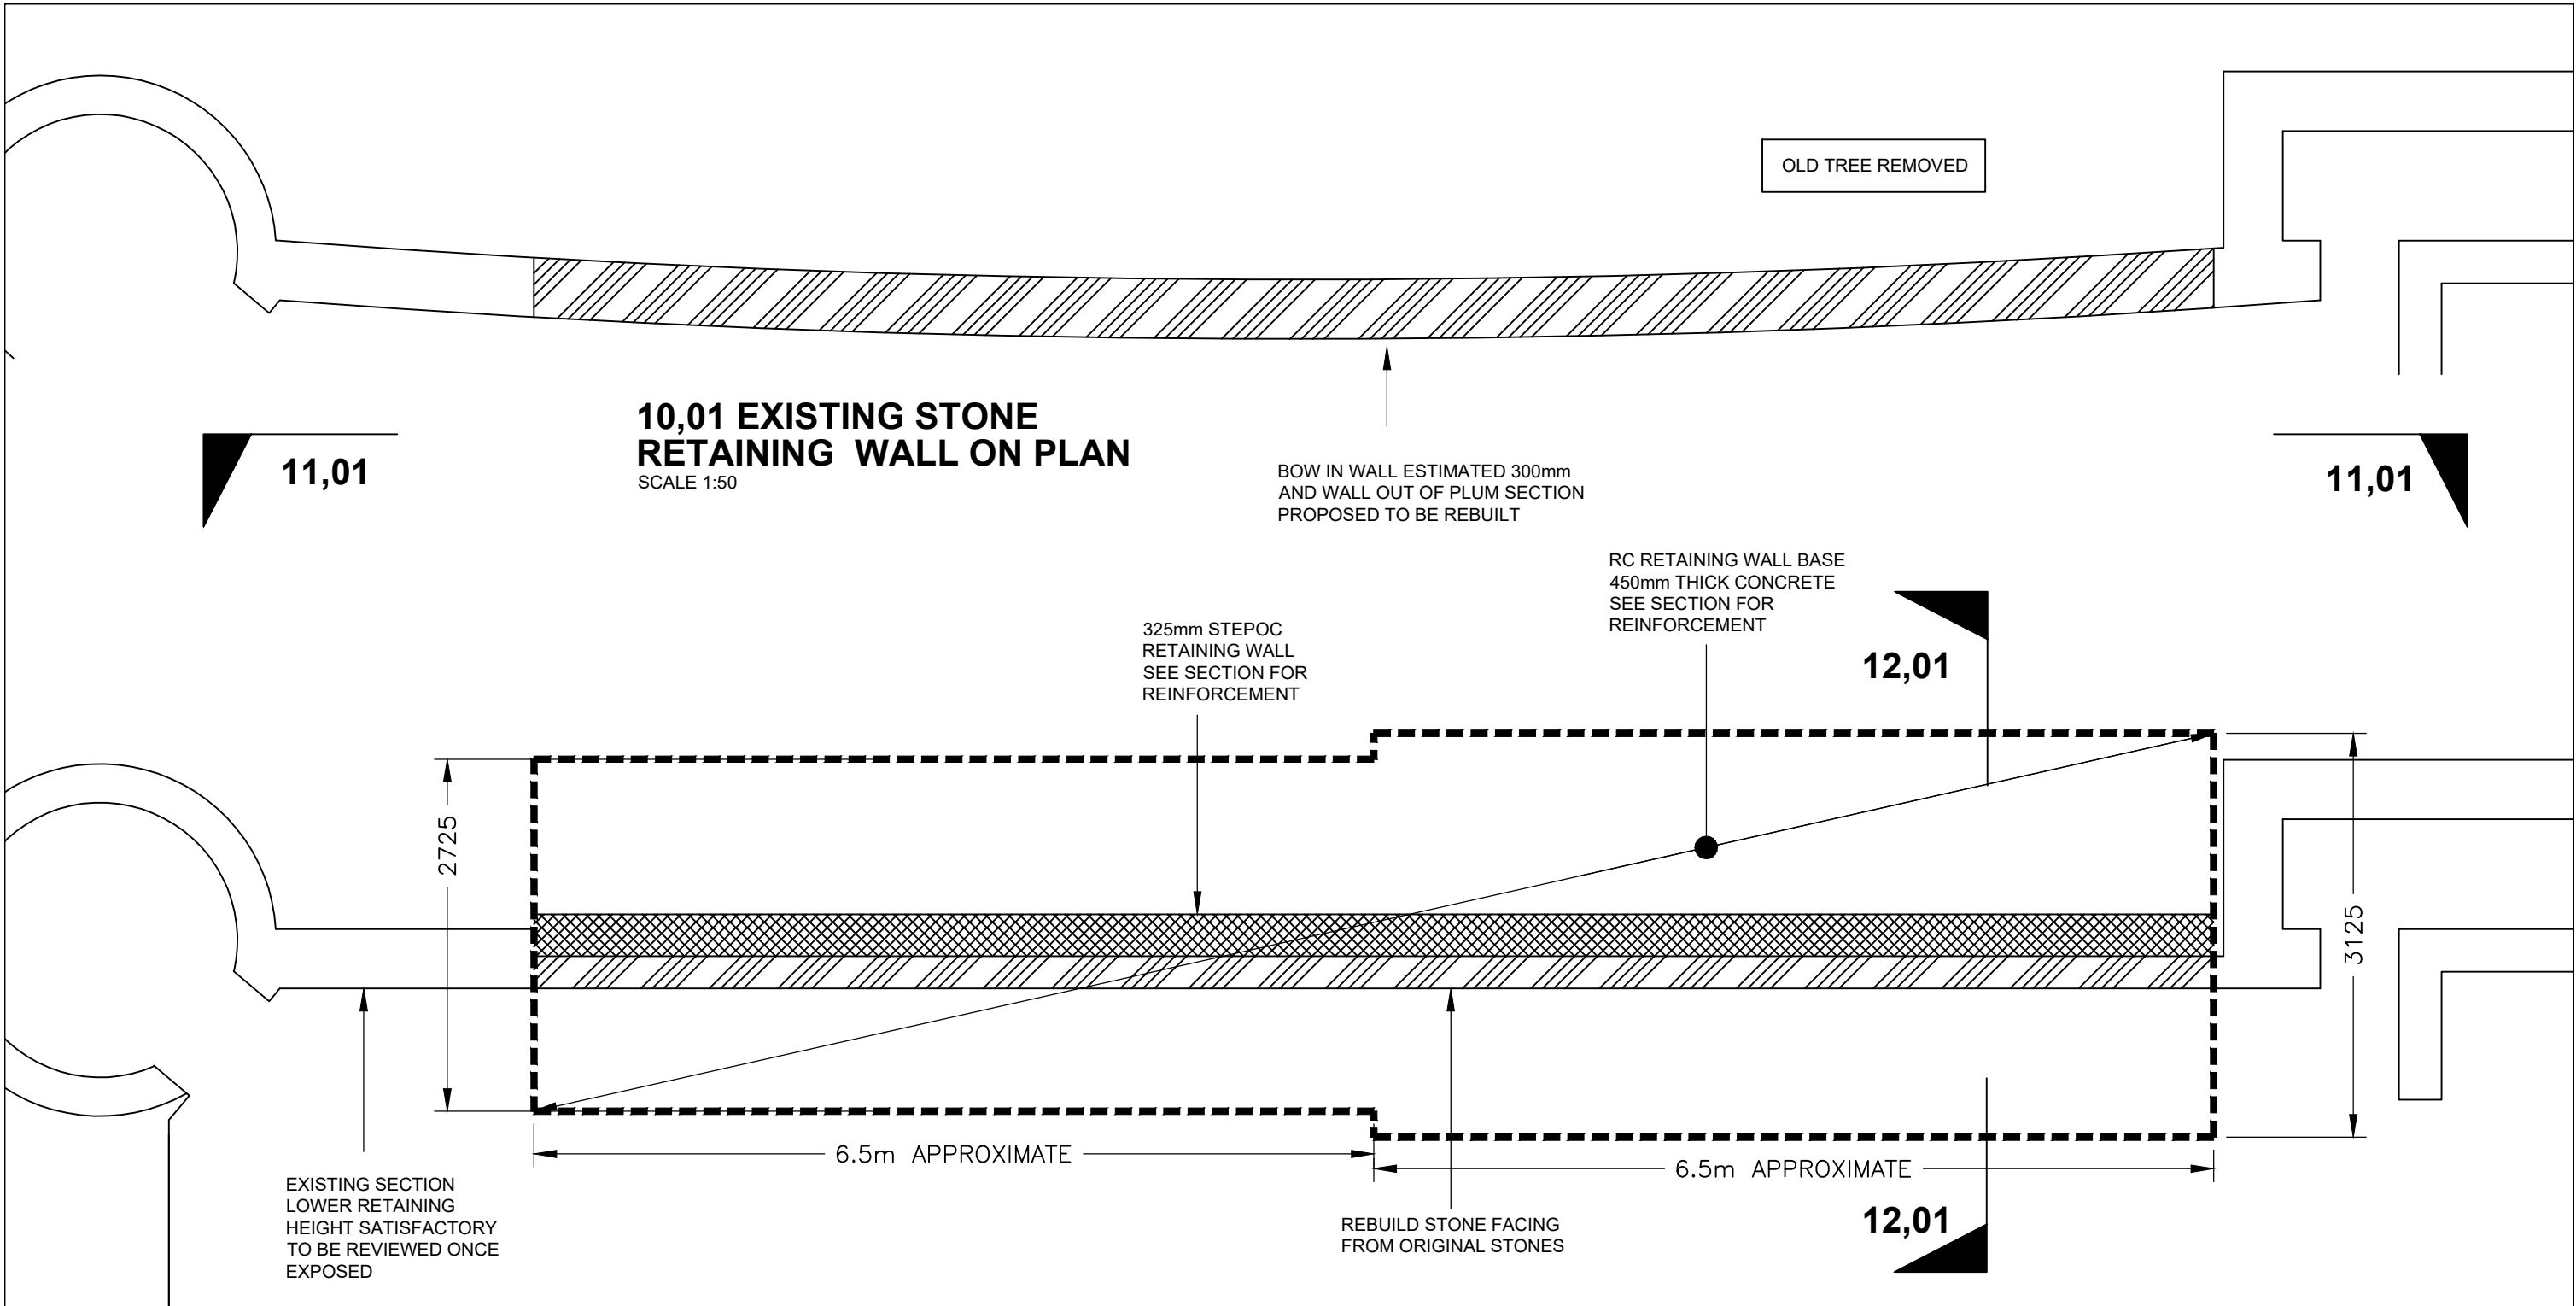

**10,02 PROPOSED REBUILD
STONE WALLS WITH NEW
RETAINING WALL ON PLAN**
SCALE 1:50

PRELIMINARY PLANS
ALL TO BE AGREED WITH CONSERVATION OFFICERS
AND OBTAIN LISTED BUILDING CONSENT
BEFORE CONSTRUCTION

-	-	-	-
rev	date	by	comment
ellis structures Chartered Consulting Structural & Civil Engineers			
client	Michael Blencowe		T : 01273 470088
address	Wykehurst Place Haywards Heath		contact@ellisstructures.com www.ellisstructures.com 49b Cliffe High Street Lewes, East Sussex BN7 2AN
drawing title	RETAINING WALL PLANS EXISTING & PROPOSED ON PLAN		drawn by PJE date AUG 2025
scale	1:50@A3	job no 24140	drawing no 10
		rev	