
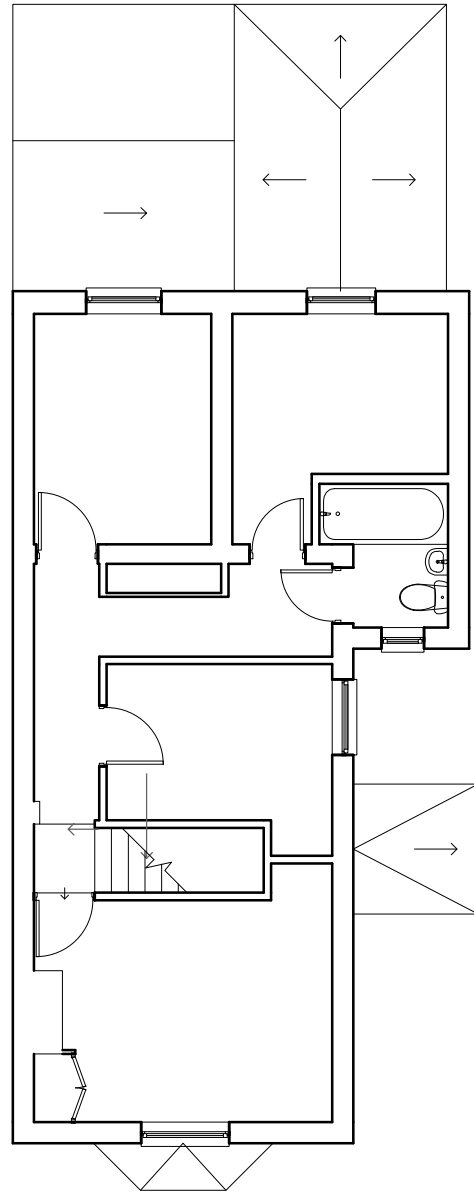


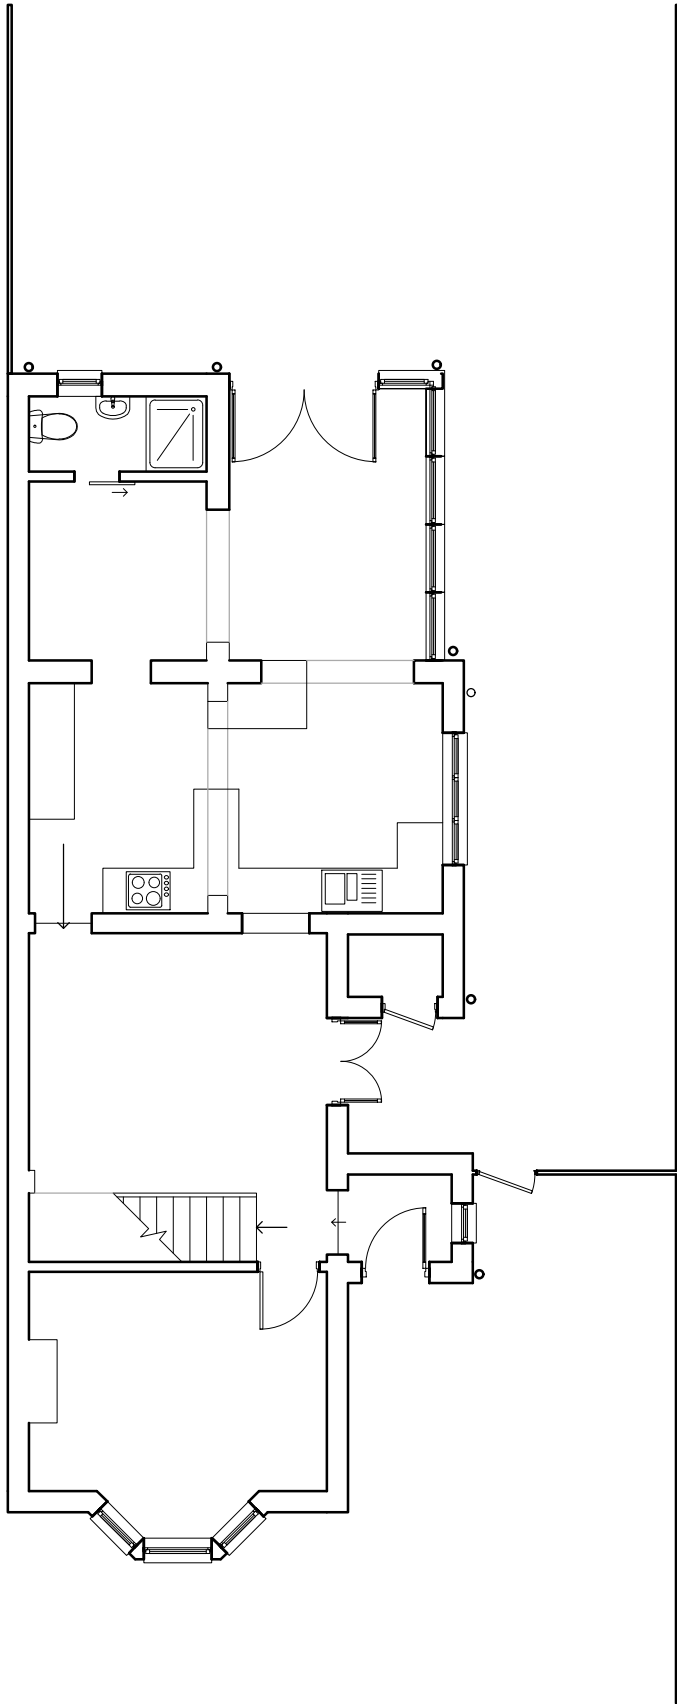

Site address 68 Sydney Road		
Job Title Residential Extension and internal remodelling		
Existing Plans		
buchan rum 9 SAVILL ROAD LINDFIELD WEST SUSSEX RH162NY E : info@buchanrumarchitects.co.uk T : 01444 239019		
Scale 1:100	Size A3	
01/2024	Dim By BRA	
Project number. 23_146	Drawing number. PL_100_00	Rev.