




Location Plan 1:1250

0 25 50 75 100

Scale In Metres

Existing

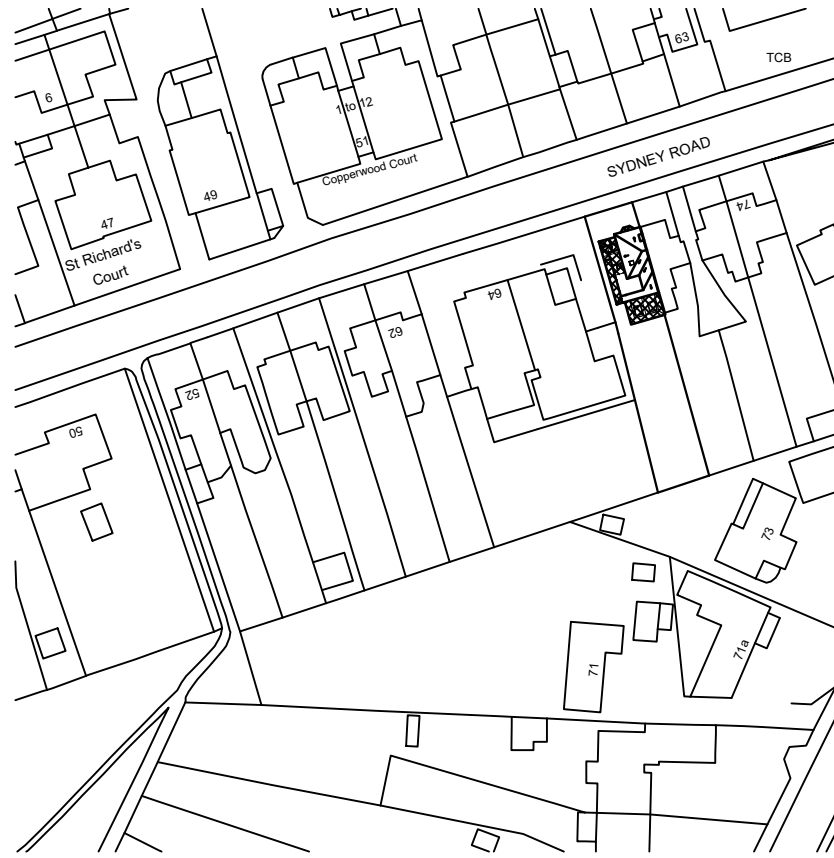

Location Plan 1:1250

0 25 50 75 100

Scale In Metres


Proposed



Existing Block Plan 1:500

0 10 20 30 40

Scale In Metres

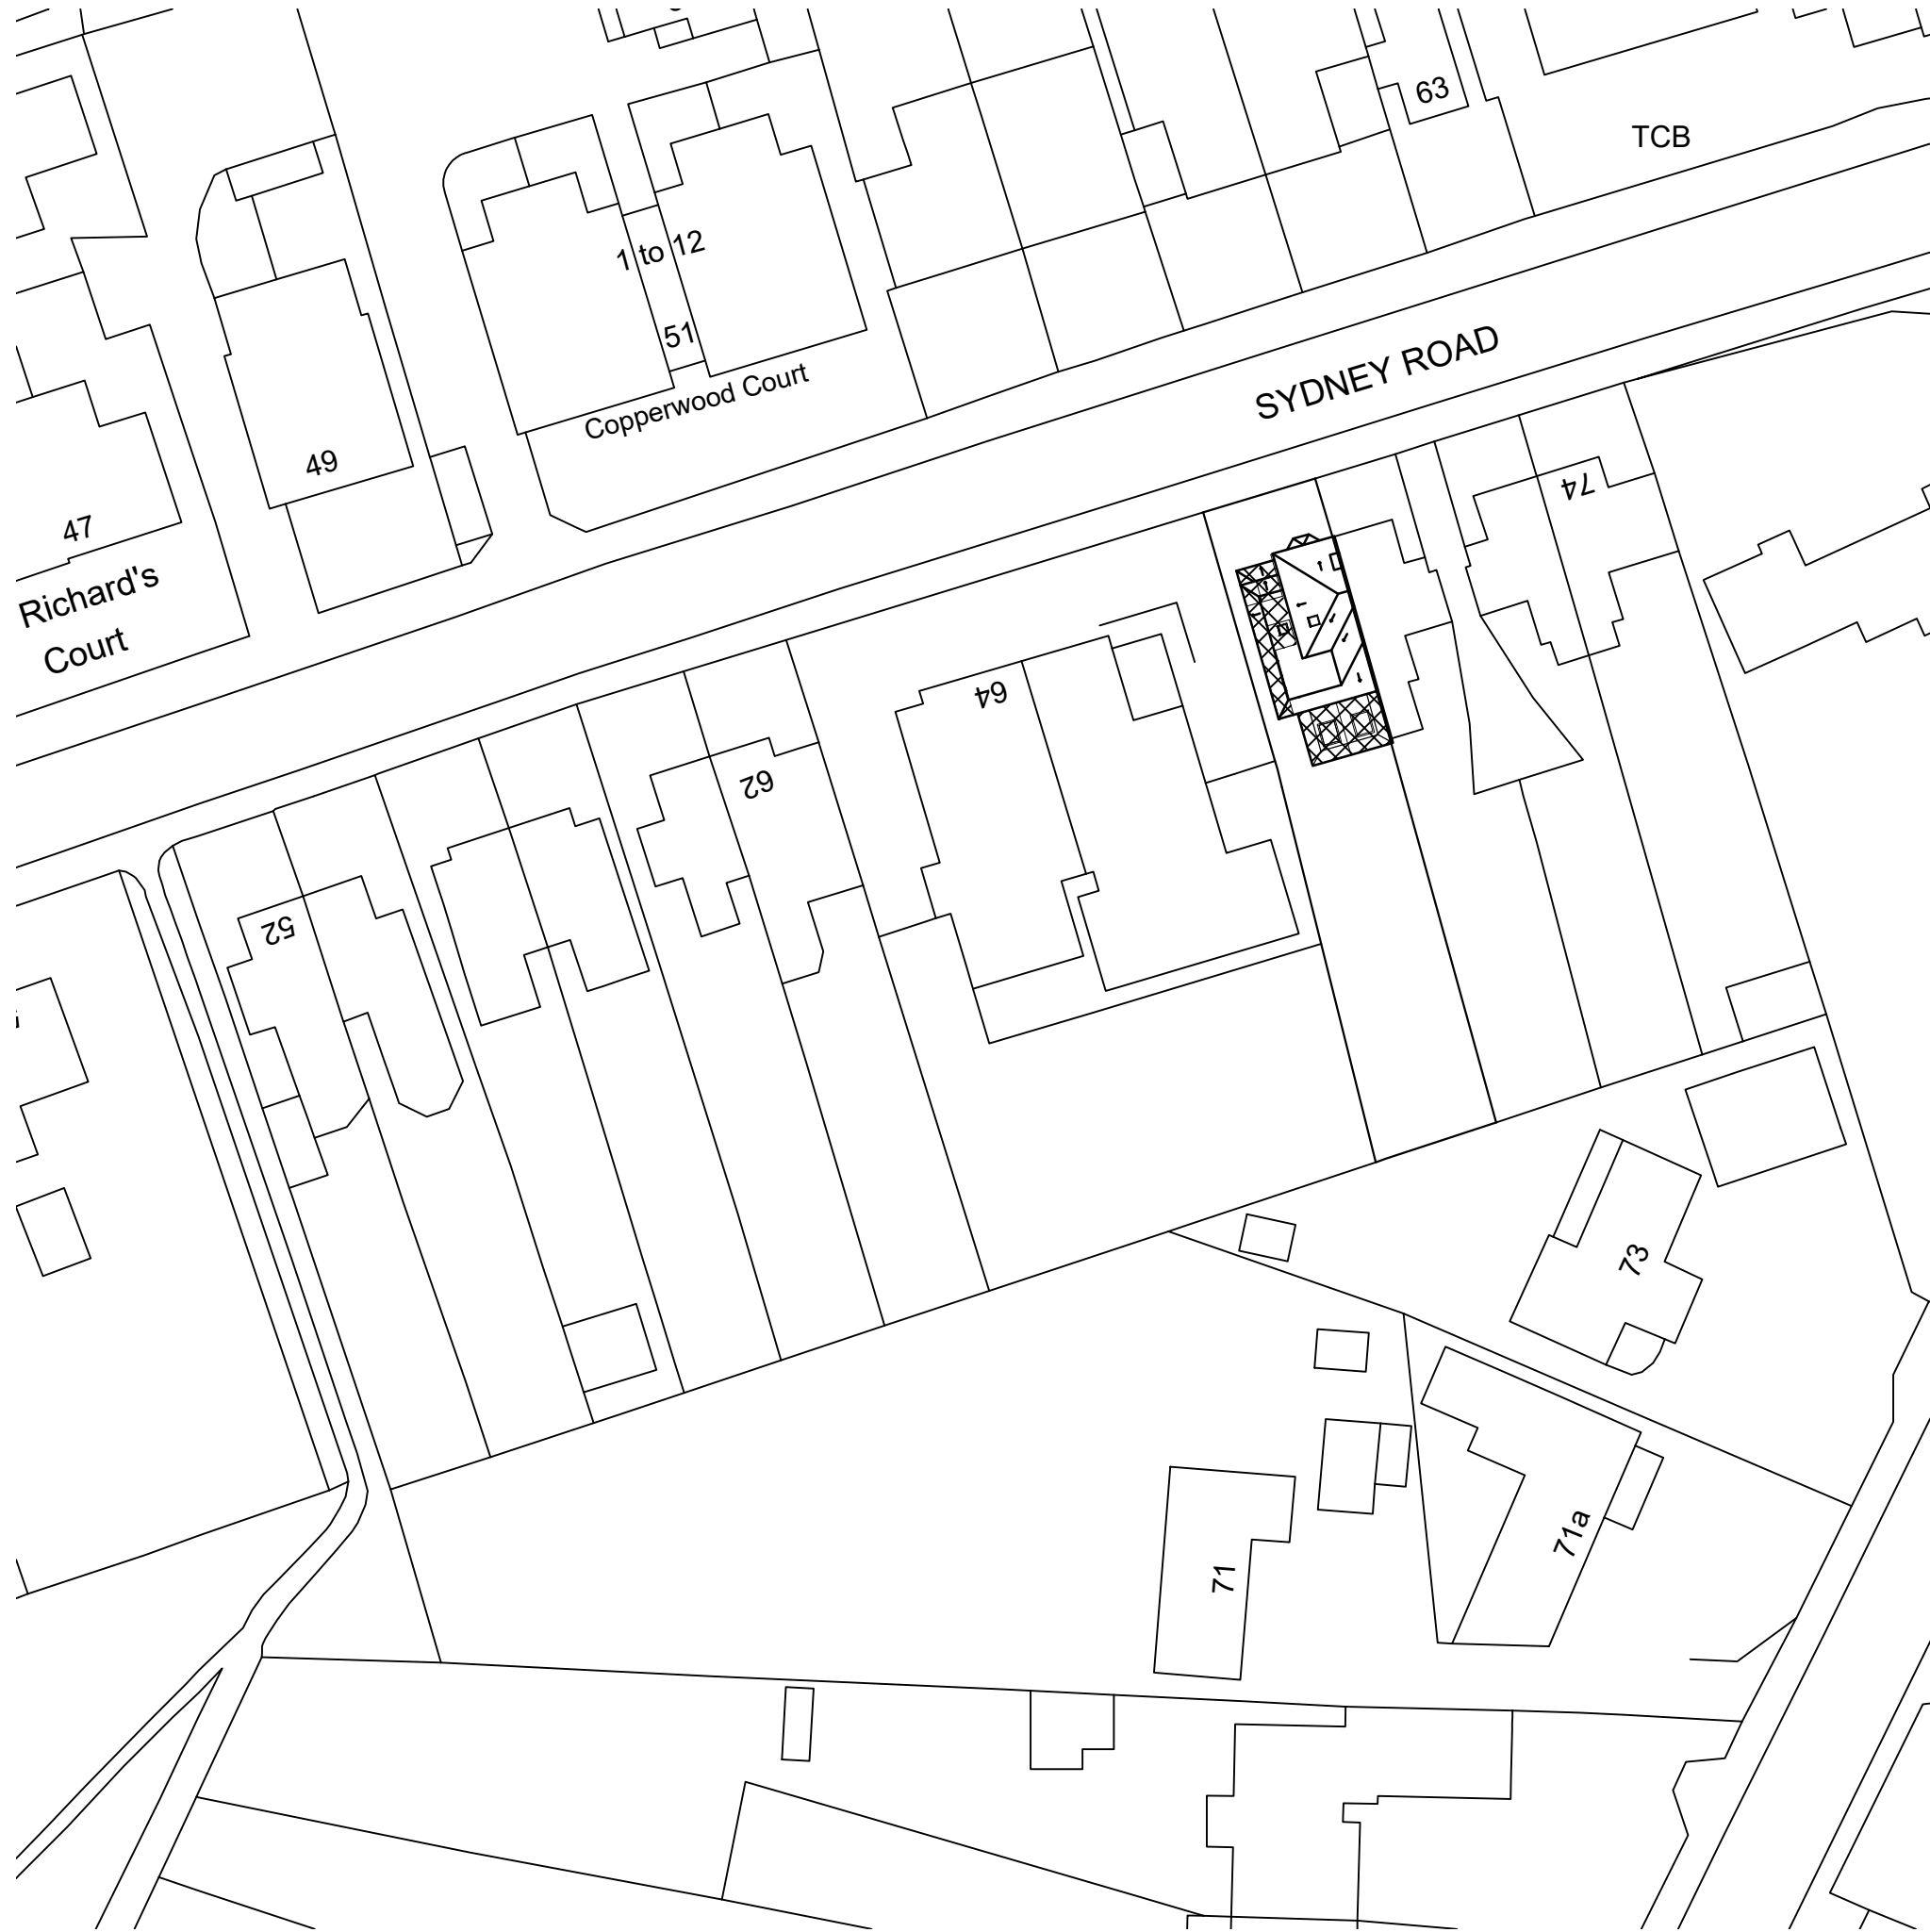

Proposed Block Plan 1:500

0 10 20 30 40

Scale In Metres

SKETCH
DRAWING

- NOTES:
- © Copyright of this drawing remains the property of Buchan Rum Architects Ltd and should not be reproduced in full or parts or reissued without written permission from Buchan Rum Architects Ltd.
 - These drawings must be used in conjunction with the structural engineers drawings & details, and with all other consultants, sub-contractor and specialist's drawings & details.
 - All dimensions are in millimetres, unless stated otherwise.
 - All goods materials/workmanship to conform with current building regulations BS81 and COTs.
 - All dimensions must be checked on site, and any discrepancies verified with the architect.
 - Do not scale from the drawing.
 - Any discrepancies between the drawings, details and specification must be reported to the architect immediately before work is put in hand.
 - All works to be carried out in full accordance with current Building Regulations, British Standards and all Health & Safety Regulations.
 - If in doubt please ask.

rev.	date	comment
------	------	---------

amendments		
------------	--	--

Client		
--------	--	--

Site address 68 Sydney Road		
--------------------------------	--	--

Job Title New Residential Development		
--	--	--

Location plan and block plan

buchan rum

9 SAVILL ROAD
LINDFIELD
WEST SUSSEX RH162NY

E : info@buchanrumarchitects.co.uk

Scale	Size
-------	------

1:1250, 1:500	A1
---------------	----

Drawing number 23_146_PL_00_105	Rev. 01
------------------------------------	------------