


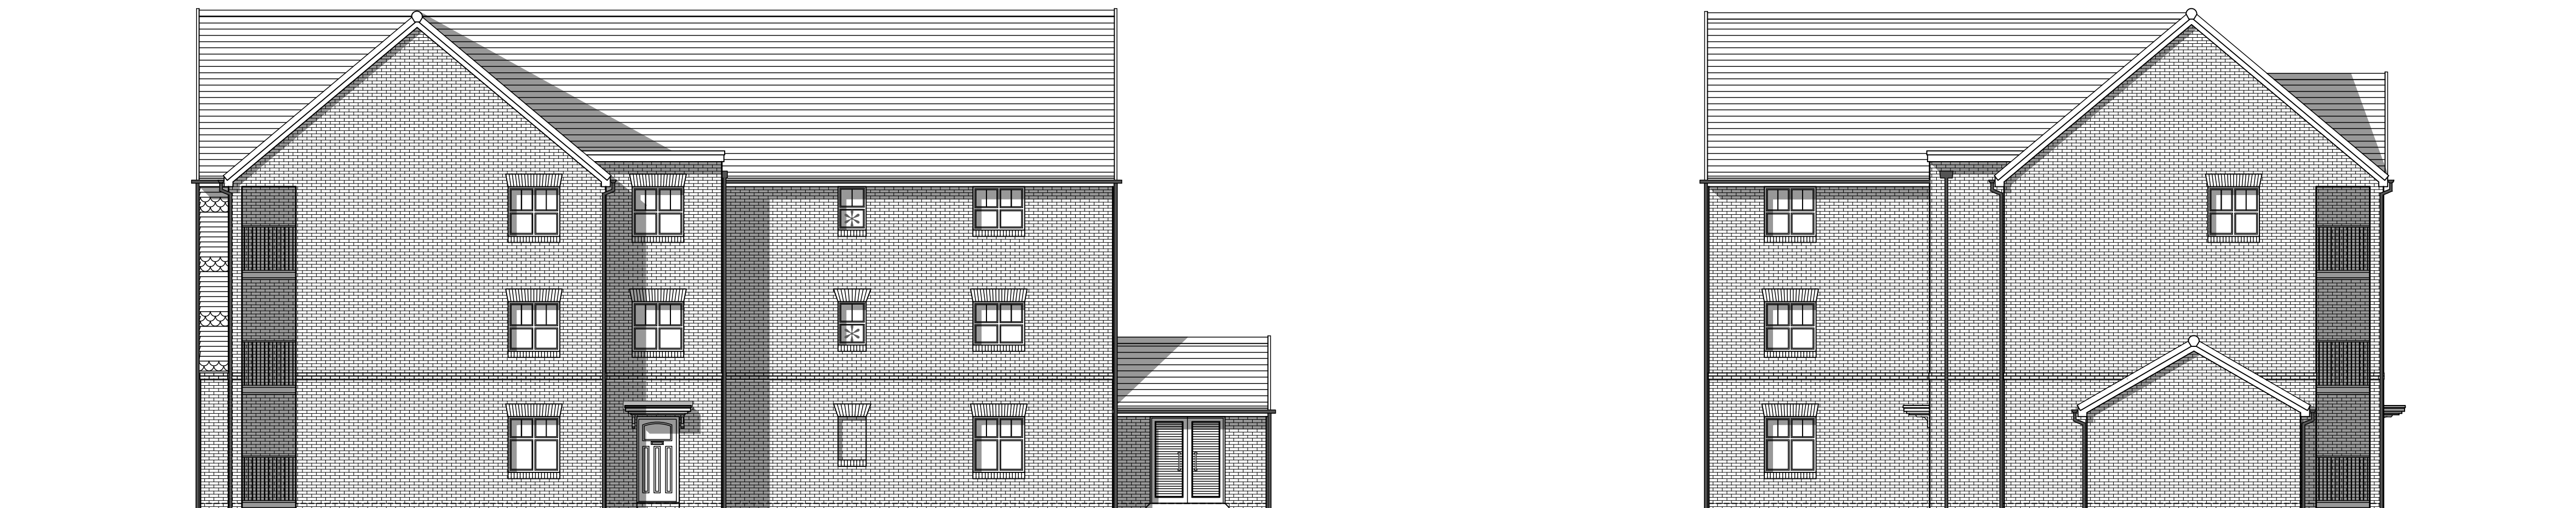


FRONT ELEVATION

SIDE ELEVATION



REAR ELEVATION
* OBSCURE GLAZED WINDOW

SIDE ELEVATION

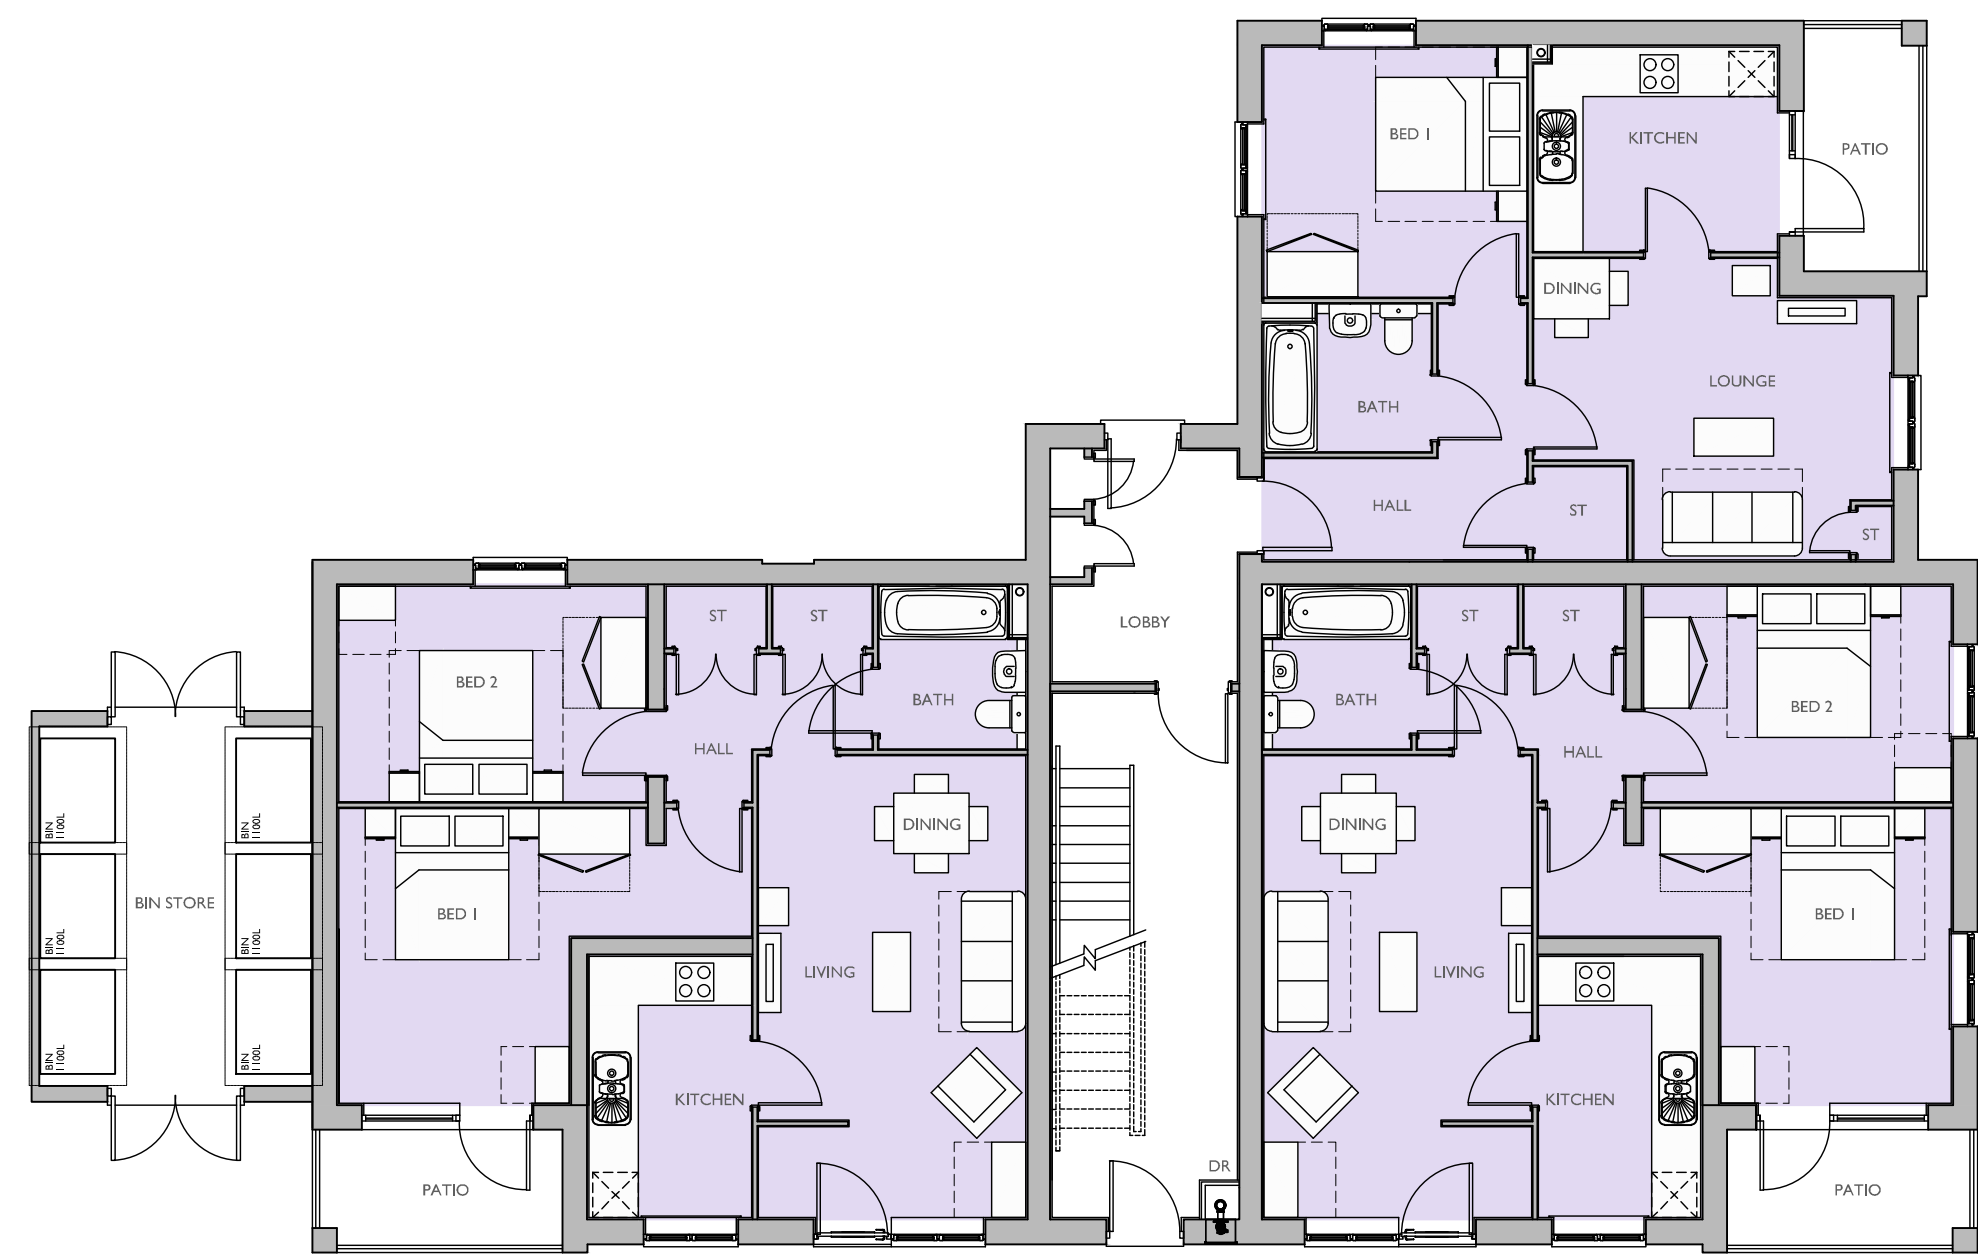

GROUND FLOOR PLAN



FIRST FLOOR PLAN
* OBSCURE GLAZED WINDOW



SECOND FLOOR PLAN
* OBSCURE GLAZED WINDOW

Housetype Name:		BLOCK B	
Occupancy:		1 BED / 2 PERSON, 2 BED / 4 PERSON	
Gross Area ft²:	Gross Area m²:	Net Area ft²:	Net Area m²:
560.2	52.0	552.0	51.3
772.5	71.8	763.1	70.9
772.5	71.8	763.1	70.9

For Colours of Material See External Finishes Layout (CB_96_274_008)	
Primary Material:	STRETCHER BOND MASONRY BRICKWORK.
Feature Material:	VERTICAL TILE HANGING, WITH ORNAMENTAL TILE FEATURE.
Architectural Detail:	SPLAYED BRICK HEADERS AND SOLDIER COURSE CILLS. 15MM PROJECTING STRING STRETCHER COURSE.
Window & Door Frames:	UPVC CASEMENT WINDOW. COMPOSITE FRONT DOOR. UPVC FRENCH DOOR.
Fascia, Soffit & Bargeboard:	WHITE UPVC BOXED EAVES ROOFING SYSTEM.
Architectural Ornaments:	
Guttering & Drainage:	BLACK UPVC DRAINAGE SYSTEM.

Plot Numbers:
79 - 87 (A5)



Scale @ A0: