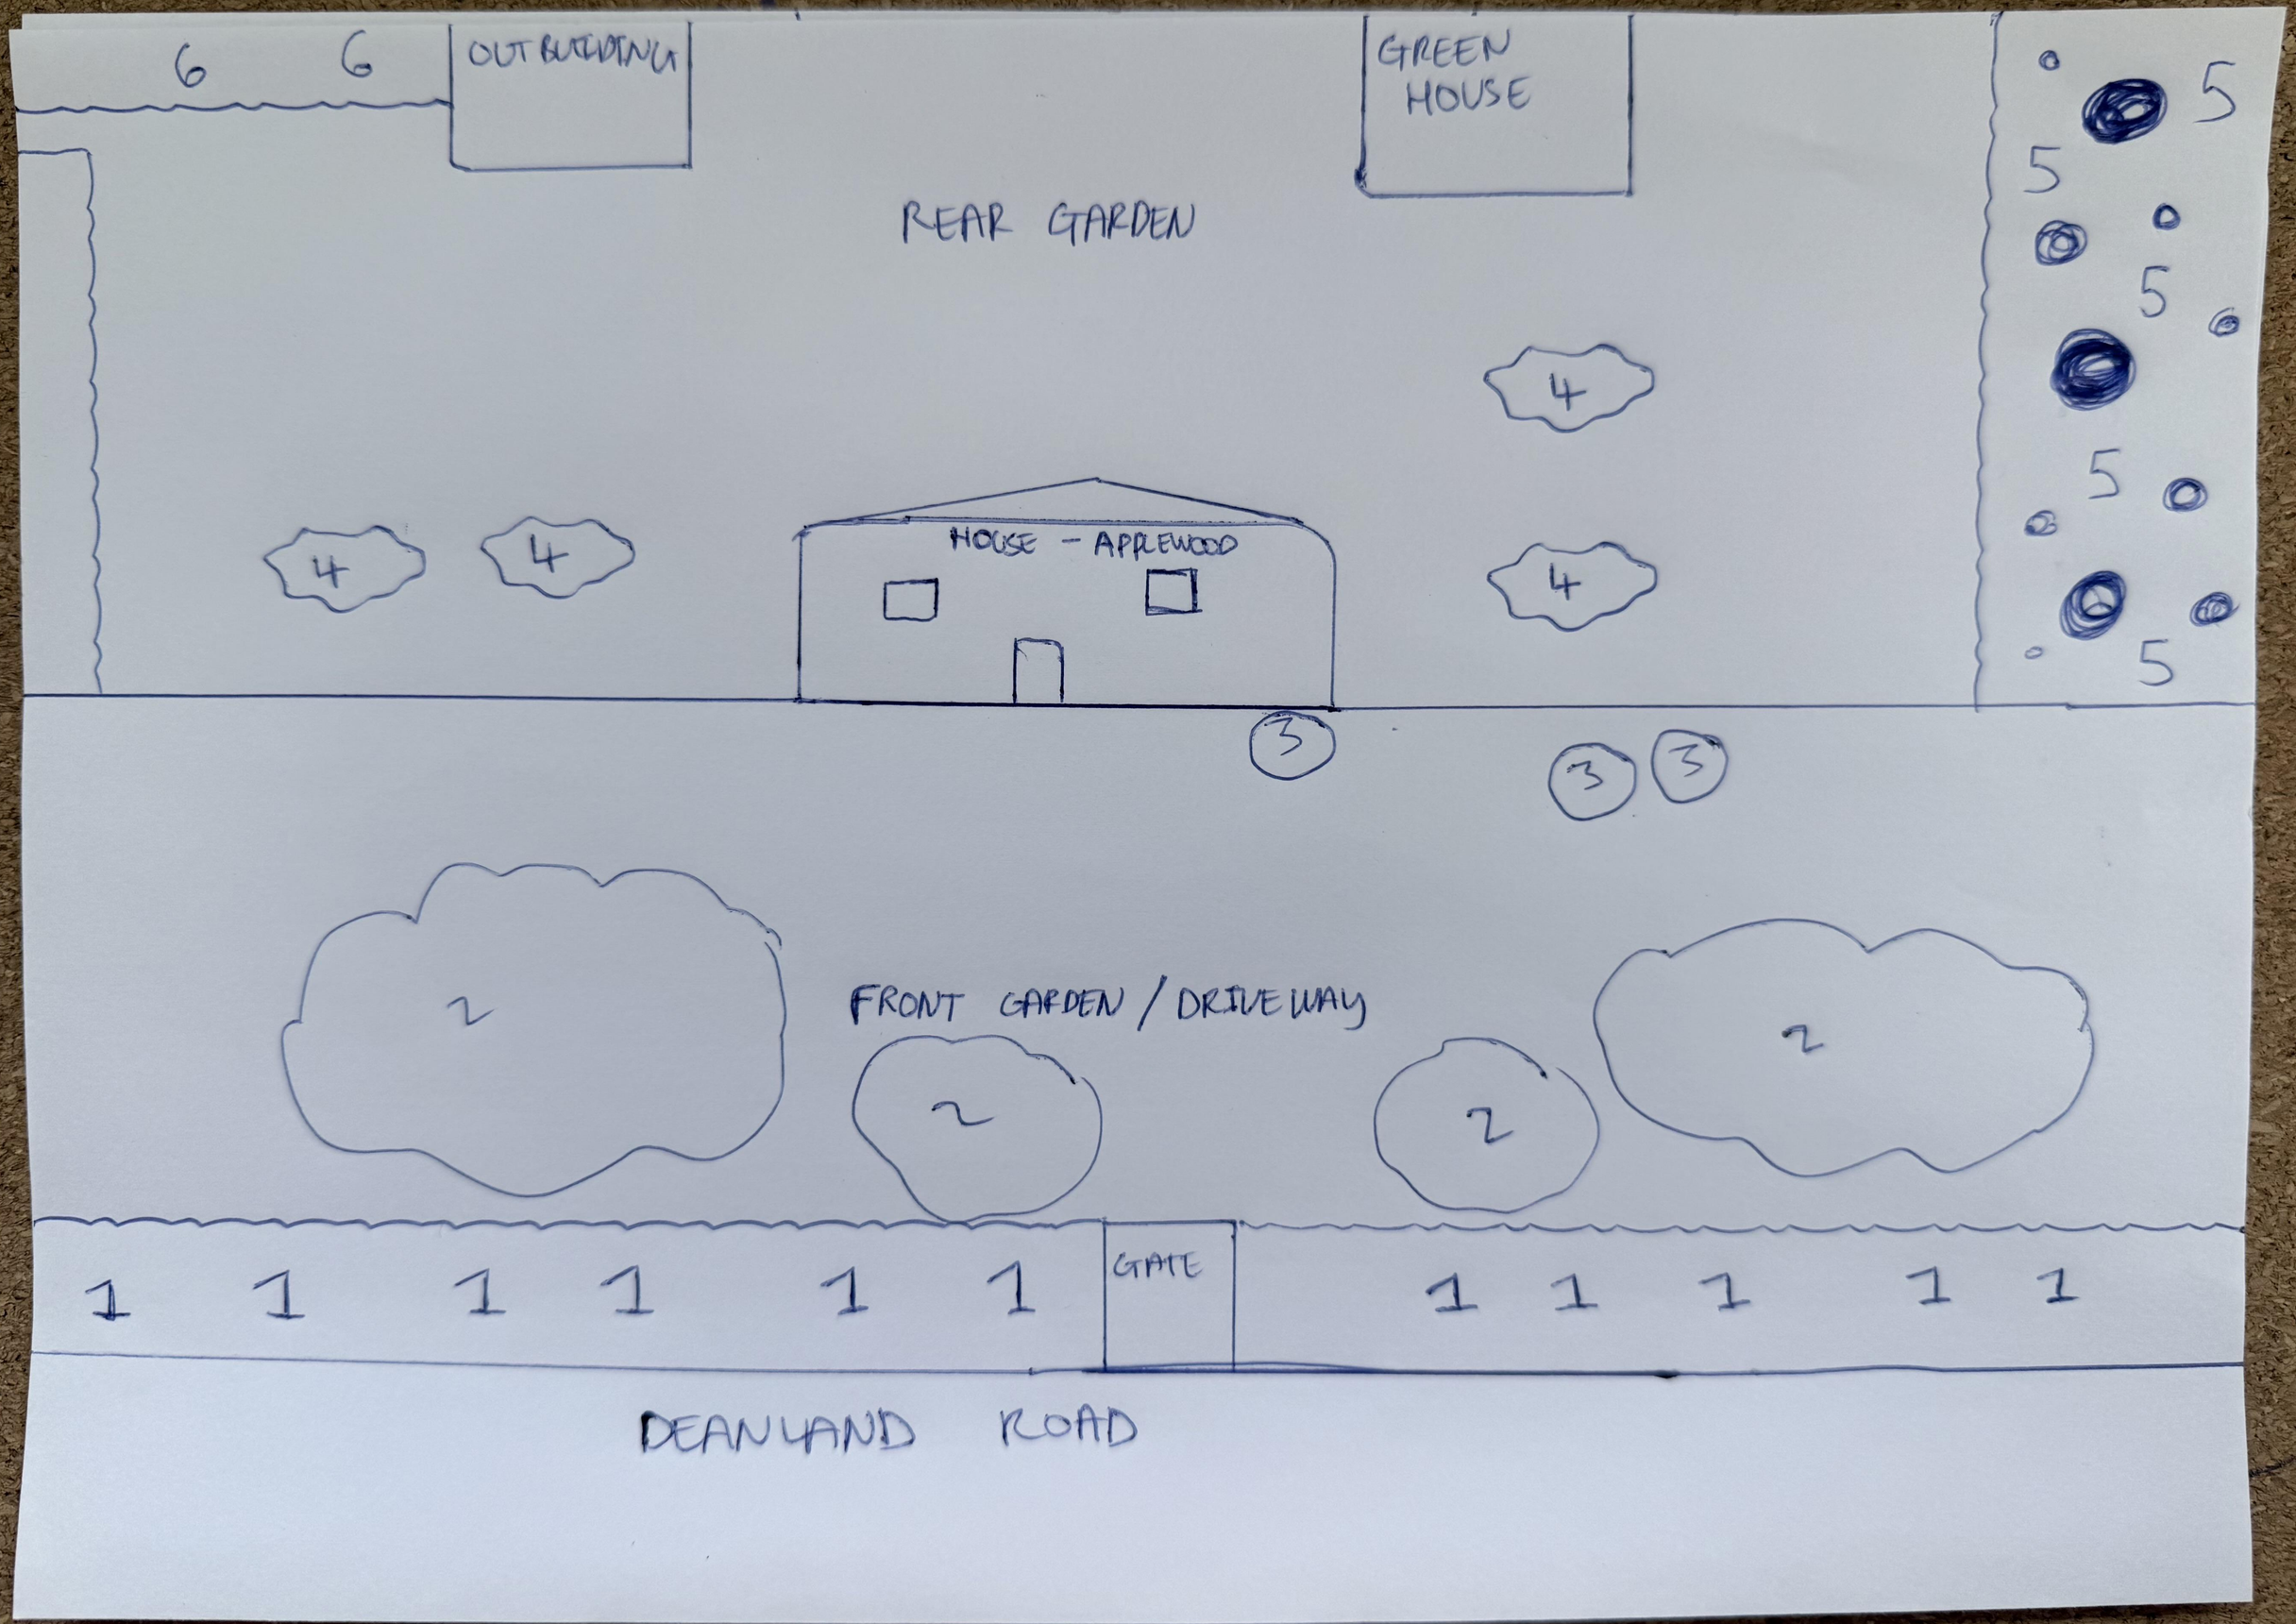
6
6
OUTBUILDING
GREEN HOUSE
REAR GARDEN
5
5
5
5
5
4
4
4
4
HOUSE - APPLEWOOD
3
3
3
2
FRONT GARDEN / DRIVEWAY
2
2
2
1
1
1
1
1
1
GATE
1
1
1
1
1
DEANLAND ROAD