



LEGEND

- | | |
|---|---|
|  | Site boundary |
|  | Existing tree to be retained and protected.
Refer to arboricultural information for further detail |
|  | Existing vegetation and/or hedgerow to be retained and protected
Refer to arboricultural information for further detail |
|  | Existing grassland to be retained and protected. Where disturbed to be seeded in line with proposed grassland seed mix as specified |

Proposed soft landscaping

- | | |
|---|---|
|  | Tree planting, refer to detail GLS_080_127_1700 |
|  | Ornamental hedge
0.9m high |
|  | Native hedgerow |
|  | Ornamental shrub planting |
|  | Native shrub planting |
|  | Lawn |
|  | Mown species rich grassland |
|  | Species rich neutral grassland |
|  | Wildflower meadow |
|  | Wetland wildflower meadow |
|  | Reed beds |

Proposed hard landscaping

- | | |
|--|--|
| | Tarmac |
| | Concrete block paving in Brindle
Laid in 45° herringbone pattern with soldier course |
| | Concrete block paving in Buff
Laid in 45° herringbone pattern with soldier course |
| | Concrete block paving in Bracken
Laid in 45° herringbone pattern with soldier course |
| | Concrete block paving in Slate
Laid in stretcher bond with double stretcher edge course |
| | Sienna setts in Silver to rumble strips |
| | Rubber mulch play surface in brown and beige |
| | Slab to garden path in buff
Laid in stack bond |
| | Self-binding gravel |
| | Timber boardwalk |


Proposed enclosures

- | | |
|---|---|
|  | Timber knee rail |
|  | Timber post and split chestnut rail fence
900mm high |
|  | Timber post and split chestnut rail fence
with mammal mesh
900mm high |
|  | Pedestrian gate to match adjacent fence |
|  | Vehicular and pedestrian gates to match adjacent fence |
|  | 4m high wildmesh metal fence in black |
|  | Metal estate railing in black
900mm high |
|  | Metal estate railing in black
600mm high |

To be read in conjunction with:

- Planting plans GLS_080_127_1500-series
- Detailed hard landscape plans GLS_080_127_1600-series
- Tree planting construction detail GLS_080_127_1700
- Landscape specification GLS_080_127_1801
- Landscape management plan GLS_080_127_1802

LOCATION PLAN

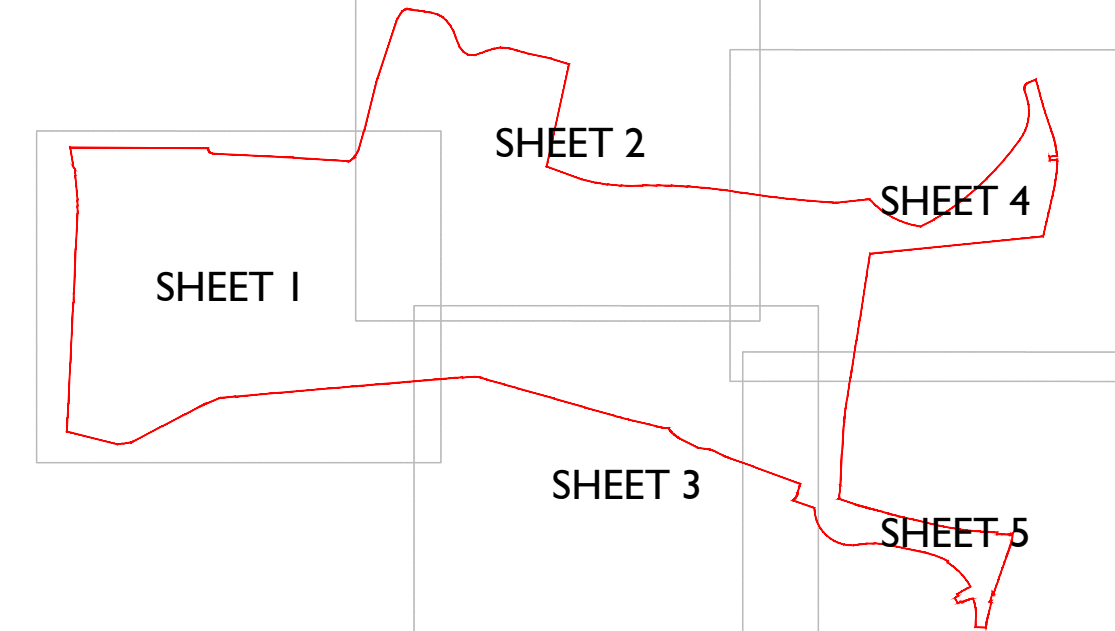

FOR PLANNING

Scale @ A5 Scale 1:500		 NORTH		Project Land West of Imberhorpe Lane, East Grinstead	
Title General Arrangement Sheet 2					
Rev Date Drawn Checked		Client Updated in line with revised layout and comments			
F 24.07.26 EPC Updated to revised layout and LPA comments					
Date: 11.12.25 Drawn by: LM Checked by: AE		 Dsg No: GLS_080_127_1302 Rev: F			