



Recreation Ground

FORMAL SPORTS PROVISION
14.291ac / 5.783ha

ATTENUATION FEATURE



IMBERHORNE LANE

Play Area

ARDINGLY LANE

NEWICK WAY

BARCOMBE PLACE

LEGEND

- | | |
|---|--|
|  | Site boundary |
|  | Existing tree to be retained and protected.
Refer to arboricultural information for further detail |
|  | Existing vegetation and/or hedgerow to be retained and protected.
Refer to arboricultural information for further detail |
|  | Existing grassland to be retained and protected. Where disturbed to be seeded in line with proposed grassland seed mix as specified. |

Proposed soft landscaping

- | | |
|---|---|
|  | Tree planting, refer to detail GL5_080_127_1700 |
|  | Ornamental hedge
0.9m high |
|  | Native hedgerow |
|  | Ornamental shrub planting |
|  | Native shrub planting |
|  | Lawn |
|  | Mown species rich grassland |
|  | Species rich neutral grassland |
|  | Wildflower meadow |
|  | Wetland wildflower meadow |
|  | Reed beds |

Proposed hard landscaping


- | | |
|--|--|
| | Tarmac |
| | Concrete block paving in Brindle
Laid in 45° herringbone pattern with soldier course |
| | Concrete block paving in Buff
Laid in 45° herringbone pattern with soldier course |
| | Concrete block paving in Bracken
Laid in 45° herringbone pattern with soldier course |
| | Concrete block paving in Slate
Laid in stretcher bond with double stretcher edge course |
| | Sienna setts in Silver to rumble strips |
| | Rubber mulch play surface in brown and beige |
| | Slabs to garden path in buff
Laid in stack bond |
| | Self-binding gravel |
| | Timber boardwalk |

Proposed enclosures

- | | |
|--|---|
| | Timber knee rail |
| | Timber post and split chestnut rail fence
900mm high |
| | Timber post and split chestnut rail fence
with mammal mesh
900mm high |
| | Pedestrian gate to match adjacent fence |
| | Vehicular and pedestrian gates to match adjacent fence |
| | 4m high weldmesh metal fence in black |
| | Metal estate railing in black
900mm high |
| | Metal estate railing in black
600mm high |

- Planting plans GLS_080_127_1500-series
- Detailed hard landscape plans GLS_080_127_1600-series
- Tree planting construction detail GLS_080_127_1700
- Landscape specification GLS_080_127_1801
- Landscape management plan GLS_080_127_1802

LOCATION PLAN

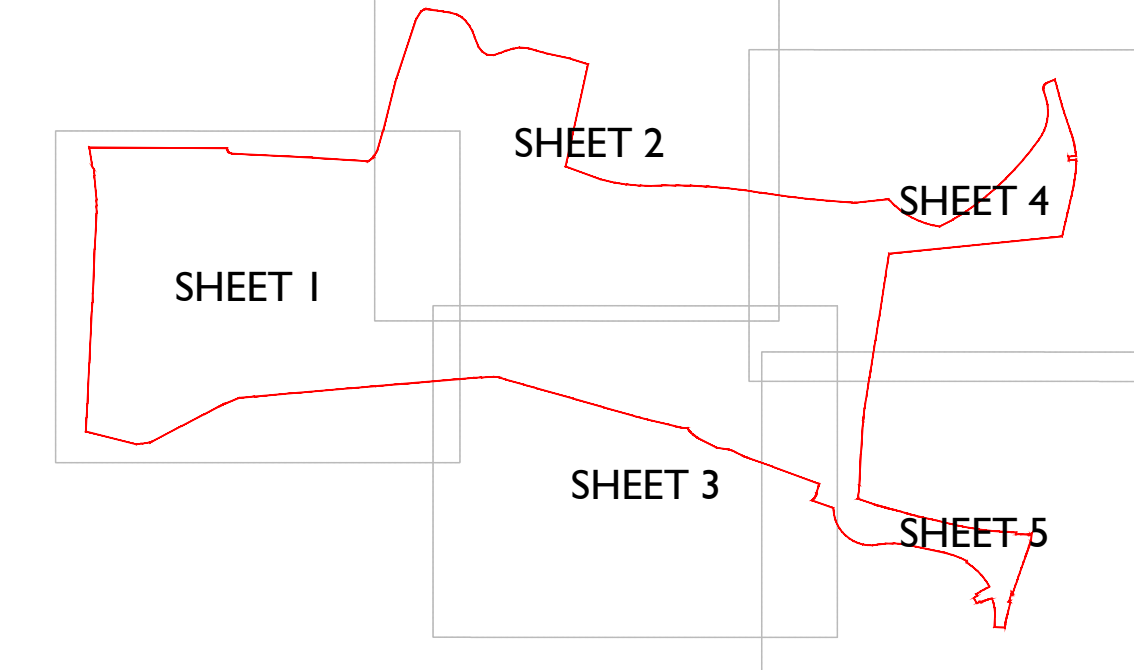

FOR PLANNING

Site @ A0



Scale 1:500



Project: Land West of Imberhorne Lane,
East Grinstead

Title: General Arrangement
Sheet 4

Client: **Vistry Homes**



Rev

Rev	Date	Drawn	Checked
E	22.05.16	LM	AE

Updated in line with revised layout and comments

F

Rev	Date	Drawn	Checked
F	24.07.26	EPC	AE

Updated to revised layout and LPA comments

Date: 11.12.25

Drawn by: LM

Checked by: AE

Dwg No: EHS-980_127_134

Rev:


















 




Green Landscape Studio Limited - The Lakeside Centre, Lakeside Country Park, Wide Lane, Bursleigh, Hampshire - Telephone 01276 450039 - www.gl-studio.co.uk
This drawing and the assets displayed are the copyright of Green Landscape Studio Ltd and may not be reproduced or amended, except by written permission. Its liability will be accepted for amendments made by other persons.