

PRIMARY SCHOOL AREA

5.434ac / 2.199ha

LEGEND

- Site boundary
- Existing tree to be retained and protected. Refer to arboricultural information for further detail
- Existing vegetation and/or hedgerow to be retained and protected. Refer to arboricultural information for further detail
- Existing grassland to be retained and protected. Where disturbed to be seeded in line with proposed grassland seed mix as specified

Proposed soft landscaping

- Tree planting, refer to detail GLS_080_127_1700
- Ornamental hedge - Single row 0.9m high
- Double staggered mixed native hedgerow To be planted in groups of 7-9no. of each species
- Ornamental shrub planting
- Native scrub planting mix To be planted in groups of 7-9no. of each species
- Good quality hardwearing lawn


- Mown species rich grassland Verges laid with species rich turf from Wildflower Turf or similar, remaining areas seeded with EL1 Flowering Lawn Mixture from Emorsgate or similar seeded at 4g/m²
- Wildflower meadow EM4 Meadow Mixture for Clay Soils from Emorsgate or similar seeded at 4g/m²
- Wetland meadow EM8 Meadow Mixture for Wetlands from Emorsgate or similar seeded at 4g/m²
- Species rich neutral grassland Verges laid with species rich turf from Wildflower Turf or similar, remaining areas seeded with EL1 Flowering Lawn Mixture from Emorsgate or similar seeded at 4g/m²

NOTES

- For Planting Schedule refer to drawing GLS_080_127_1517

- To be read in conjunction with:
- Landscape general arrangement plan GLS_080_127_1300
 - Detailed hard landscape plans GLS_080_127_1600-series
 - Tree planting construction detail GLS_080_127_1700
 - Landscape specification GLS_080_127_1801
 - Landscape management plan GLS_080_127_1802

SHEET LAYOUT

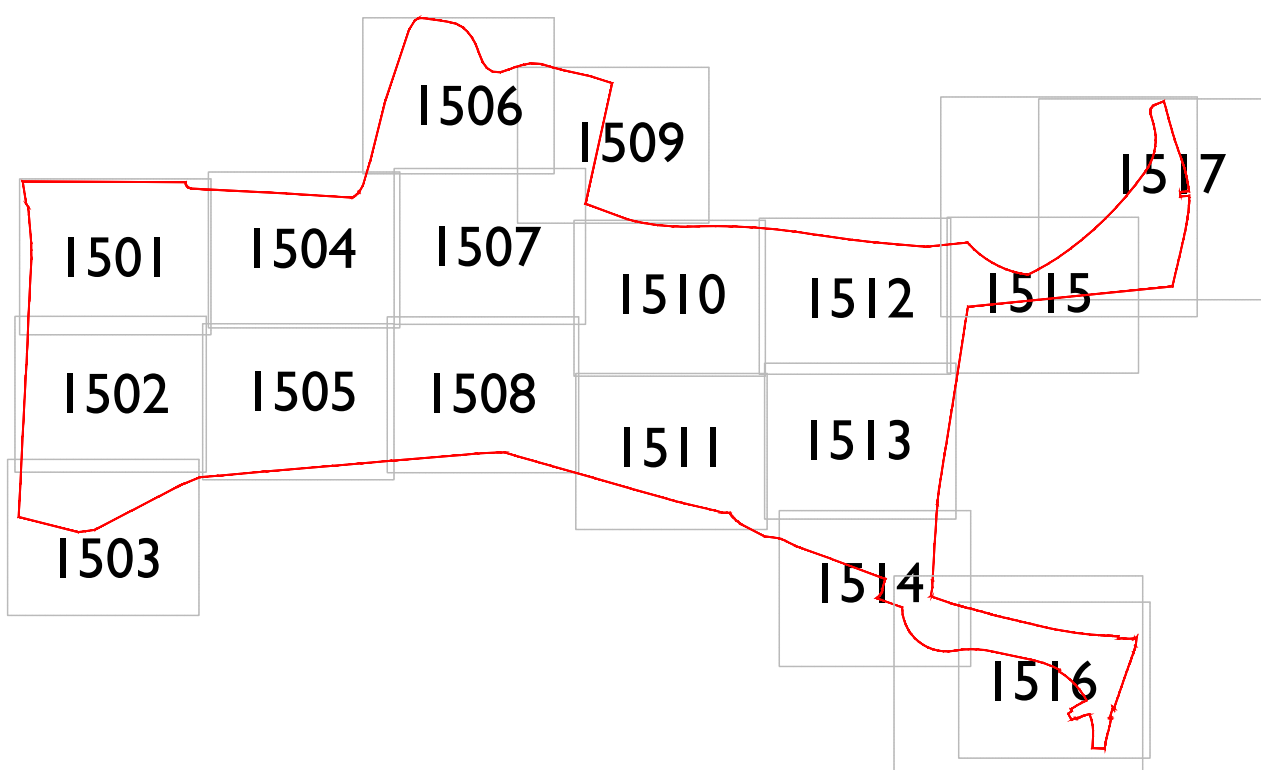

FOR PLANNING

Scale: A0	Project:	Land West of Inberhorne Lane East Grassland	
Scale 1:200	Title:	Planning Plan Sheet 11	
Rev:	Date:	Drawn:	Checked:
E	22.05.26	LM	AE
Updated in line with revised layout and comments			
F	24.07.26	SK	AE
Revised layout and LPA comments			
Date: 11.12.25			
Drawn by: AE	Checked by: AE		
Draw No: GLS_080_127_1511	Rev:	F	



Green Landscape Solutions Limited - The Lakeside Centre, Lakeside Country Park, Wile Lane, Eastleigh, Hampshire - Telephone 01703 60077 - www.greenlandscape.co.uk